

Public Right of Way Key

- ➡

Access to existing public right of way
- ➡



Access to proposed public right of way
- ✖

Access to existing public right of way rerouted
- Route of existing public right of way
- - -


Route of proposed public right of way
- - -

Route of existing public right of way rerouted

North

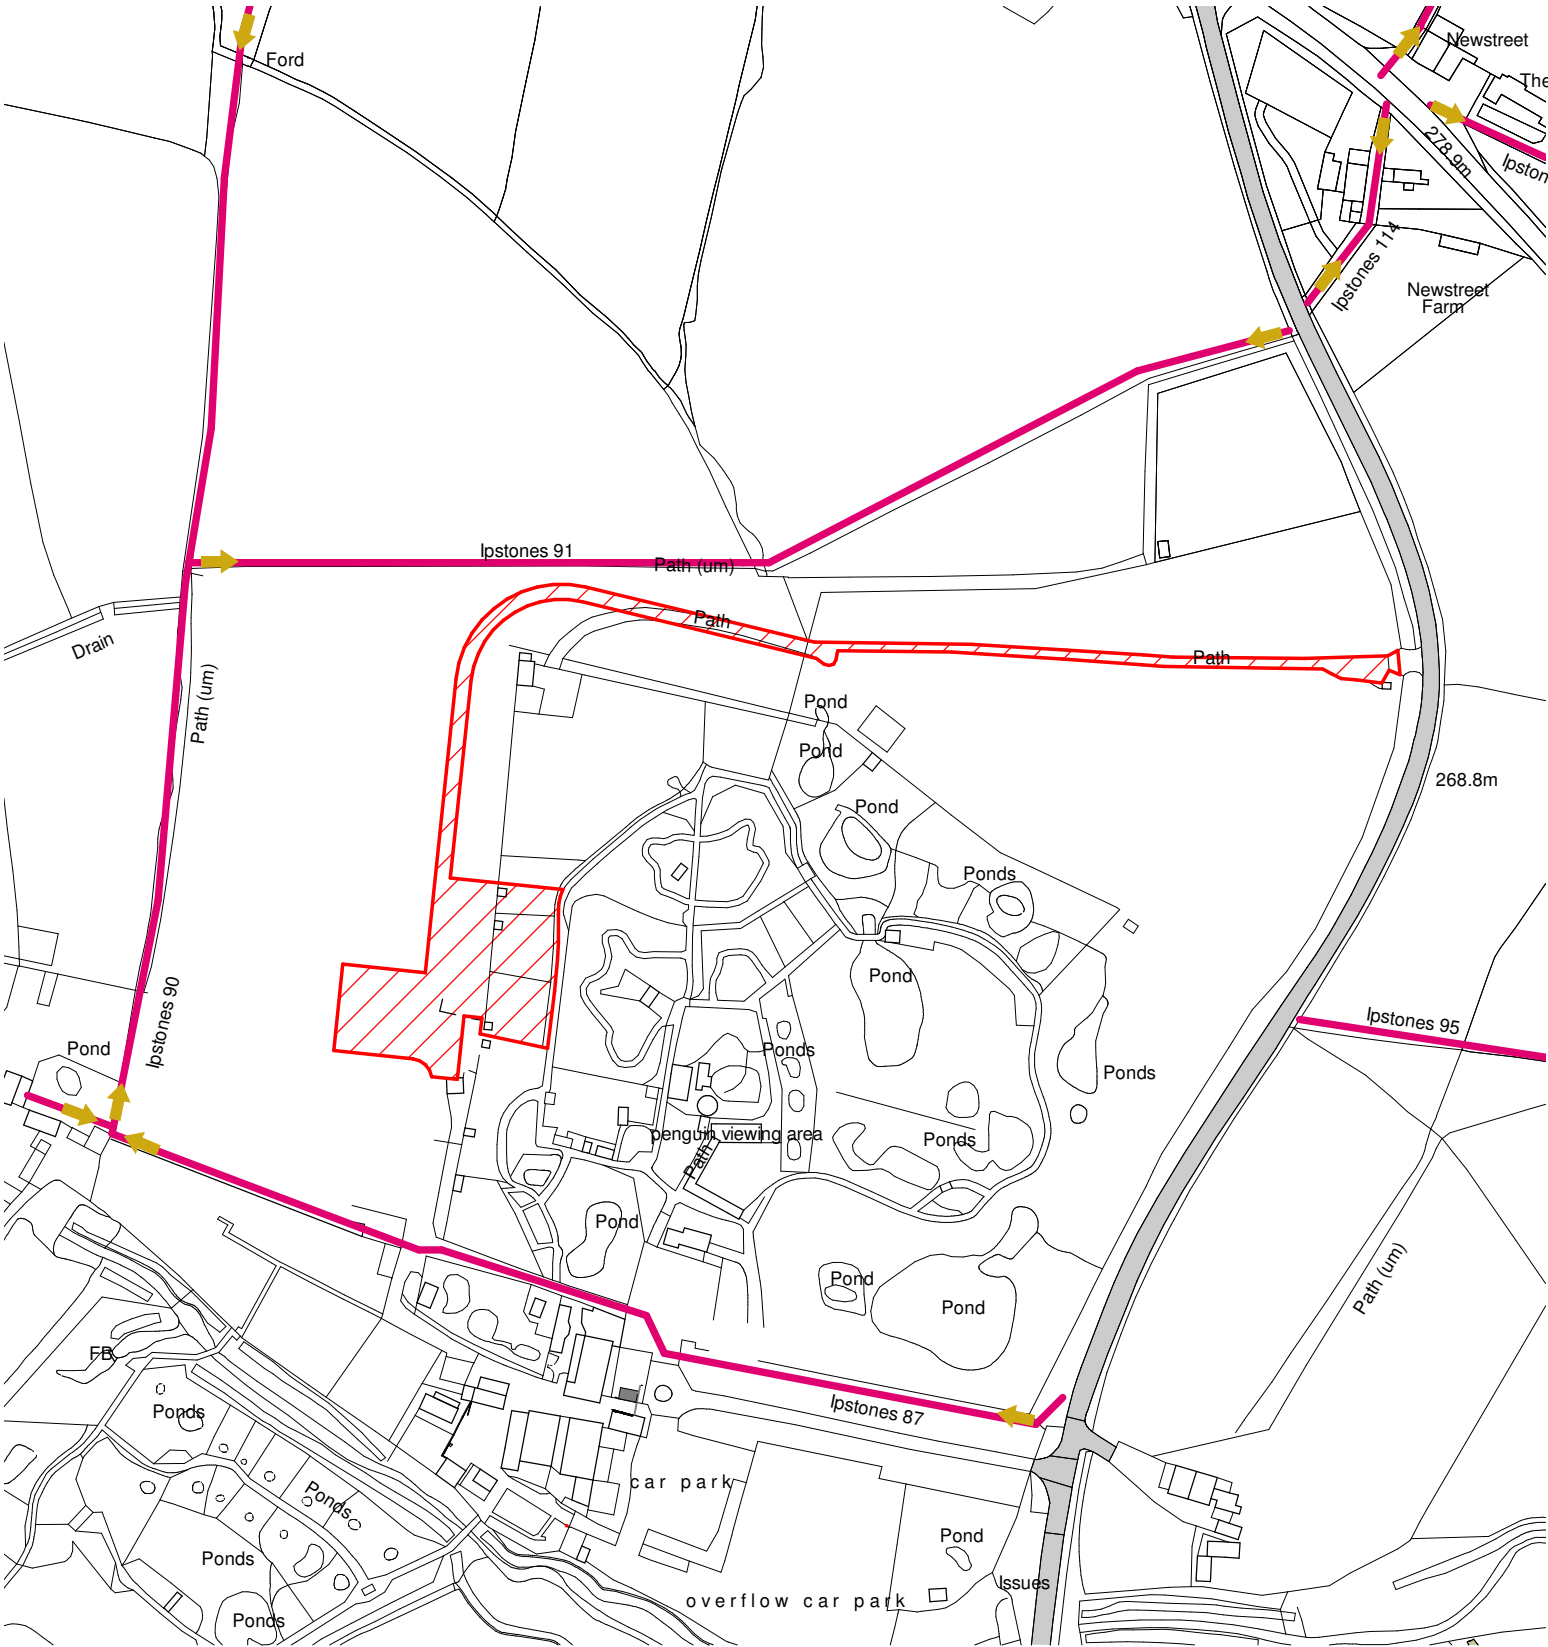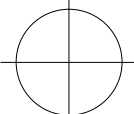

Routes of existing public footpaths
(Taken from SCC Map of footpaths and Bridleways)

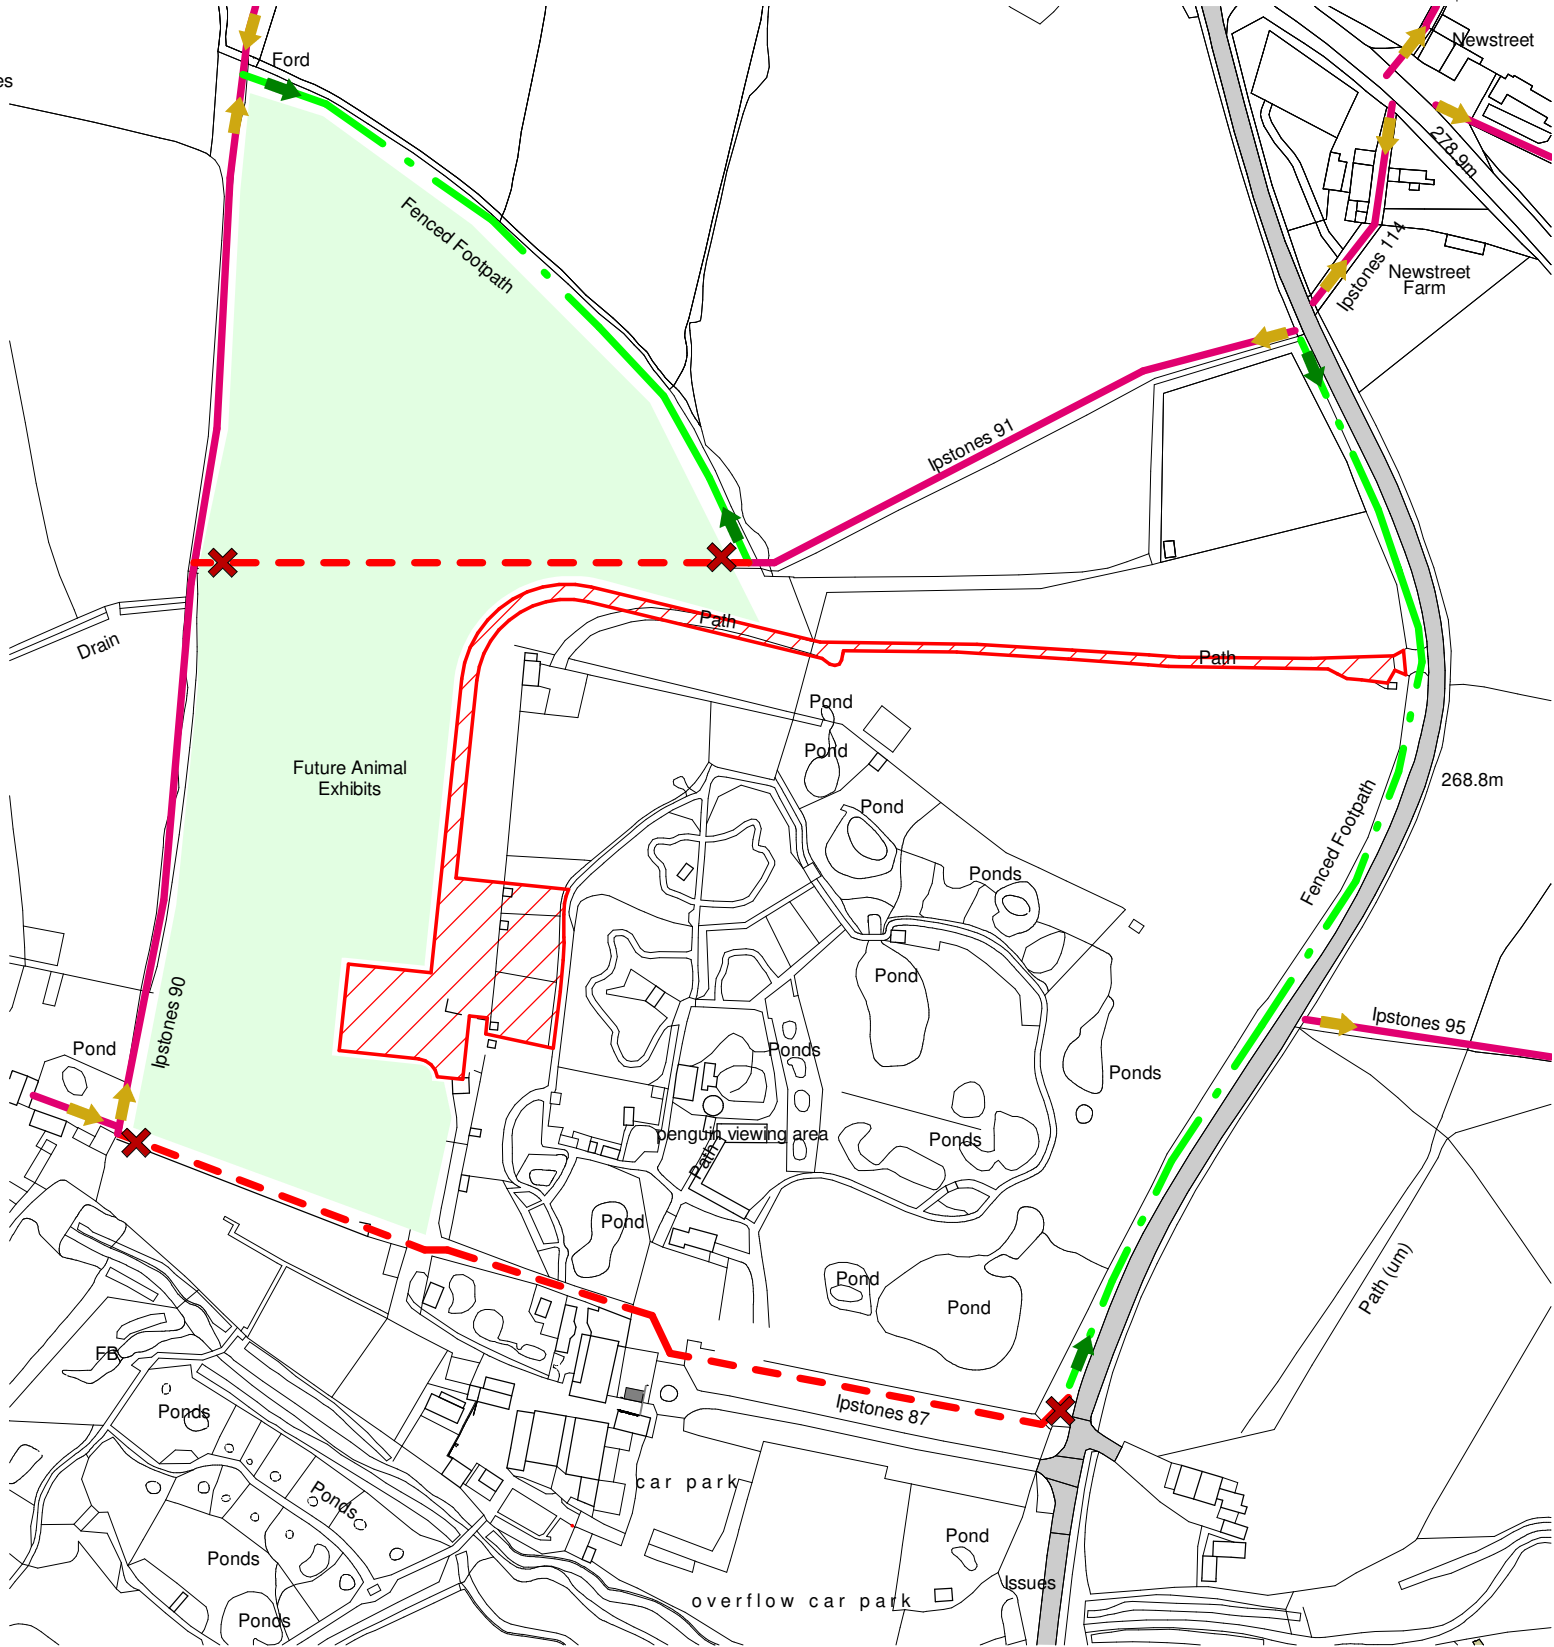

Routes of proposed alterations to public footpaths
(Taken from SCC Map of footpaths and Bridleways)

A	22/03/21	AC	Amended to suit clients comments											
Rev	Date	Drawn	Description											
Client														
			Project		Scale	1 : 2500	Size	A3	Drawn	AC	Chk'd	KL	Date	22/03/21
			Marquee, Agricultural Shed & Shack		StatusPLANNING ISSUE									
			Peak Wildlife Park, Winkhill, Nr Leek, Staffordshire, ST13 7QR											
			Title		Job No.		Drawing No		Rev.					
			Alterations to public rights of way		1721		AL79		A					

ctd architects

Clerk Bank House
Clerk Bank
LEEK
Staffordshire
ST13 5HE

t : 01538 373477
f : 01538 386503

e : info@ctdarchitects.co.uk
w : www.ctdarchitects.co.uk

ctd architects © 2021

- This drawing is copyright.
- All dimensions to be checked on site before proceeding.
- Contractor must notify the architect of any discrepancies before proceeding.
- Contractor to check/adjust dimensions of new work to suit existing conditions. Do not assume existing structure or details are plumb, square or level.
- All drawings to be read in conjunction with all other consultants drawings and specs.