



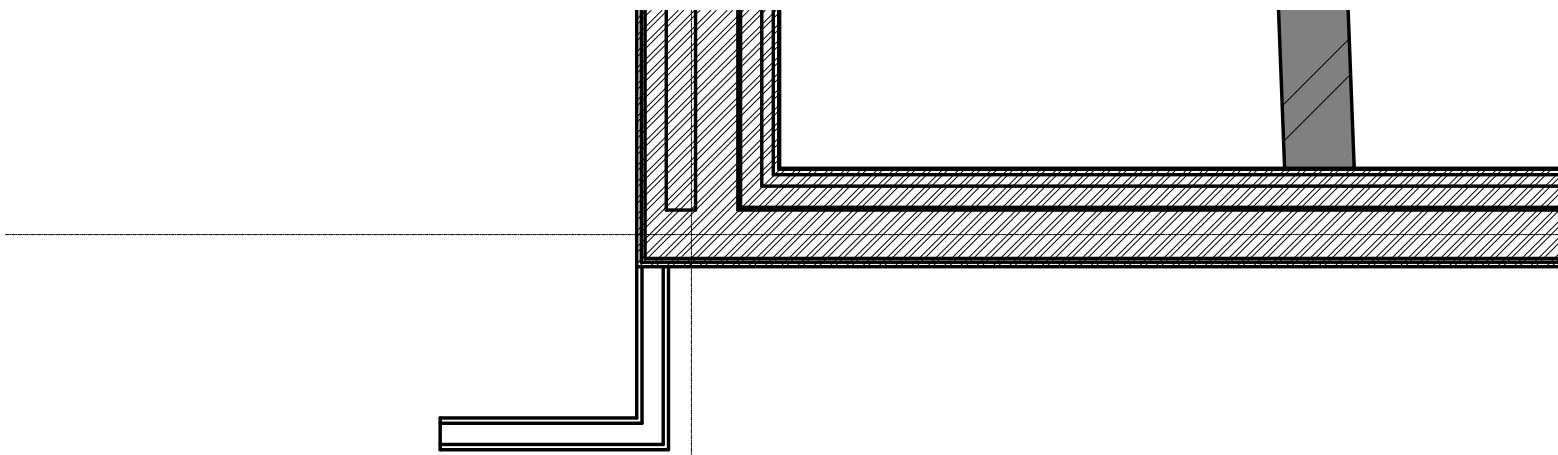


A

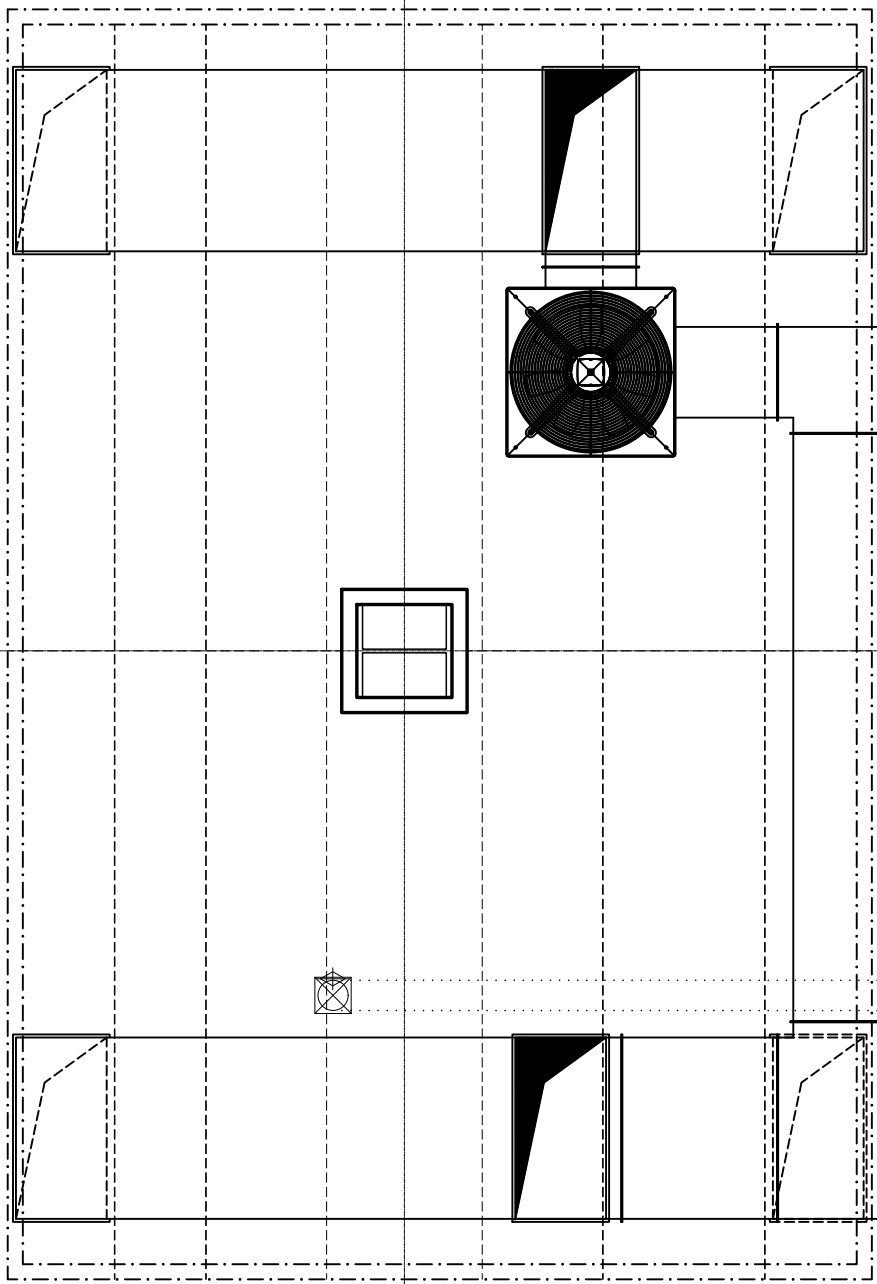


B

B


A

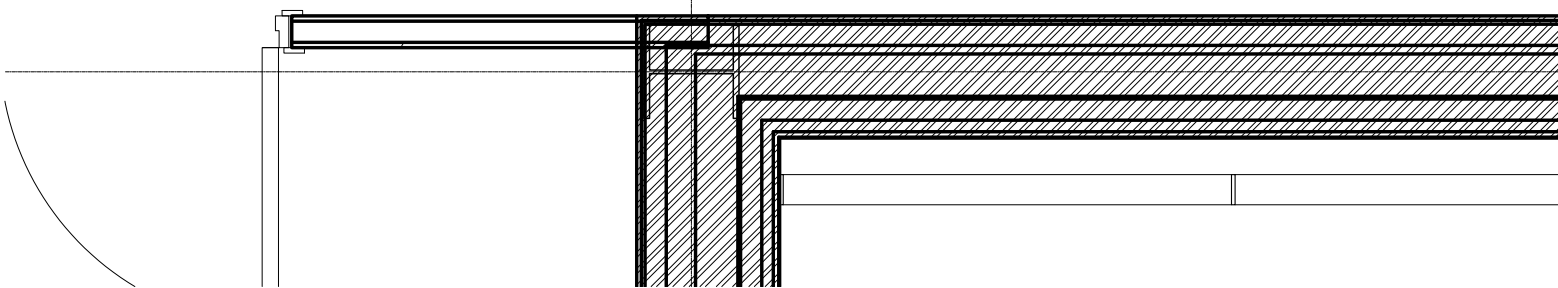

ELEVATION A-A

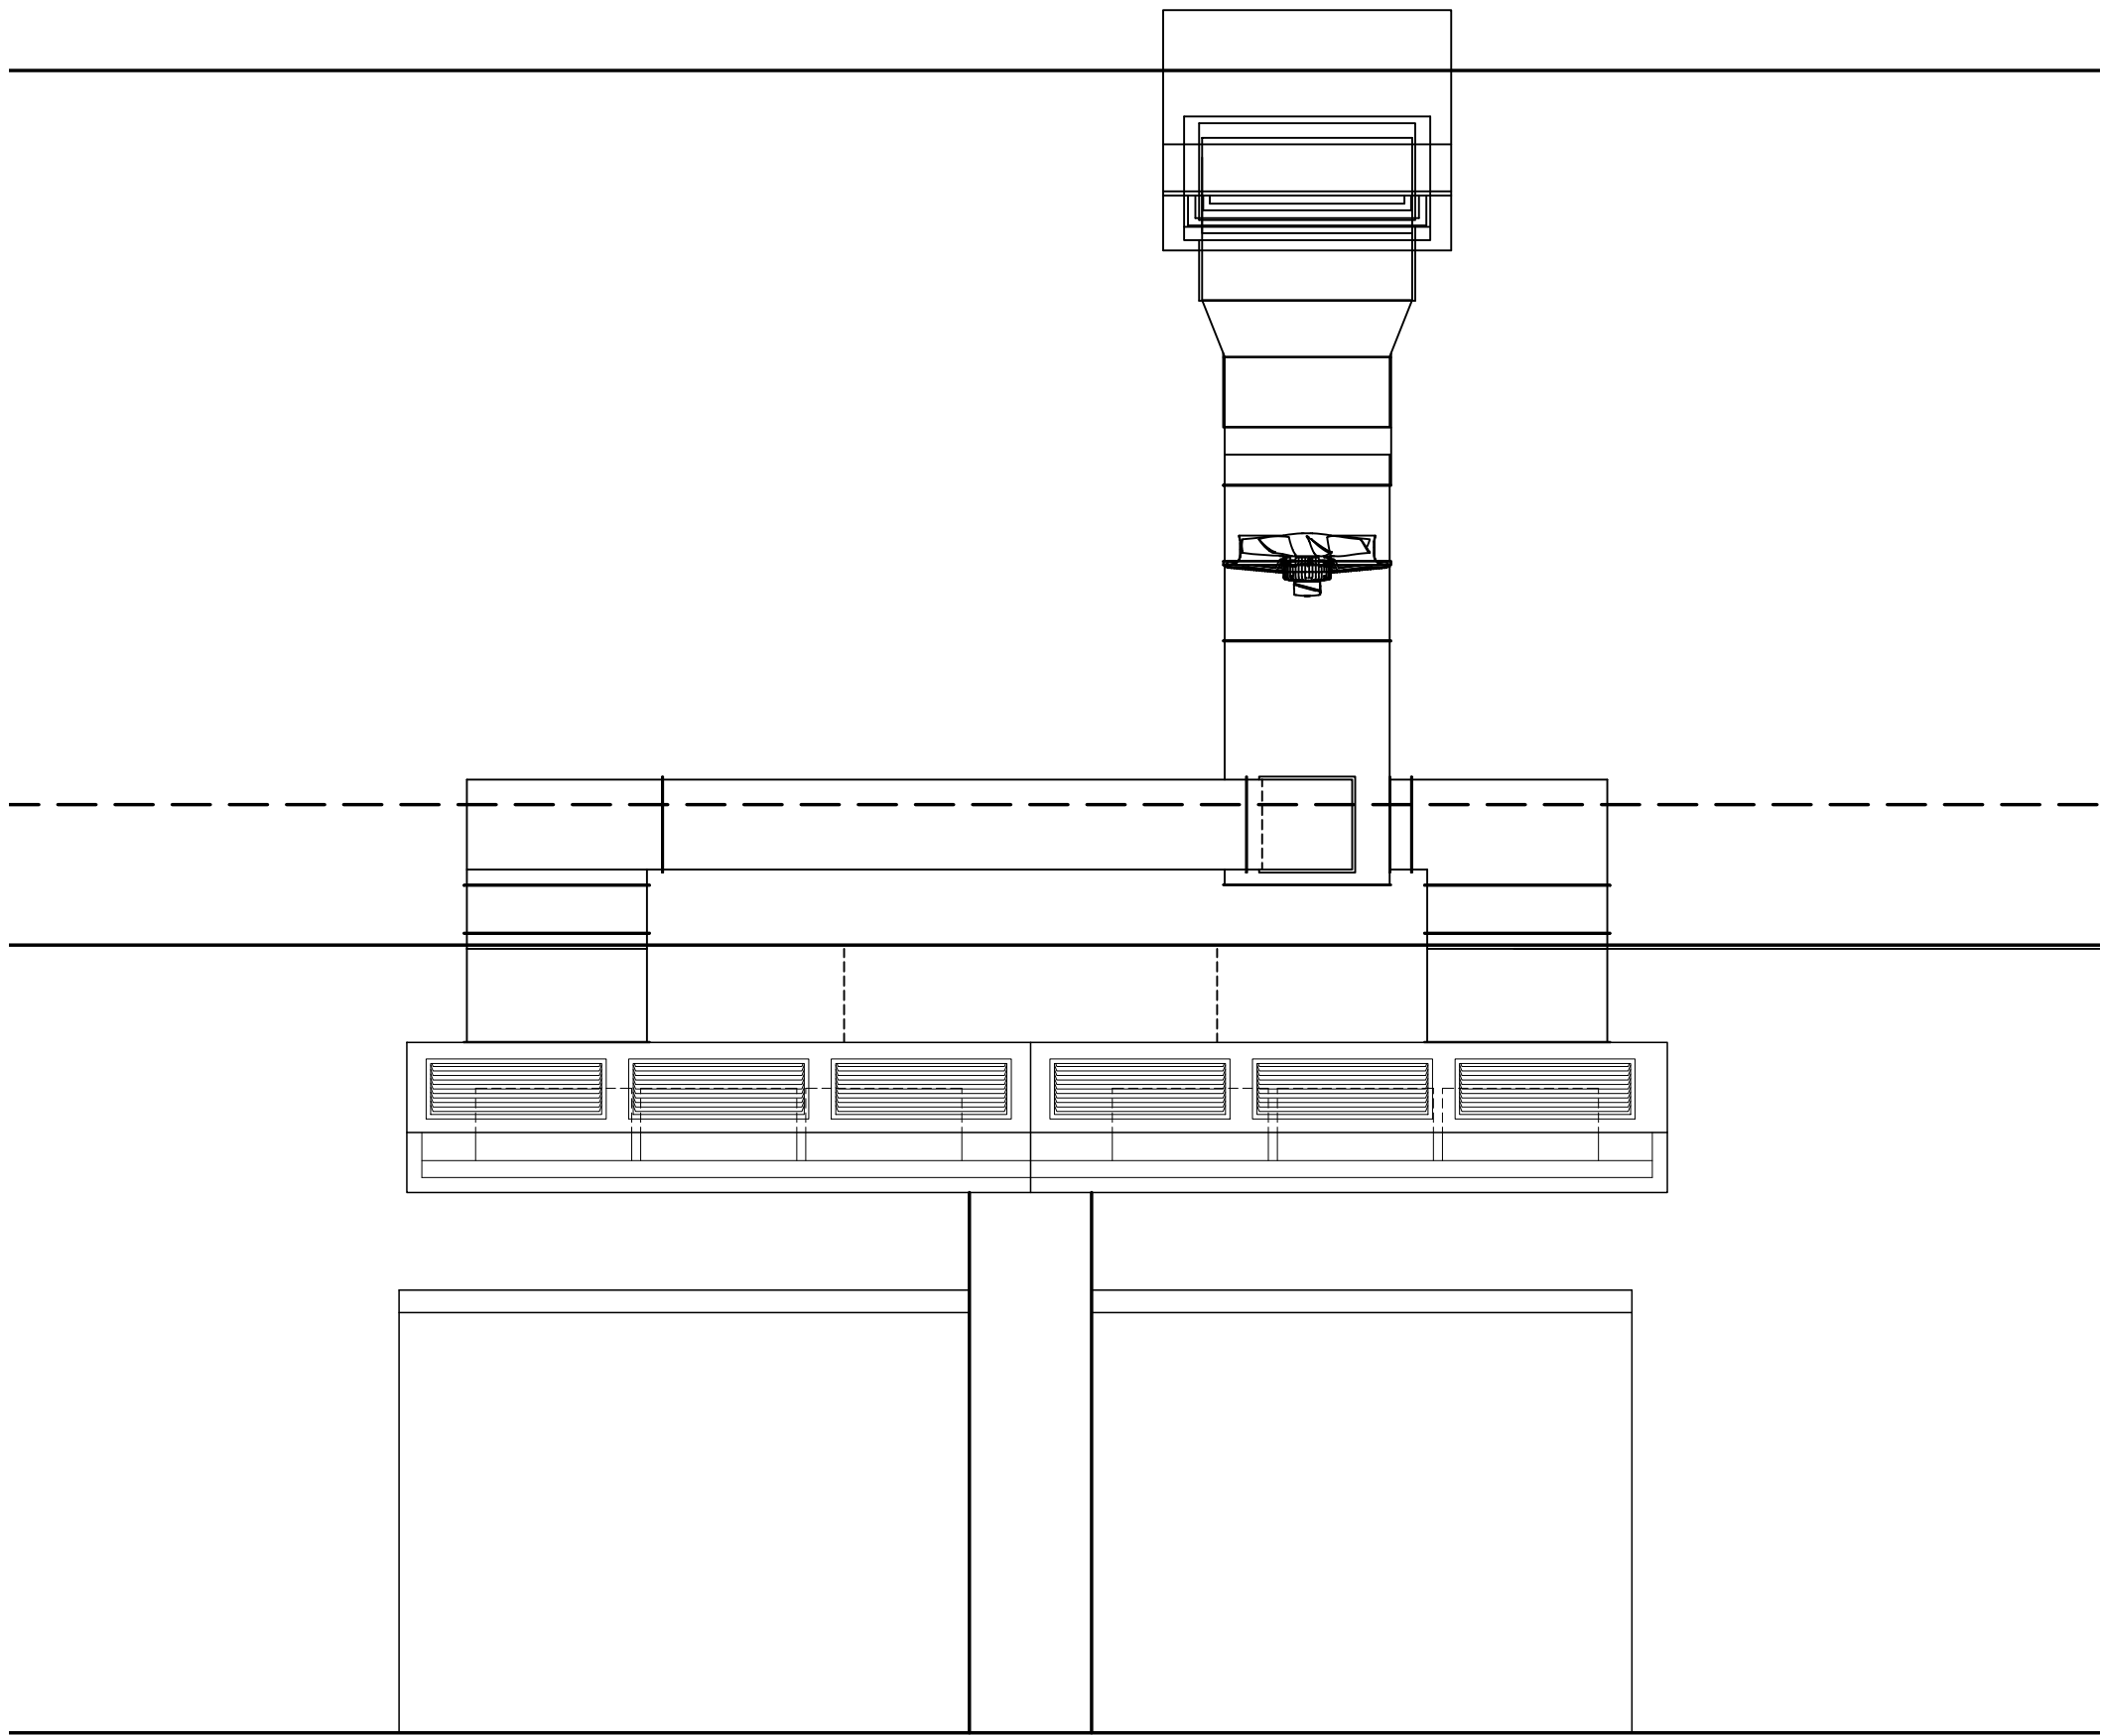

itchen

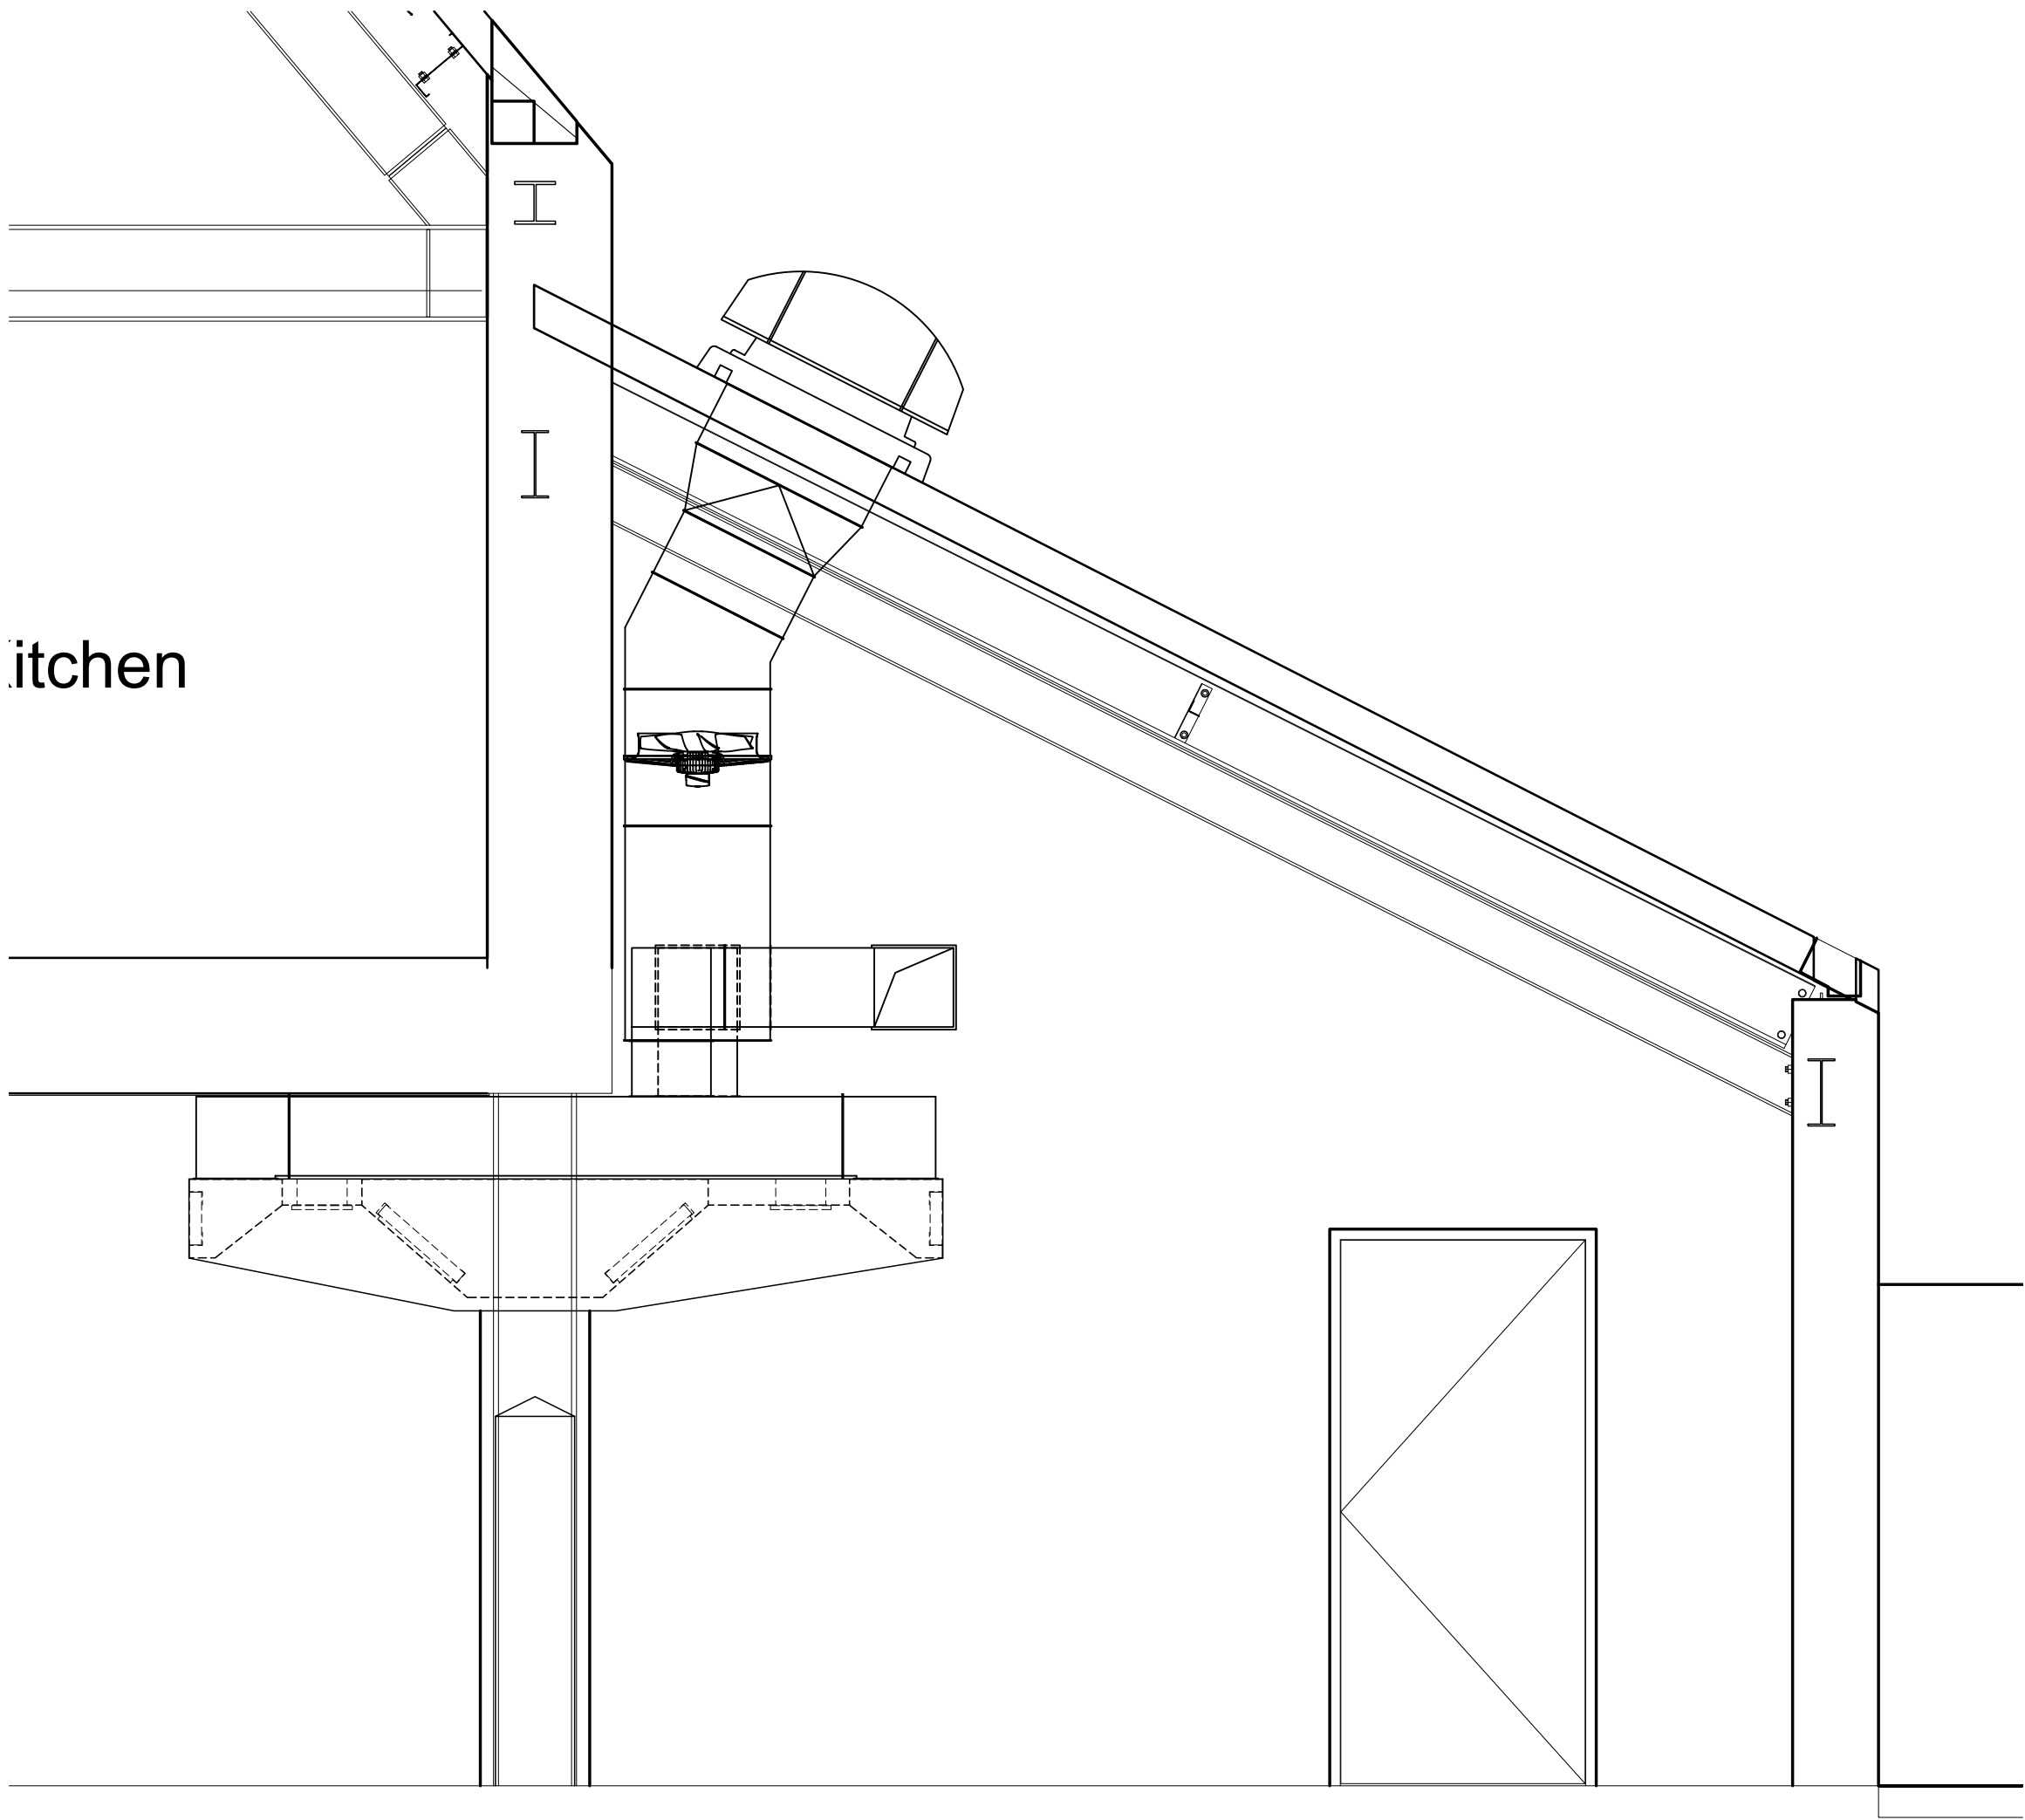

ELEVATION B-B

ABRAXAS
CATERING EQUIPMENT

Unit 2a Ricketts Close
Kidderminster, Worcs. DY11 7QN
01562 863222
mike@abraxascatering.co.uk
www.abraxascatering.co.uk
©Abraxas Catering Ltd 2016

ISO A1 (841mm x 594mm)

Only scaled on
 **A1**

Rev. / Date:		Revision details:	
Author: JB		Scale: 1:25	
Drg.N°:6577-007	Sheet:01	Title: .	
Client:		JENKINSONS CONSALL GARDENS HUB	
Project:		PROPOSED GROUND FLOOR KITCHEN CANOPY INPUT PROPOSAL	
Description:		LAYOUT & ELEVATIONS	

0m 2m 4m