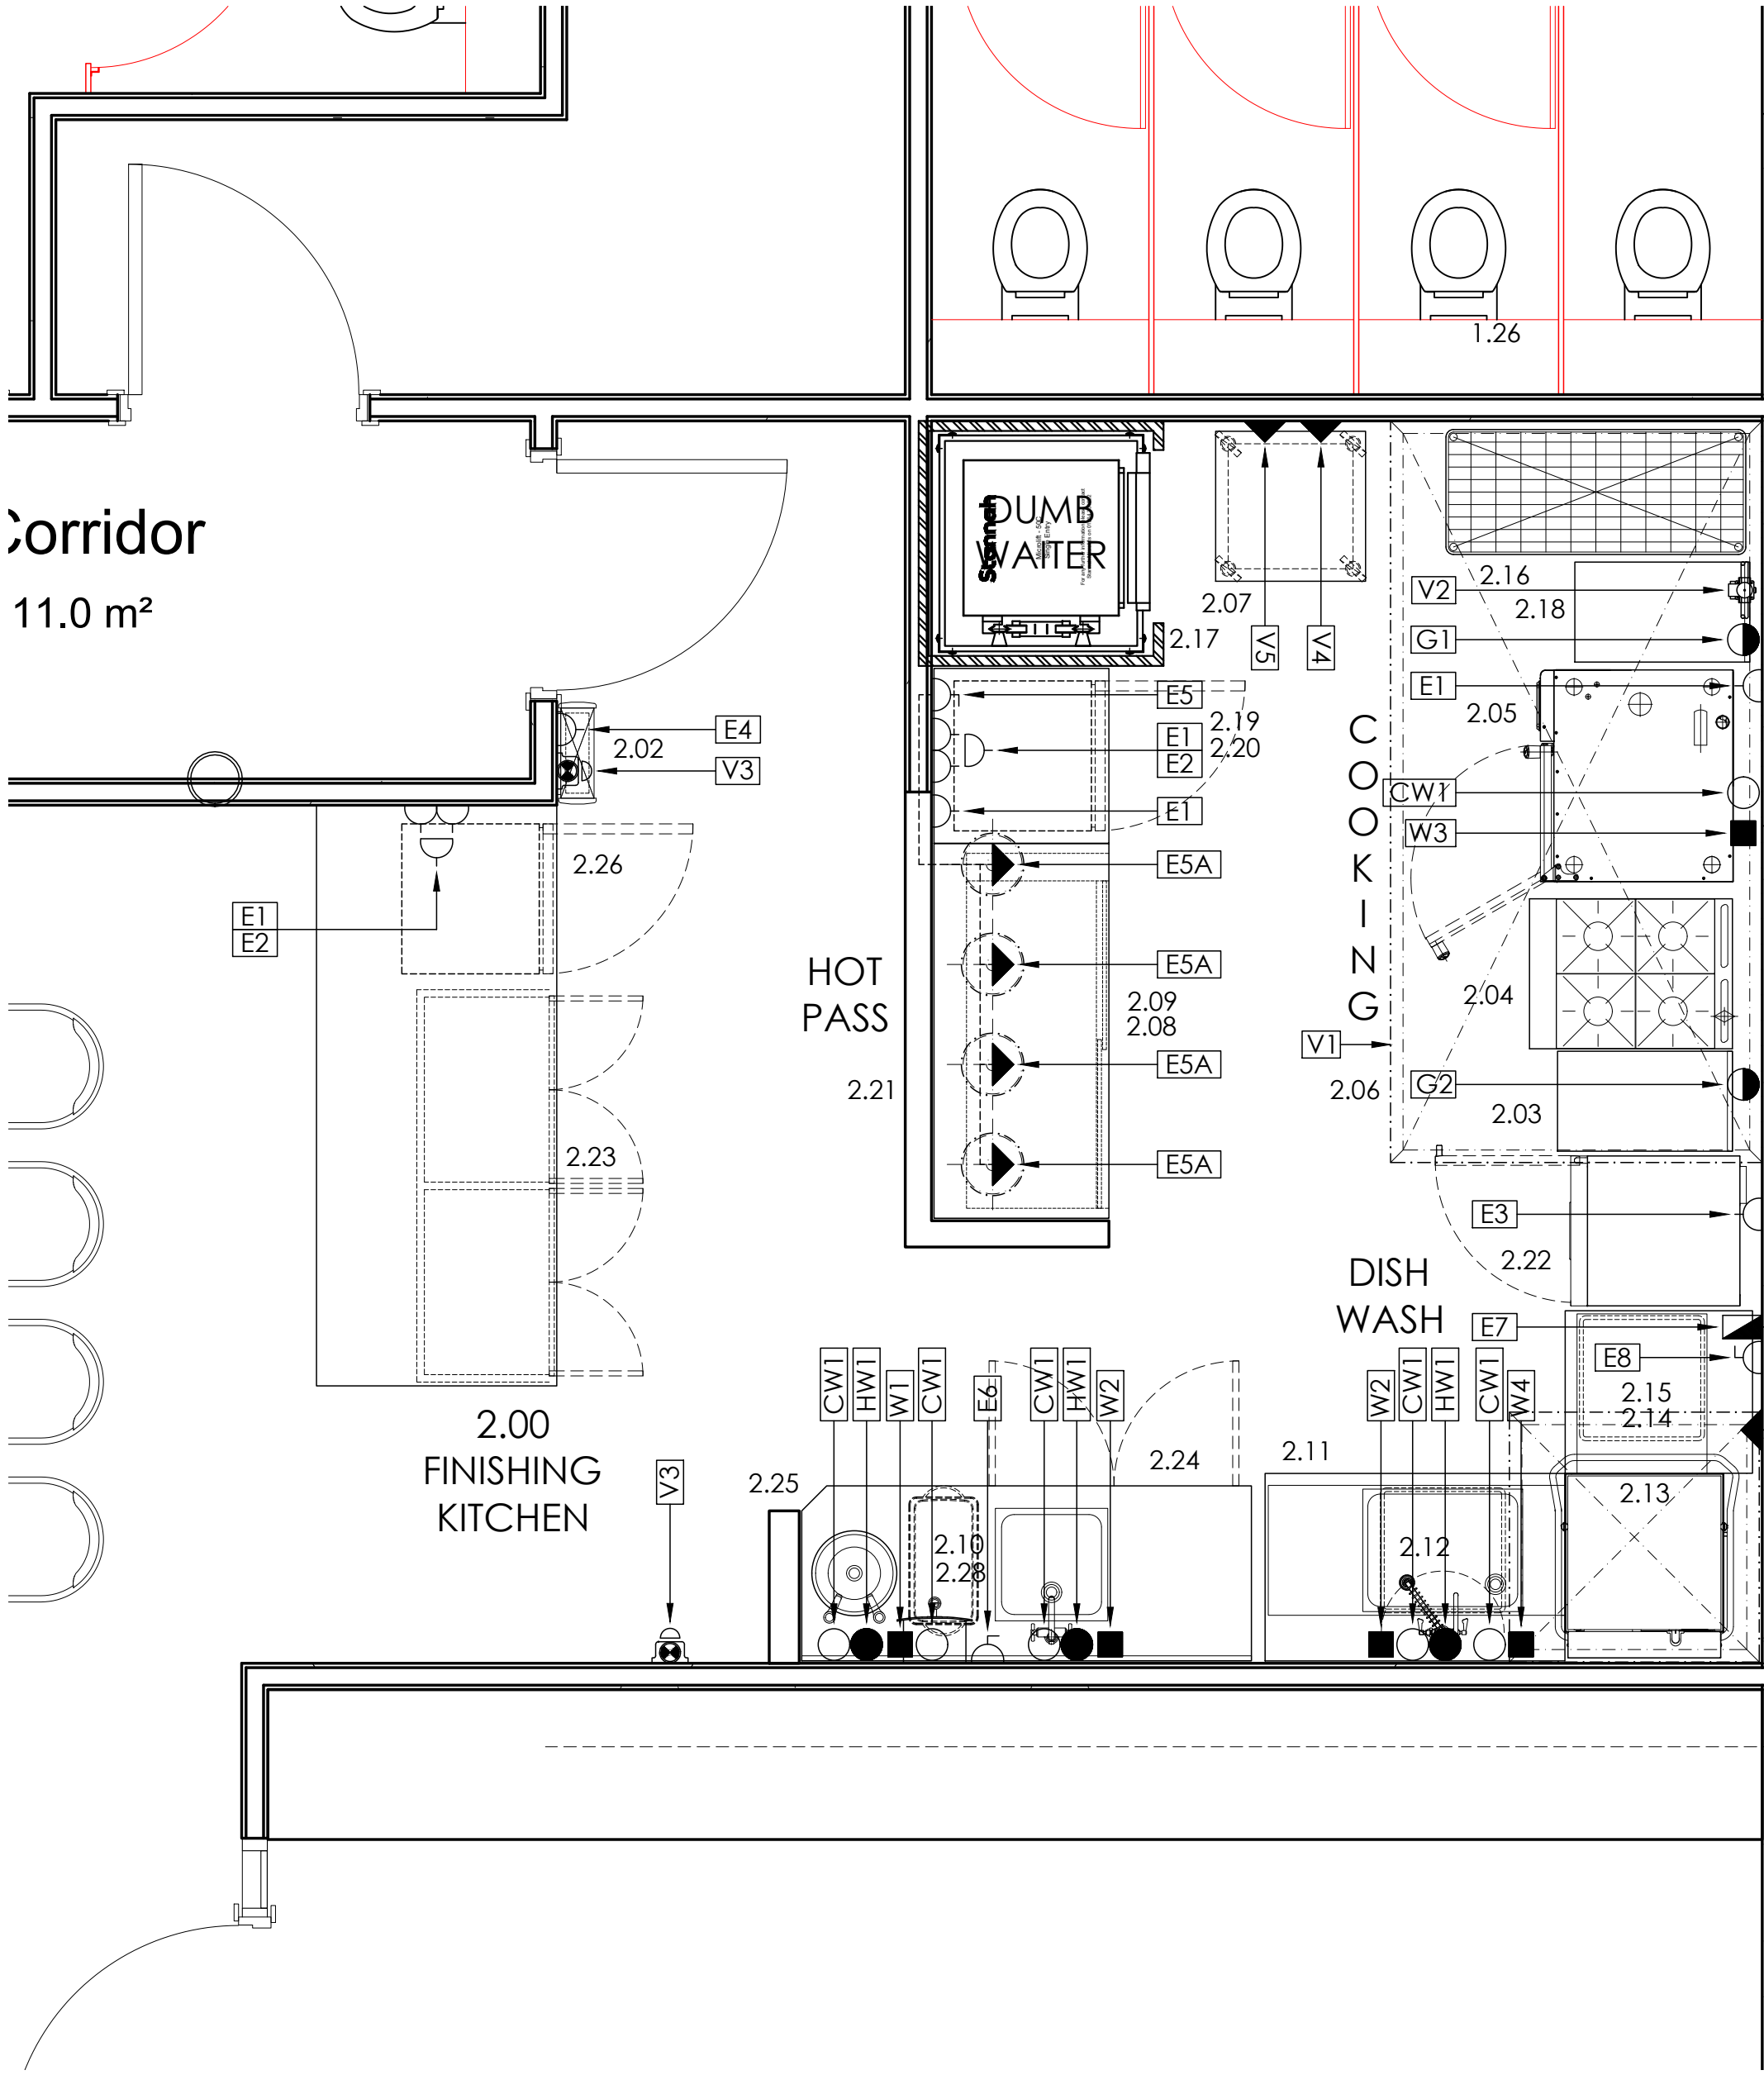


SERVICES SCHEDULE

ELECTRICAL SERVICES

- E1 230v 13amp SSO 600mm AFFL
E2 230v 13amp TSSO 1200mm AFFL
E3 230v 13amp SSO 2000mm AFFL
E4 230v 13amp SSO 2200mm AFFL
E5 230v 1kW Switched Fused Spur 1200mm AFFL. Tails From Switch To Be Left At Ceiling OUTLET Location E5A For Connection To Hanging Lamps
E6 230v 13amp 3kW Switched Fused Spur 1500mm AFFL For Connection To Wall Mounted Water Boiler
E7 230v 6.5kW 30amp SP IP65 ROTARY ISOLATOR 1200mm AFFL Connected To IP65 COMMANDO OUTLET E7A 600mm AFFL
E8 230v 13amp IP65 Fan Switch 1200mm AFFL Connected To Condense Canopy Extract Fan

*All Electrical Outlets To Include Commando Socket & Plug (By Others)

WATER SERVICES

- CW1 15mm Mains Cold Water 600mm AFFL
HW1 15mm Hot Water 600mm AFFL 1.5-2bar

WASTE SERVICES

- W1 35mm Waste 400mm AFFL
W2 42mm Waste 400mm AFFL
W3 54mm Trapped Tundish Waste 400mm AFFL Suitable For Steam Temperature Discharge
W4 42mm Waste 600mm AFFL With Dishwasher Connection

GAS SERVICES

- G1 22mm LPG GAS 600mm AFFL RATING 22kW
G2 15mm LPG GAS 600mm AFFL RATING 33.6kW 114.643BTU/hr

TOTAL LPG GAS RATING 55.6kW

VENTILATION SERVICES

- V1 Ventilation Services To Be Reviewed By Mechanical Services Consultant. Lighting To Be Interconnected Into General Lighting Circuit By Site Electrician
V2 Gas Solenoid Valve Location (Refer To 6577-103 Extraction System Wiring Diagram For Service And Cable Requirements)
V3 Gas Knock Off Location 1200mm AFFL (Refer To Extraction System Wiring Diagram For Service And Cable Requirements)
V4 Gas Interlock And Fan Speed Controller Location 1200mm AFFL (Refer To 6577-103 Extraction System Wiring Diagram For Service And Cable Requirements)
V5 CO2 Detector Location 1500mm AFFL

NOT SHOWN
Electrics for lighting, heating, fire alarms, earth bonding or any other electrical work not directly related to catering equipment.
Extra Sockets at Clients discretion

EQUIPMENT SCHEDULE

- 2.01 Omitted
2.02 Insect Killer
2.03 Wall Bench
2.04 4 Burner Oven Range
2.05 Combination Oven
2.06 Extraction Canopy
2.07 Mobile Centre Bench
2.08 Hotcupboard
2.09 4No. Ceiling Mount Rise And Fall Lamps
2.10 Waste Bin
2.11 Dishwasher Inlet Table
2.12 Pre Rinse Spray
2.13 Pass Through Dishwasher
2.14 Condense Canopy
2.15 Cleans Outlet Table
2.16 4 Tier Racking
2.17 Dumb Waiter
2.18 Wall Bench
2.19 Wall Bench
2.20 Undercounter Refrigerator
2.21 L-Shaped Coral Wall (By Others)
2.22 Single Door Upright Refrigerator
2.23 Teaching Practical Bench, Storage Under (By Others)
2.24 Wall Bench c/w Inset Sink, WHB & Cupbaords Under With Void For Bin
2.25 Hull Height Screen Wall (By Others)
2.26 Undercounter Refrigerator
2.27 Omitted
2.28 Wall Mounted Water Boiler

SERVICE SYMBOLS.

- ▲ electrical connection
- electrical isolator
- △ switch socket outlet
- △ switched spur
- △ data socket outlet
- ⊗ gas knock off button
- ⊗ gas connection
- hot water connection
- cold water connection
- waste outlet
- ◇ postmix python
- ◇ refrigeration line
- ⊗ steam connection
- ⊗ holes through floor slab

ABRAXAS
CATERING EQUIPMENT
Unit 8, Building 329, Droitwich Road,
Droitwich, Worcestershire, WR9 0NR
01562 863222.
mike@abraxascatering.co.uk
www.abraxascatering.co.uk
©Abraxas Catering Ltd 2020

ISO A2 (594mm x 420mm)
Only scaled on
A2

Rev. / Date: Revision details:		
Author: JB		Scale: 1:25
Drg.N°:6577-105	Sheet:01	Title: .
Client: JENKINSONS CONSALL GARDENS HUB		
Project: FIRST FLOOR KITCHEN		
Description: SERVICES LAYOUT		