
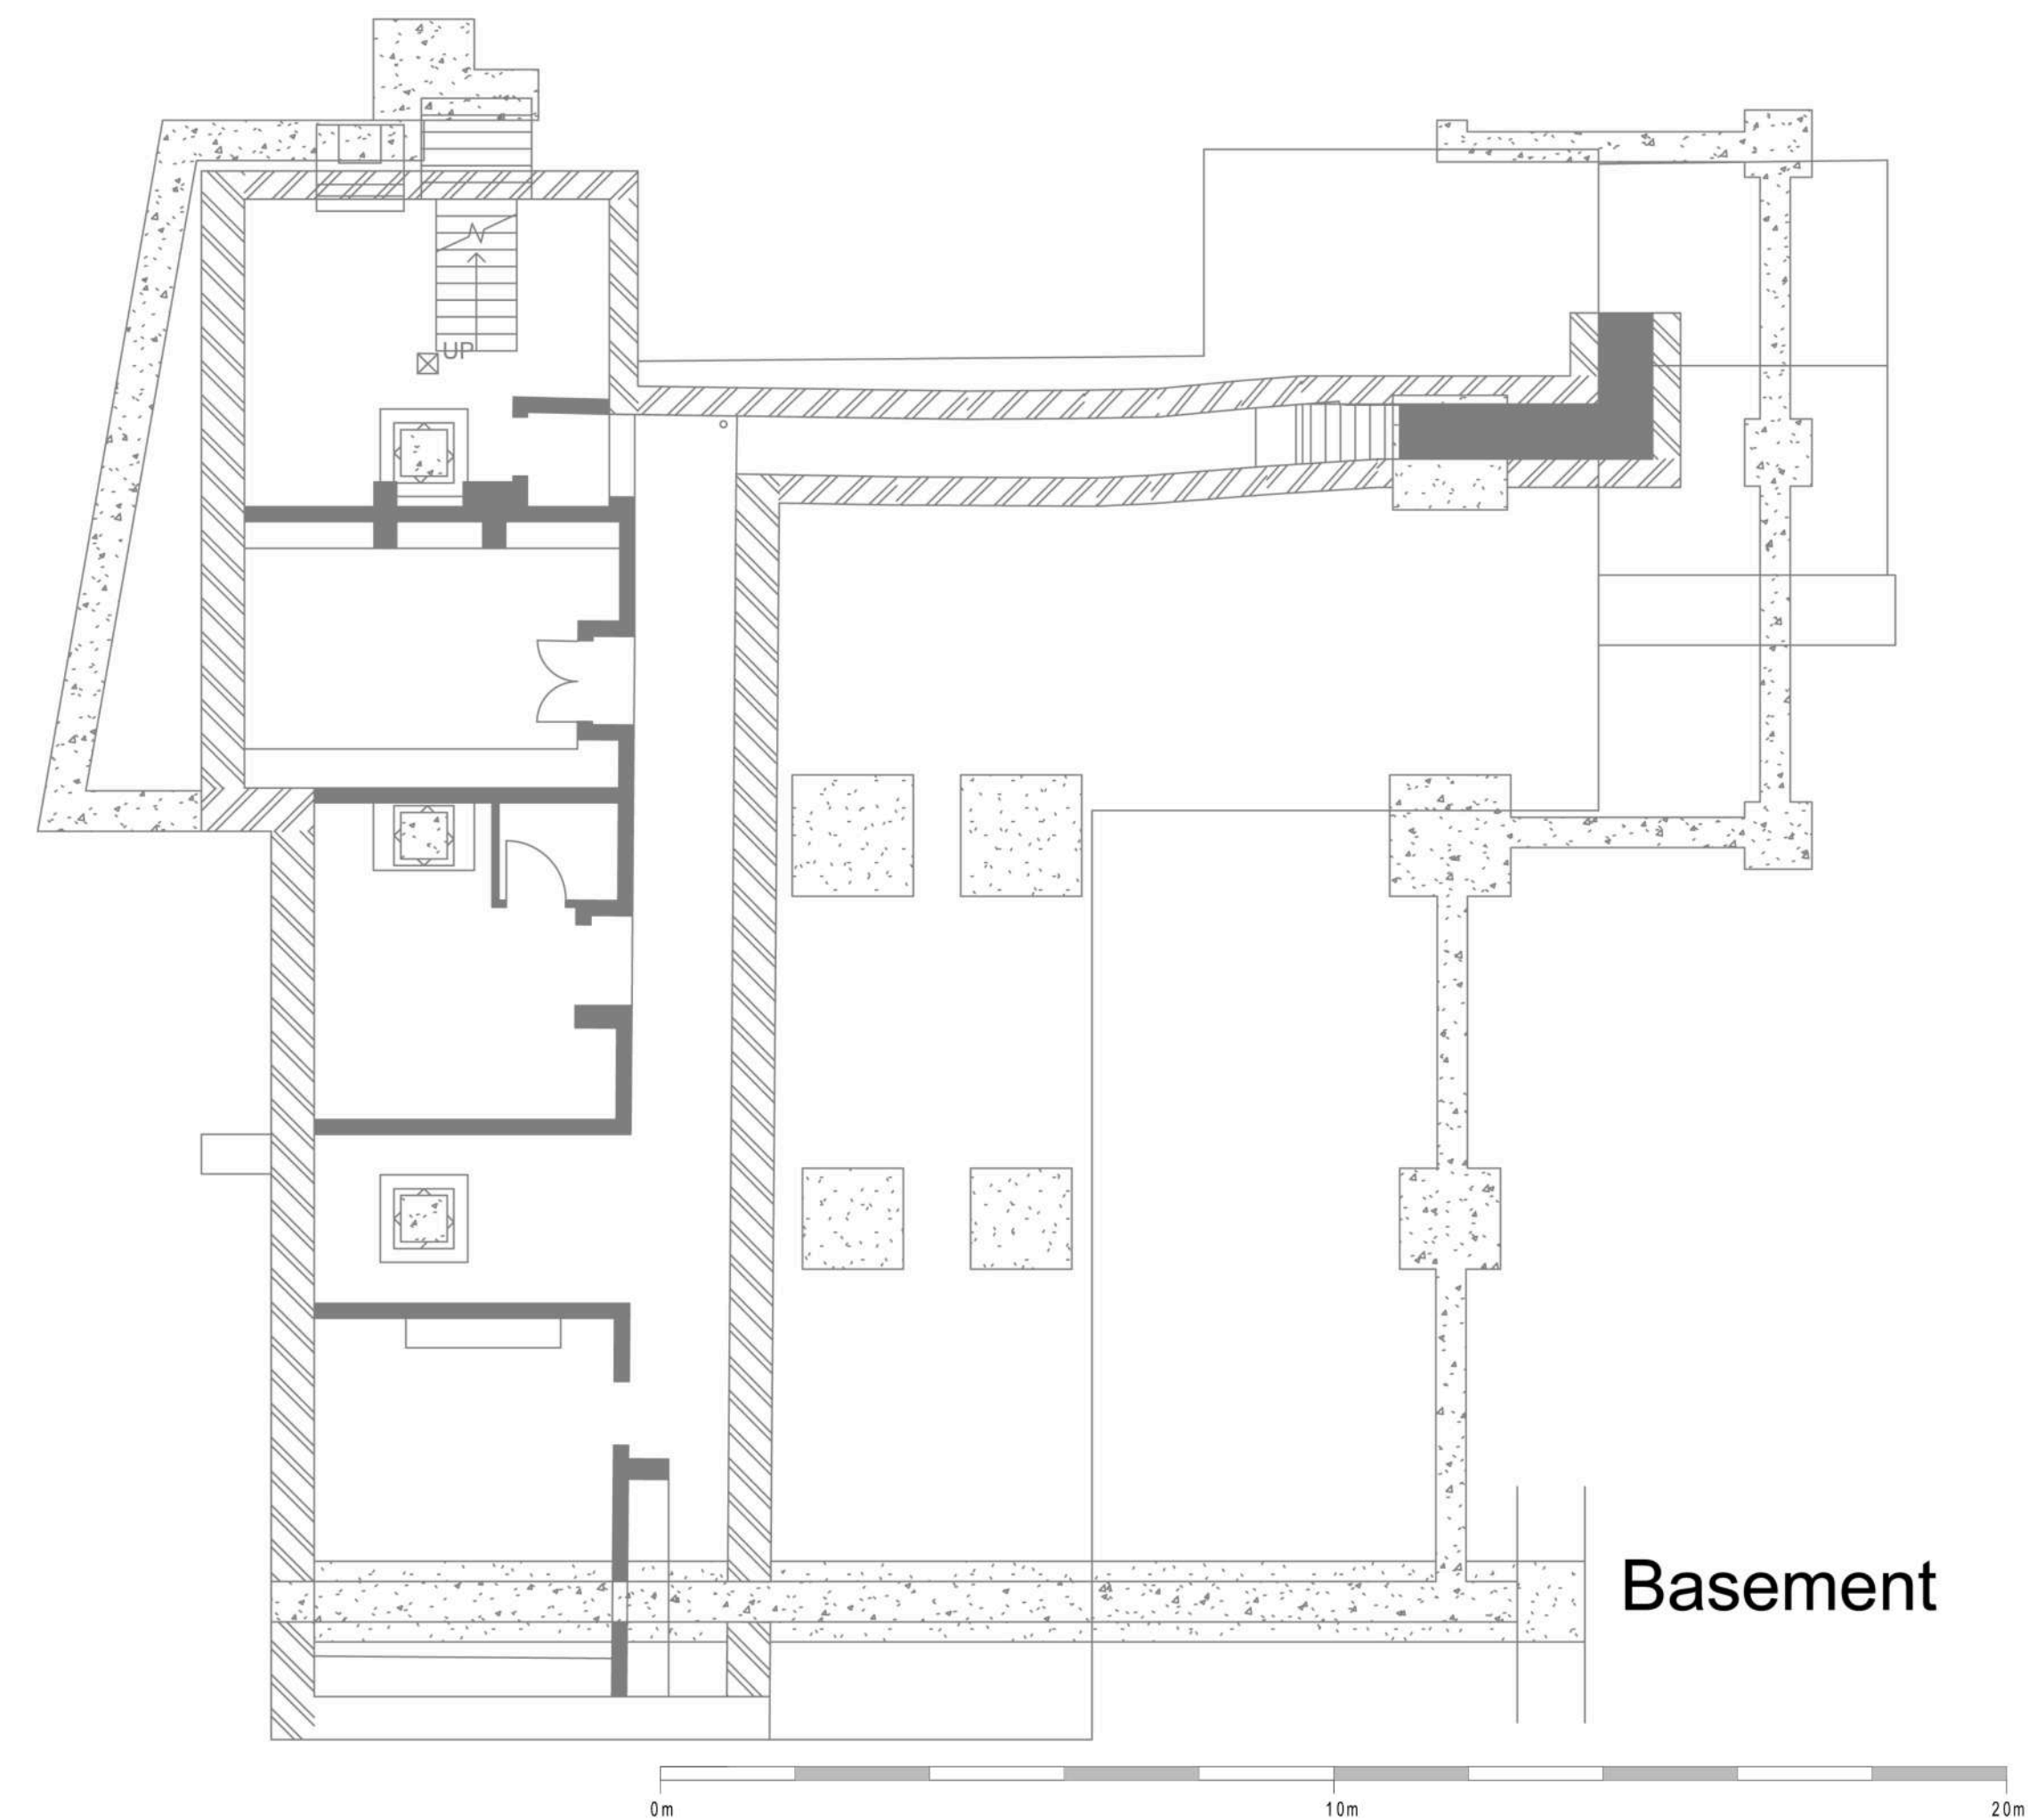
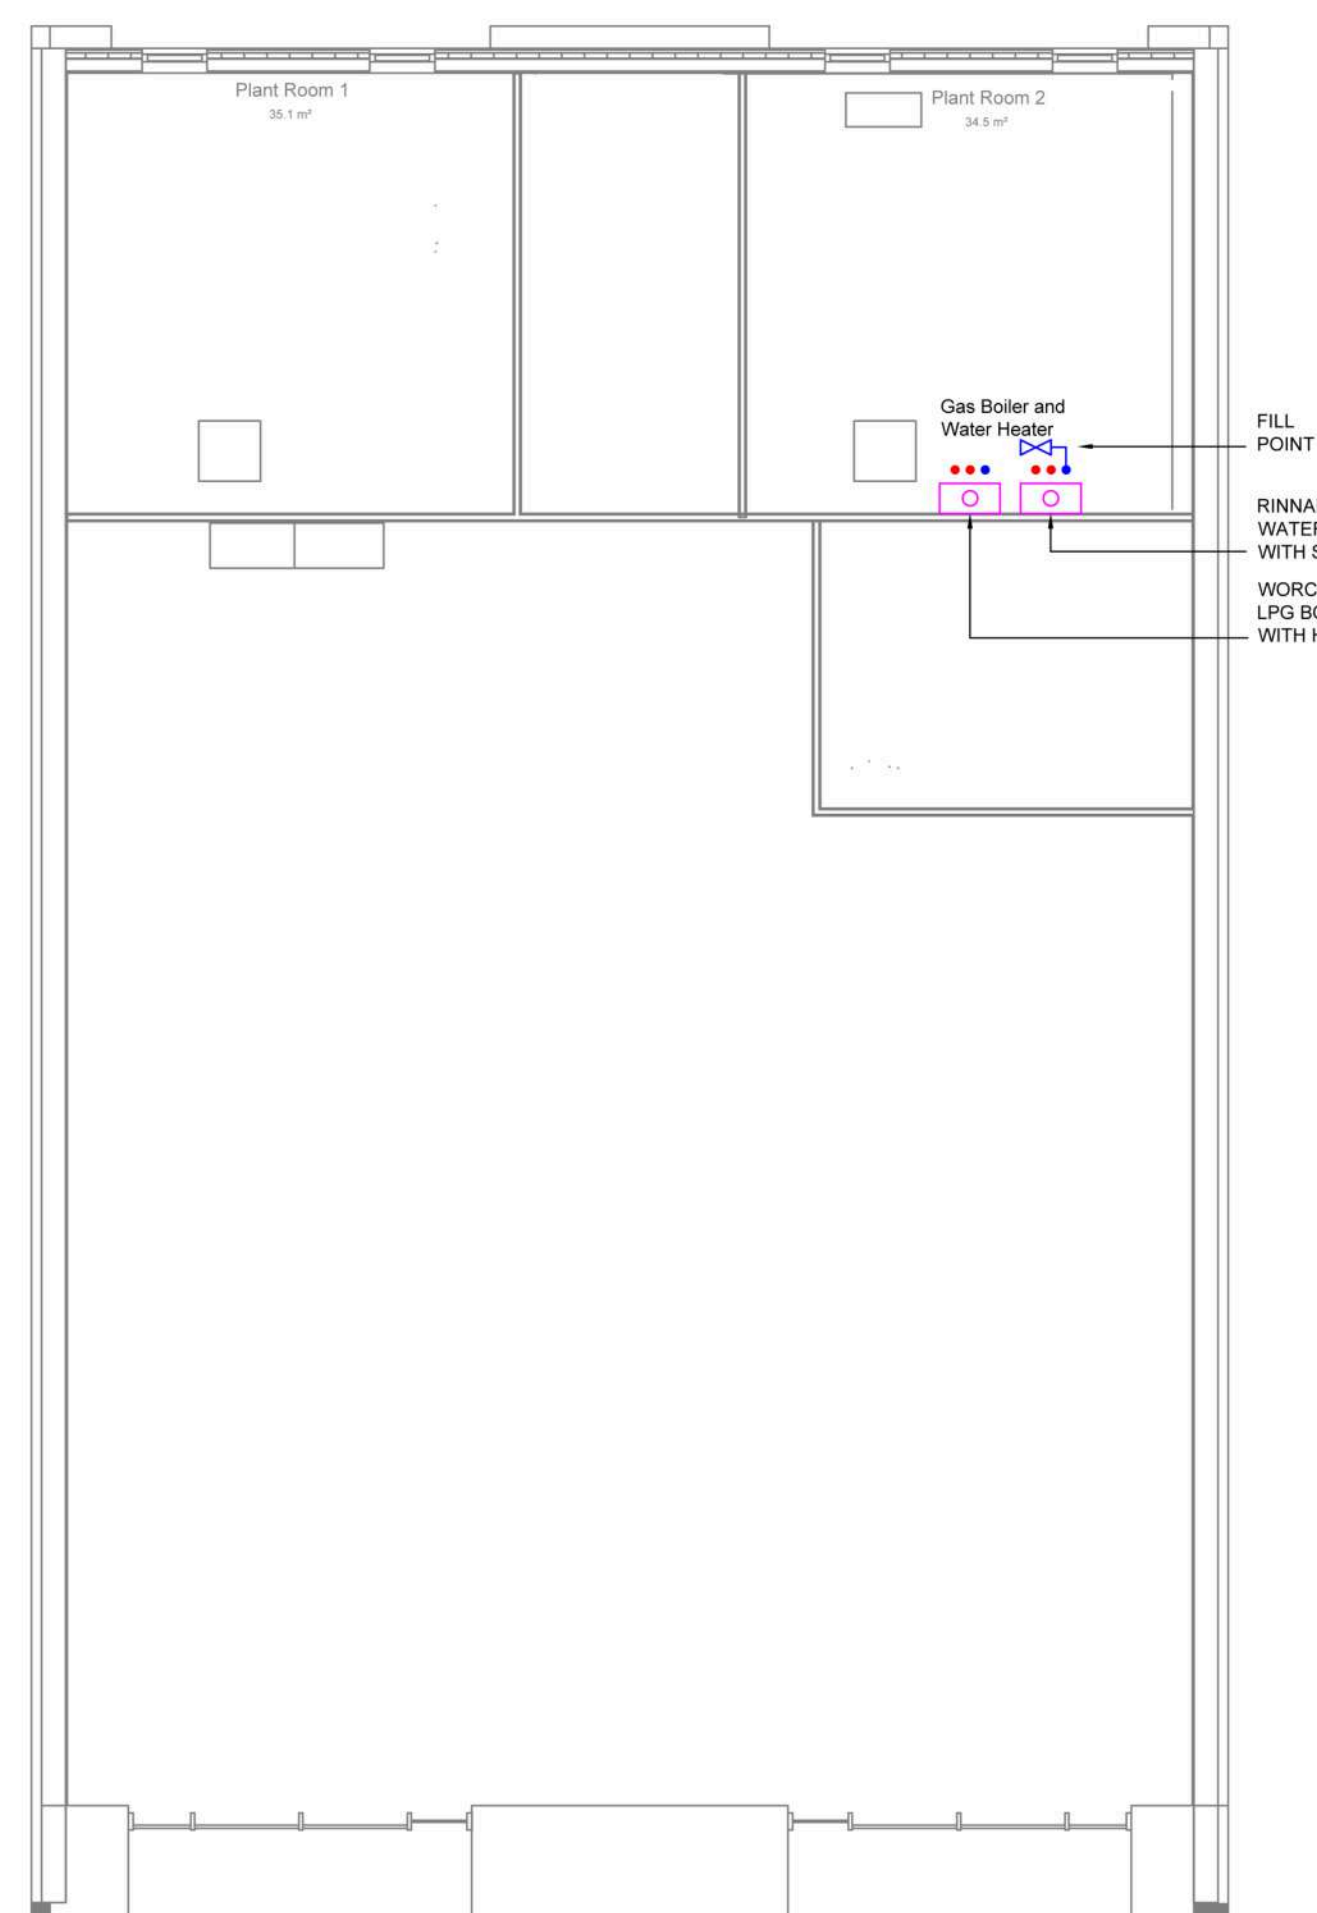
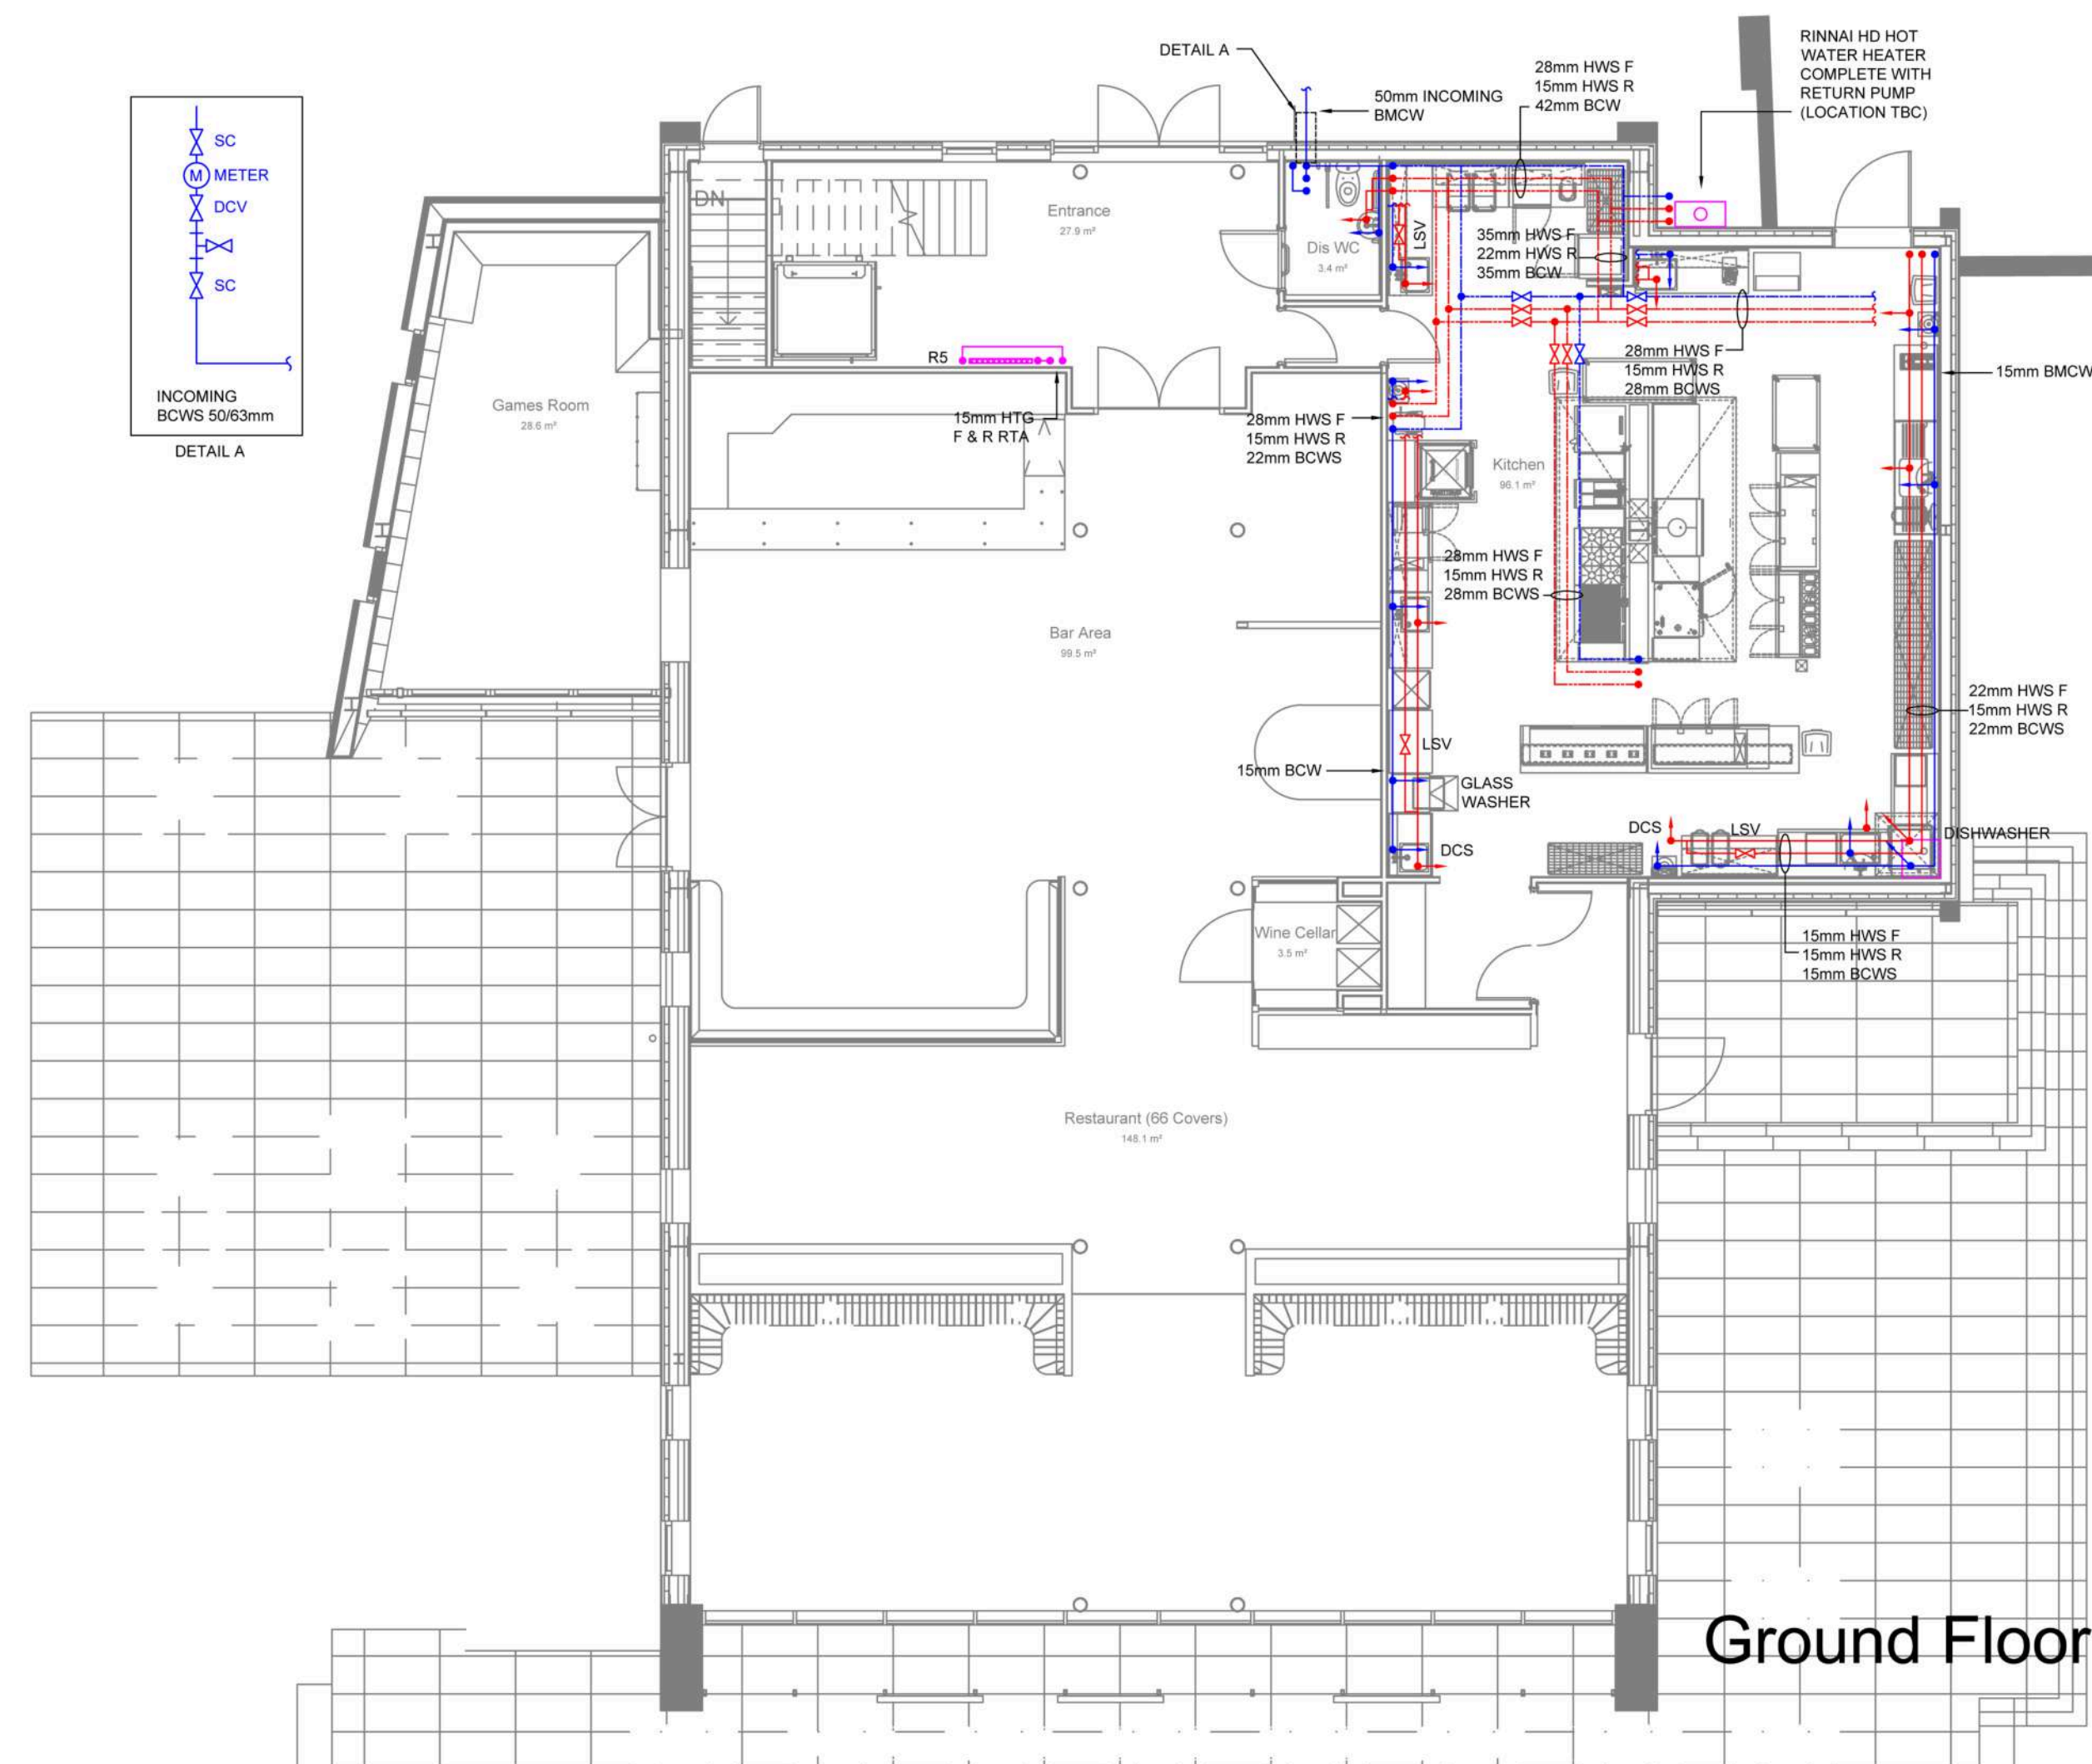


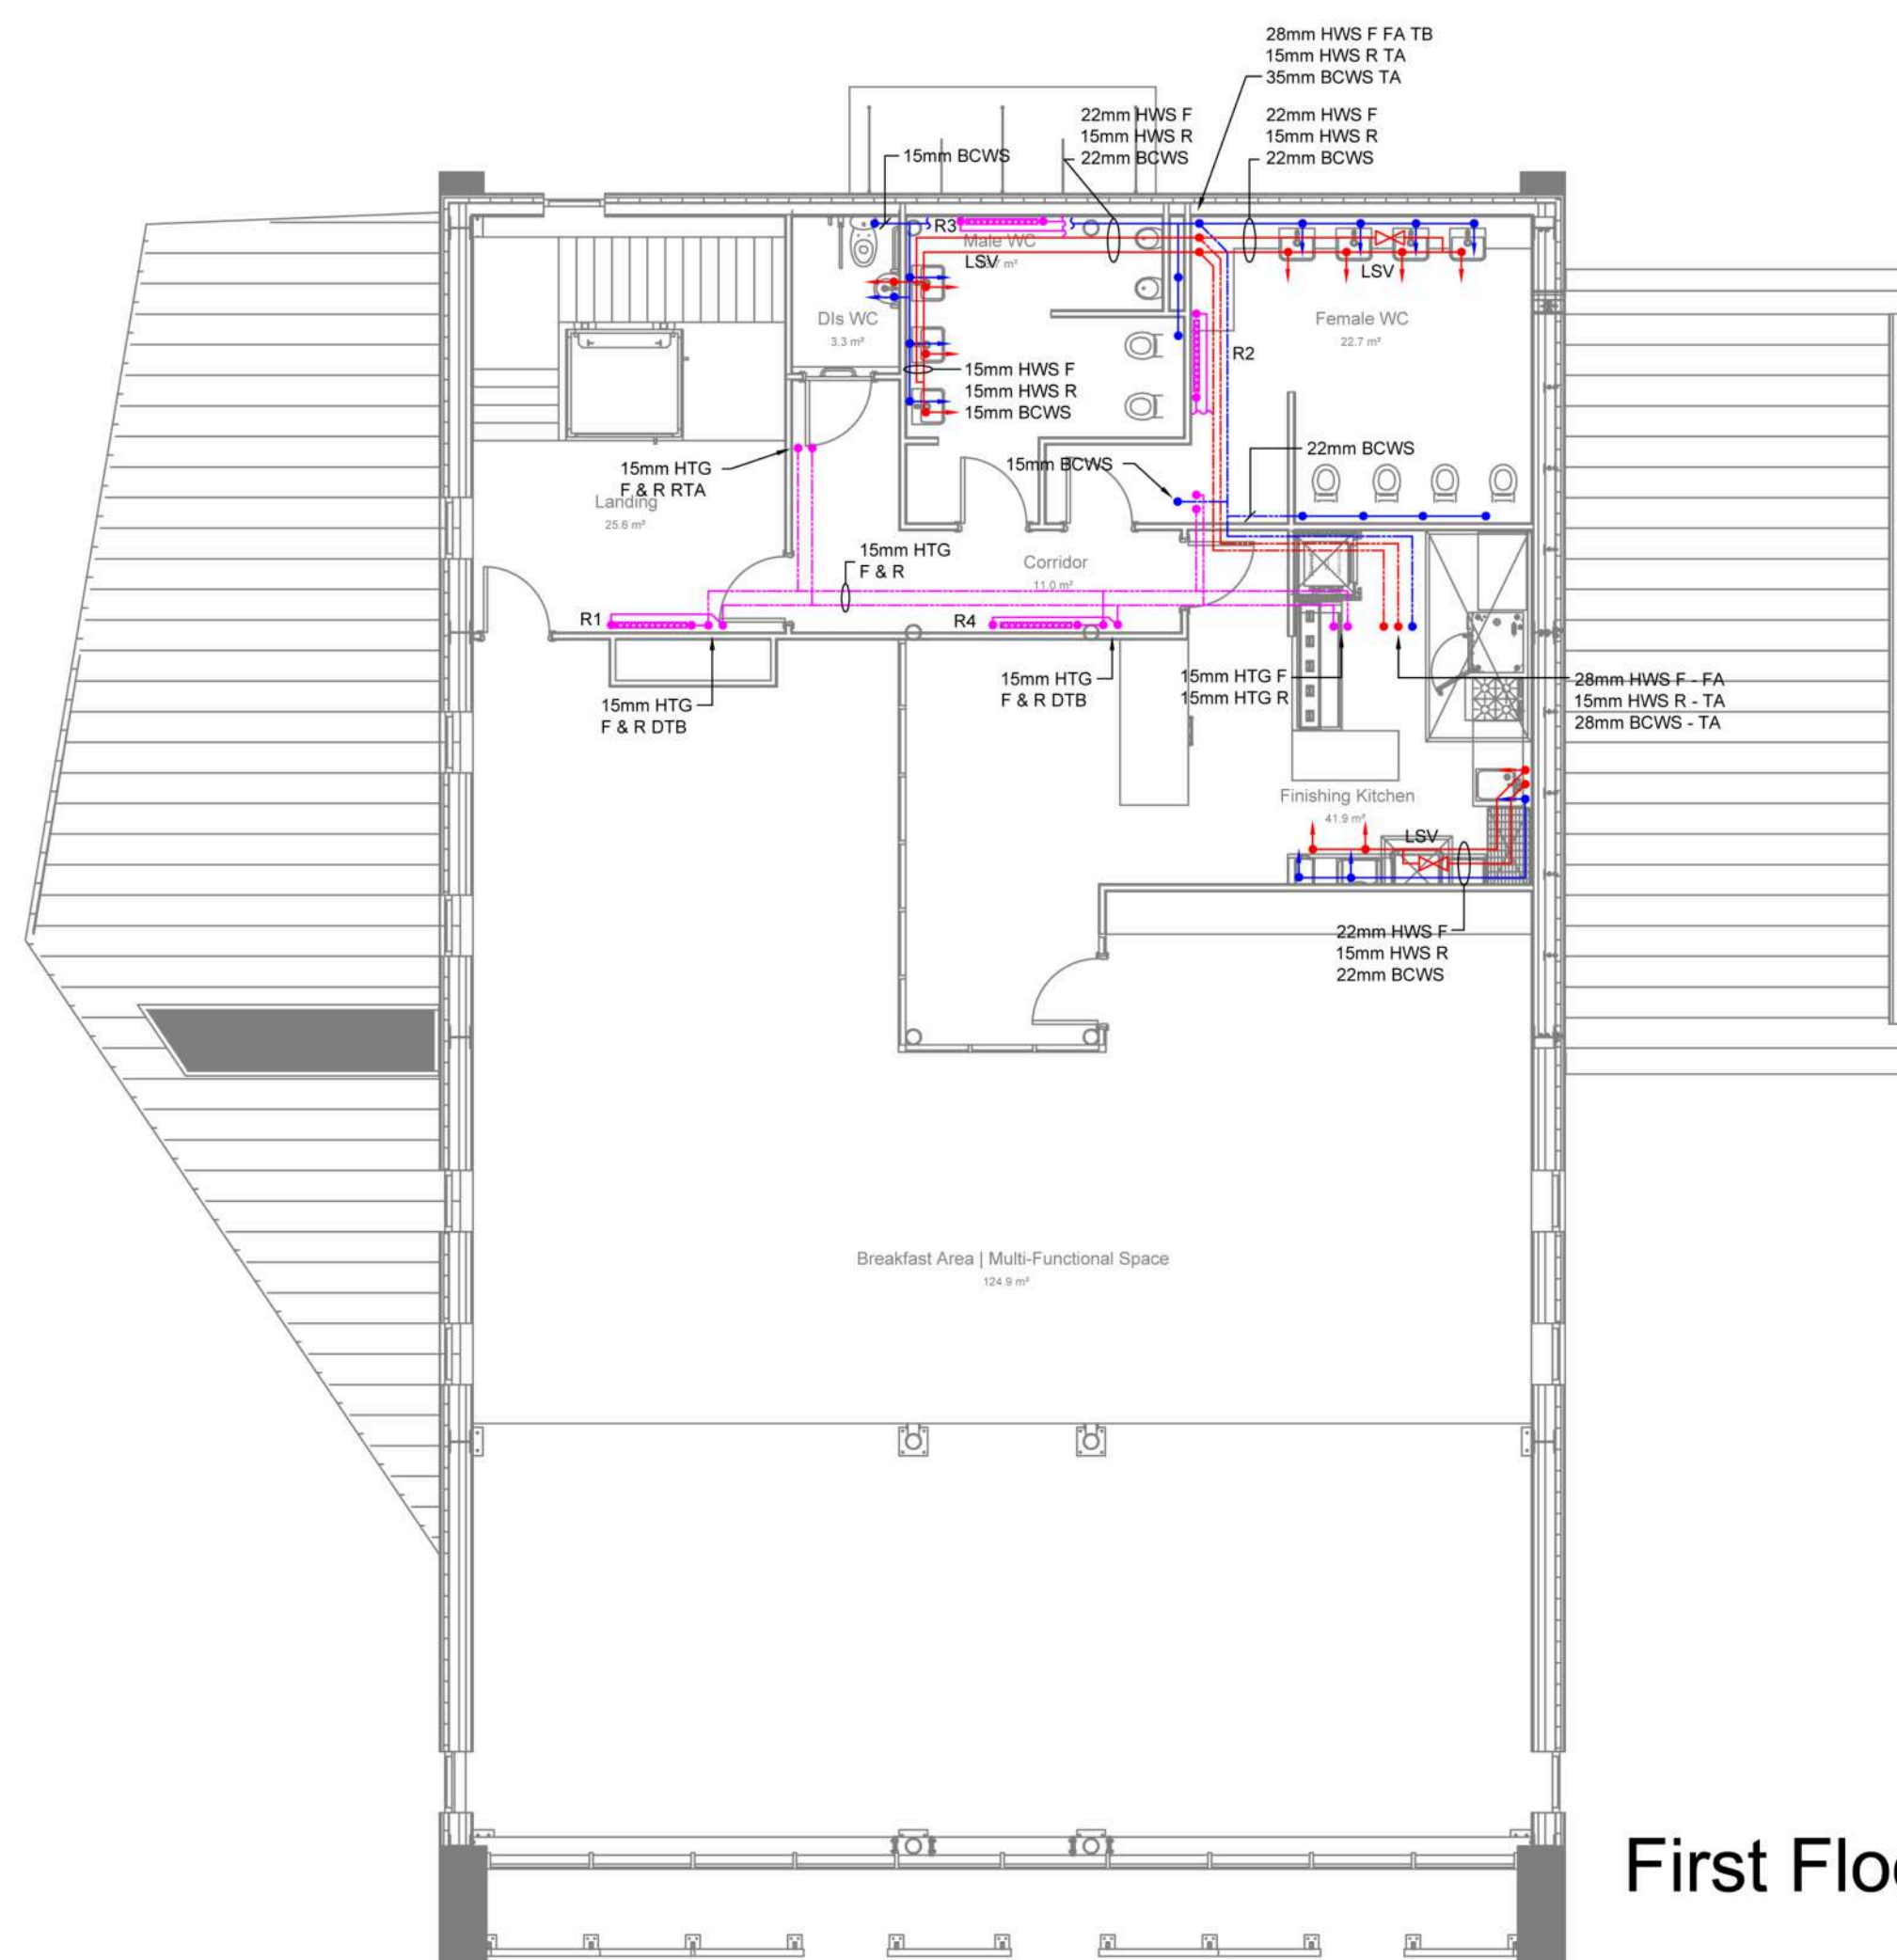

RADIATOR SCHEDULE - STELRAD					
REF	TYPE	SECTION	HEIGHT	LENGTH	OUTPUT
R1	COMPACT	30	500	1000	746
R2	COMPACT	30	500	1000	746
R3	COMPACT	12	600	400	348
R4	COMPACT	30	500	600	746
R5	COMPACT	30	500	1000	746

RADIATORS TAKEN FROM STELRAD
COMPACT WITH STYLE HORIZONTAL

LEGEND:

NOTES:

- DRAIN COCKS TO BE FITTED TO ALL LOW LEVEL DROPS
- IV'S TO BE FITTED TO ALL APPLIANCES
- LSV FITTED TO ALL SECONDARY RETURNS, FOR BALANCING

A	XREF UPDATED	08/02/21
REV	DESCRIPTION	DATE

PROPOSED

Higgins Lab Chem Plumbing Limited
The Depot, Station Street
Macclesfield, Cheshire
SK10 2AW

T: 01625 613308

W: www.higginsonline.co.uk

CLIENT:

PROJECT:

CONSALL HALL ESTATE
CONSALL
NR LEEK

DRAWING TITLE:

HUB BUILDING
HEATING AND WATER SERVICES

SCALE: 1:100 AT A1	DRAWN: JB	DATE: 04/02/21	
	CHECKED: CG	DATE: 04/02/21	
DRAWING NUMBER: HLCP-CH-HUB-M200		REVISION: A	SHEET: 1 OF 1