



PLAN VIEW

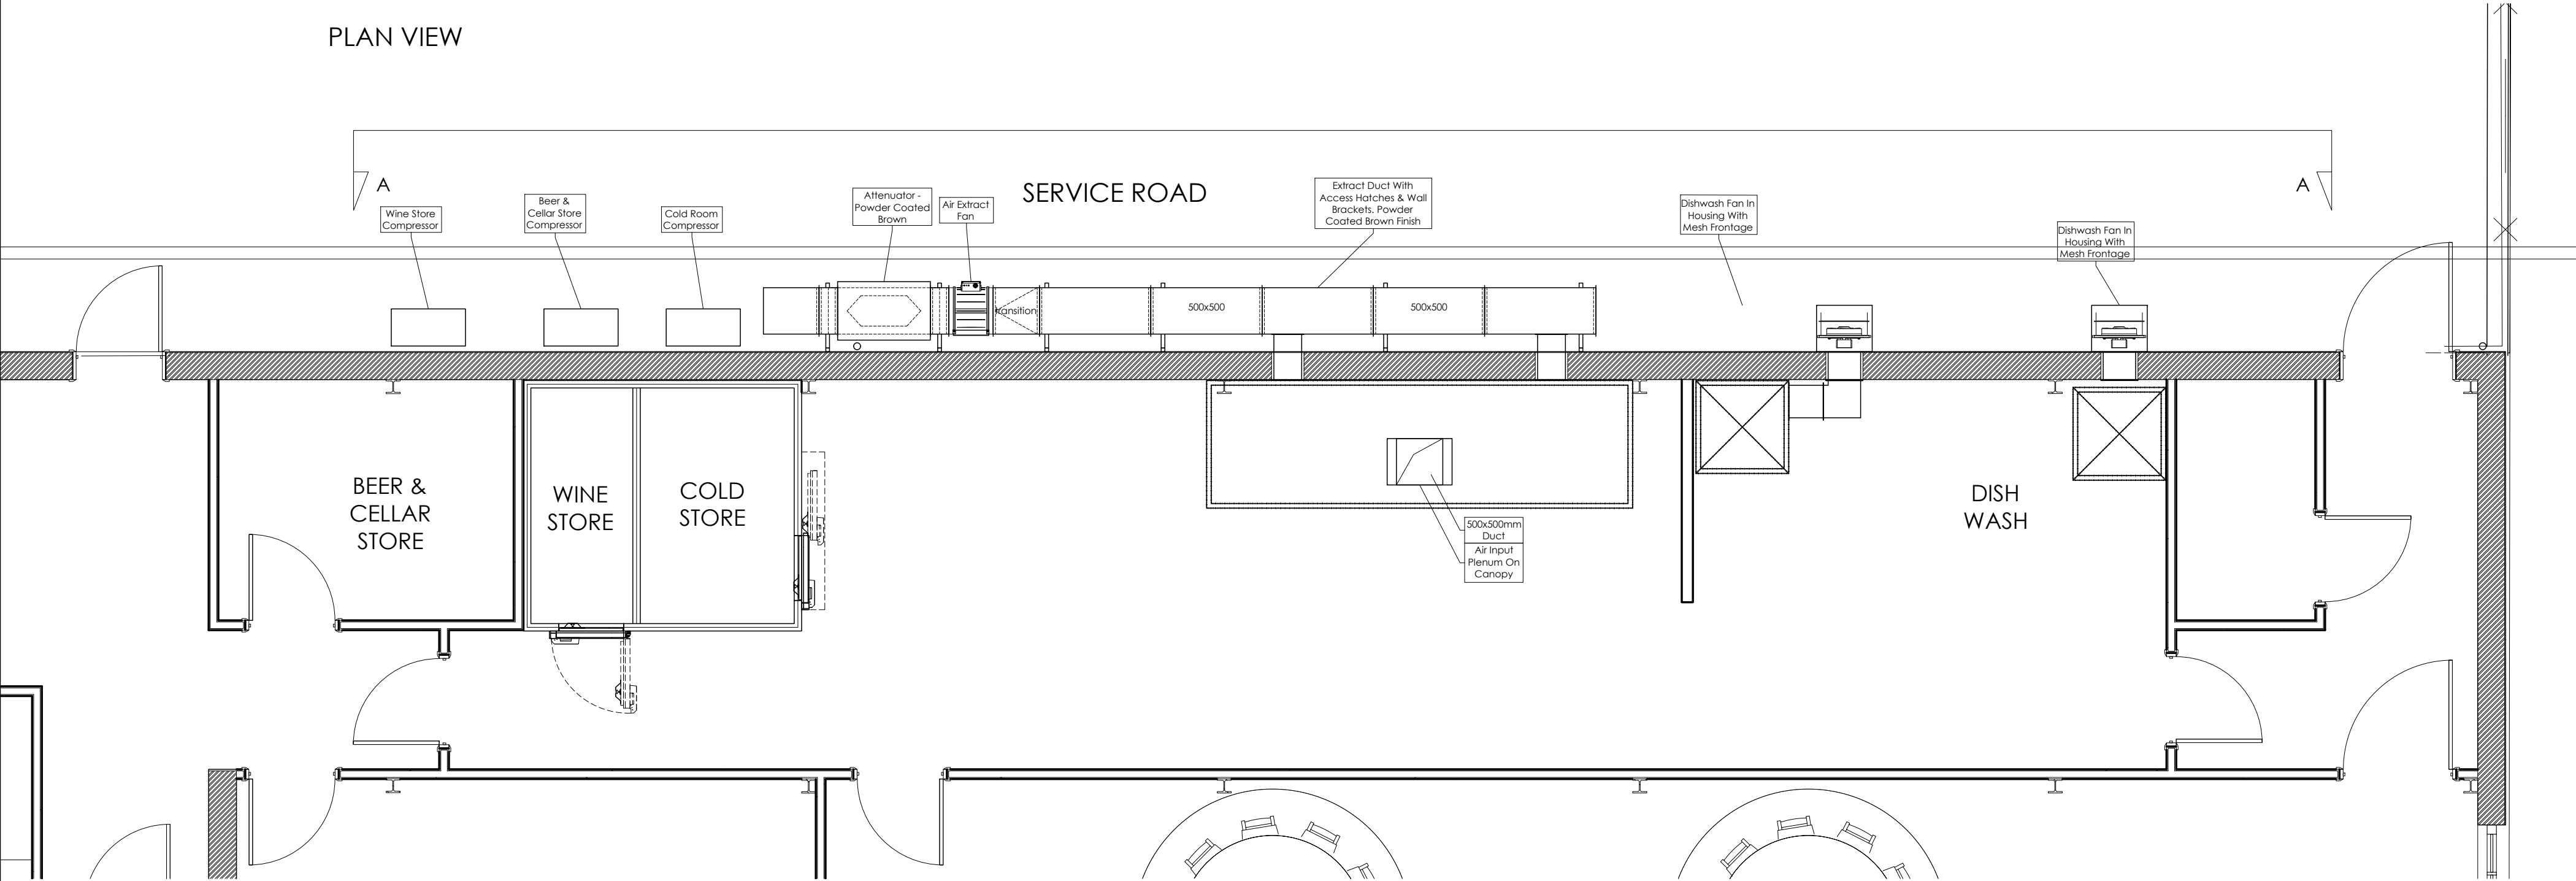

ELEVATION A-A

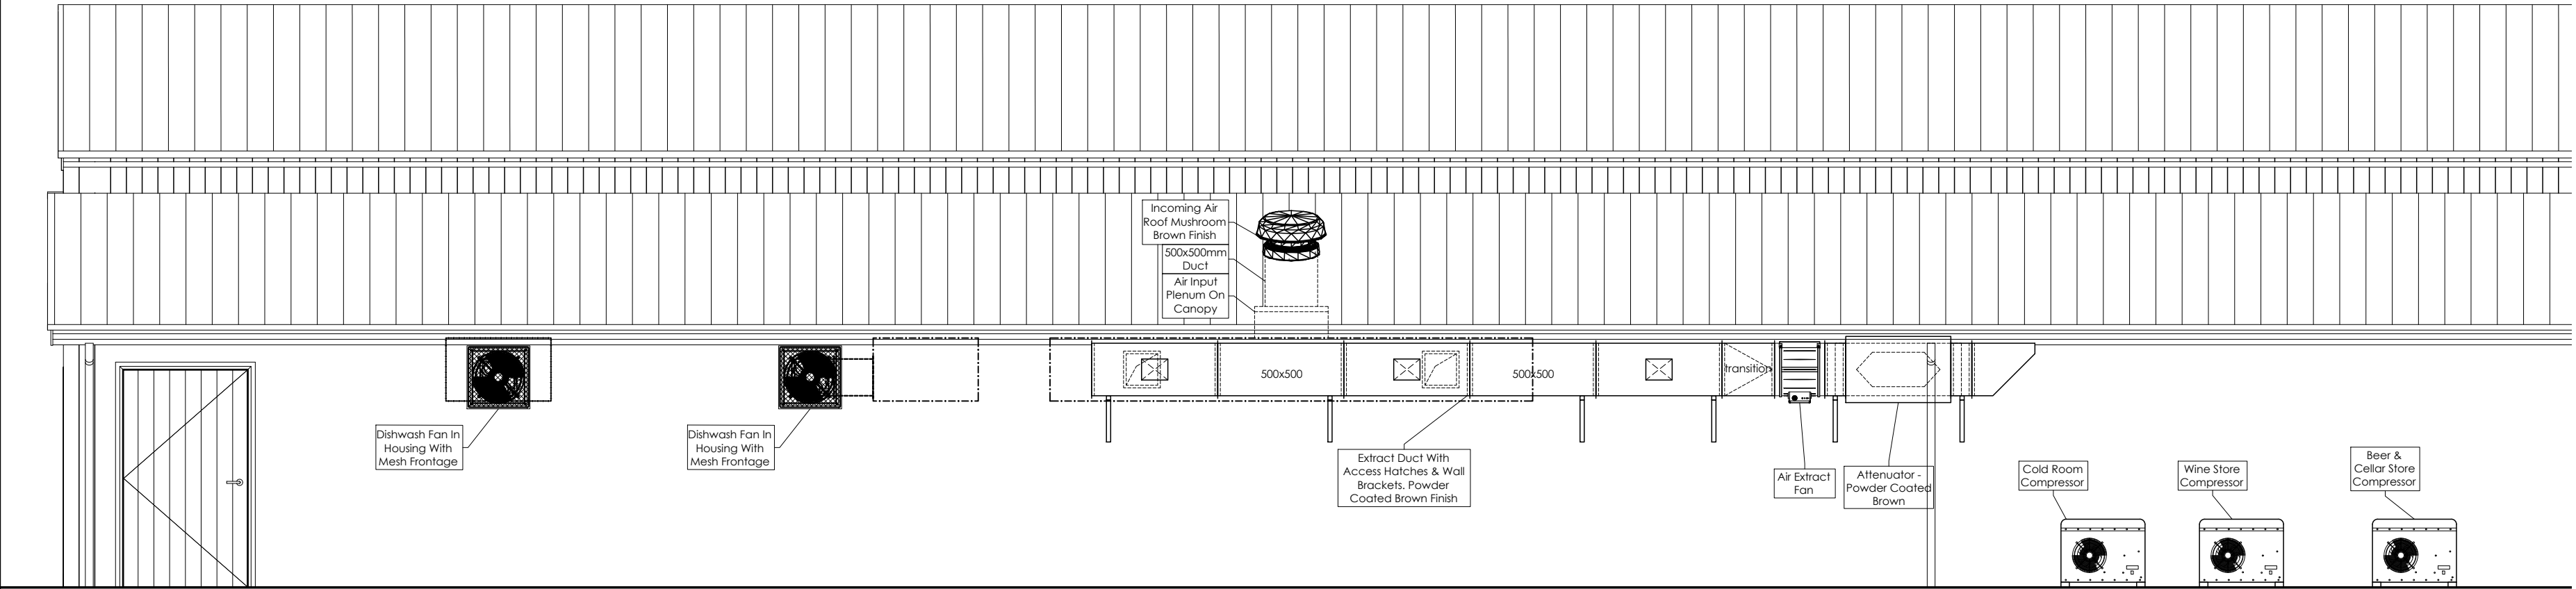

ABRAXAS
CATERING EQUIPMENT
Unit 8, Building 329, Droitwich Road,
Droitwich, Worcestershire, WR9 0NR
01562 863222.
mike@abraxascatering.co.uk
www.abraxascatering.co.uk
©Abraxas Catering Ltd 2020

ISO A2 (594mm x 420mm)
Only scaled on
A2

A	23-12-20	Coldroom Updated To Reflect Plan, Condense Canopy Fan Relocated To Suit Site Survey
Rev. / Date: Revision details:		
Author: JB		Scale: 1:50
Drg.N°:6520-201	Sheet:01	Title:.
Client: JENKINSONS CONSALL GARDENS WEDDING VENUE		
Project: PROPOSED VENTILATION SYSTEM		
Description: LAYOUT		