




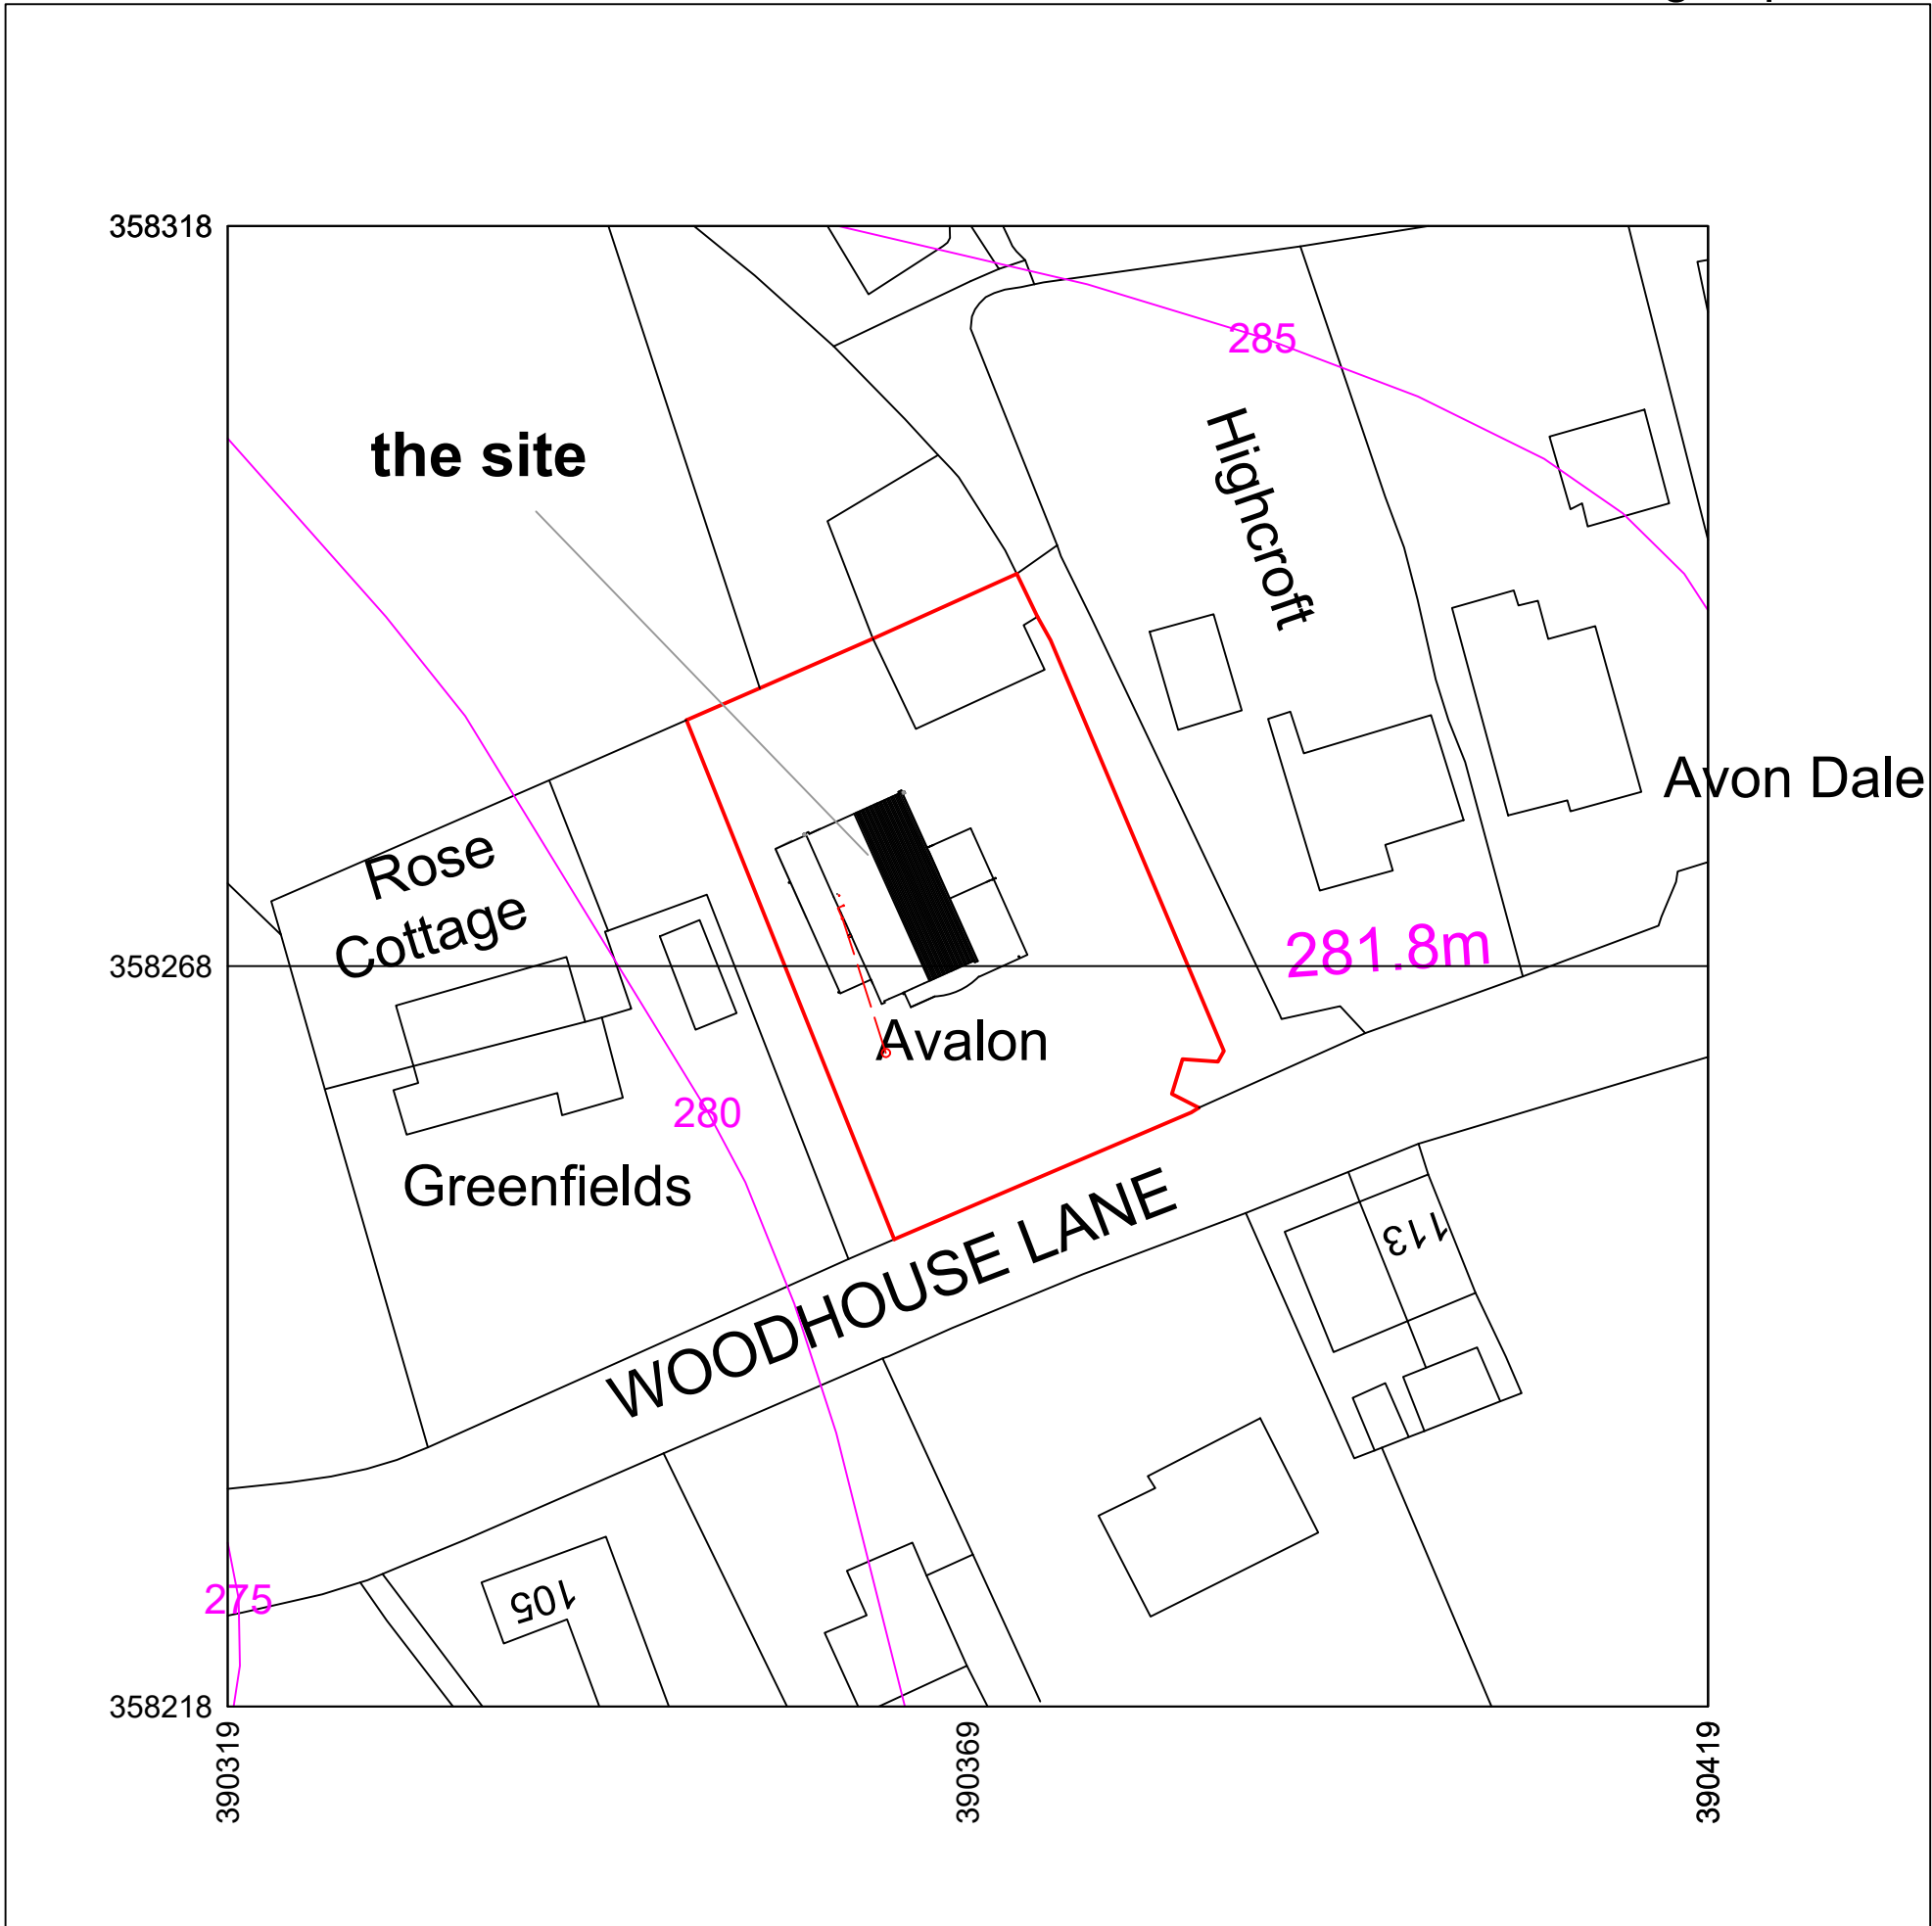

Produced on 30 March 2021 from the Ordnance Survey National Geographic Database and incorporating surveyed revision available at this date.
This map shows the area bounded by 390319 358218, 390419 358218, 390419 358318, 390319 358318, 390319 358218
Reproduction in whole or part is prohibited without the prior permission of Ordnance Survey.
Crown copyright 2021. Supplied by copla ltd trading as UKPlanningMaps.com a licensed Ordnance Survey partner (100054135).
Data licence expires 30 March 2022. Unique plan reference: v1c/603213/818223

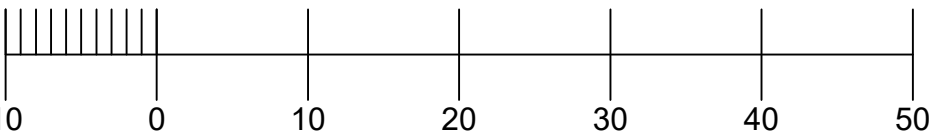

PROPOSED BLOCK PLAN 1;500 scale

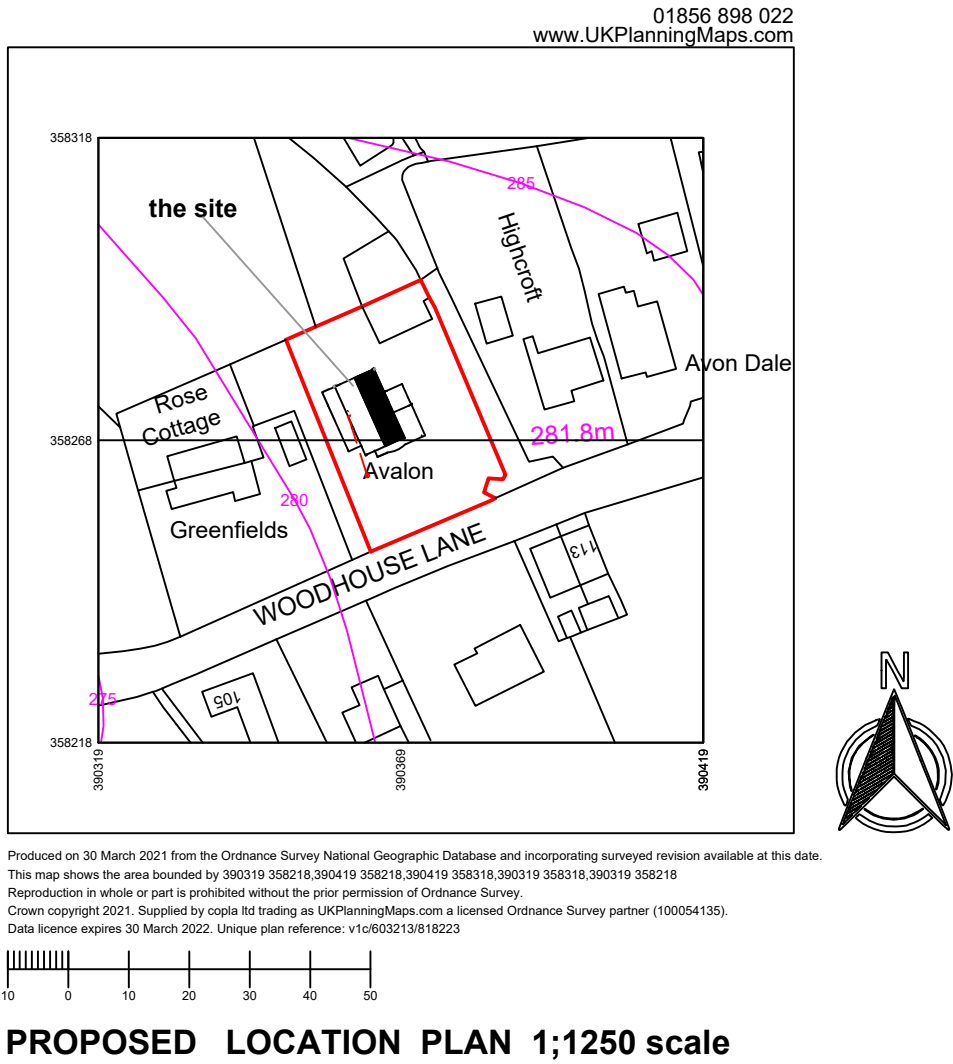

PROPOSED LOCATION PLAN 1;1250 scale

**proposed location plan and block plan
at Avalon Woodhouse Lane Biddulph Moor
ST8 7RW**