
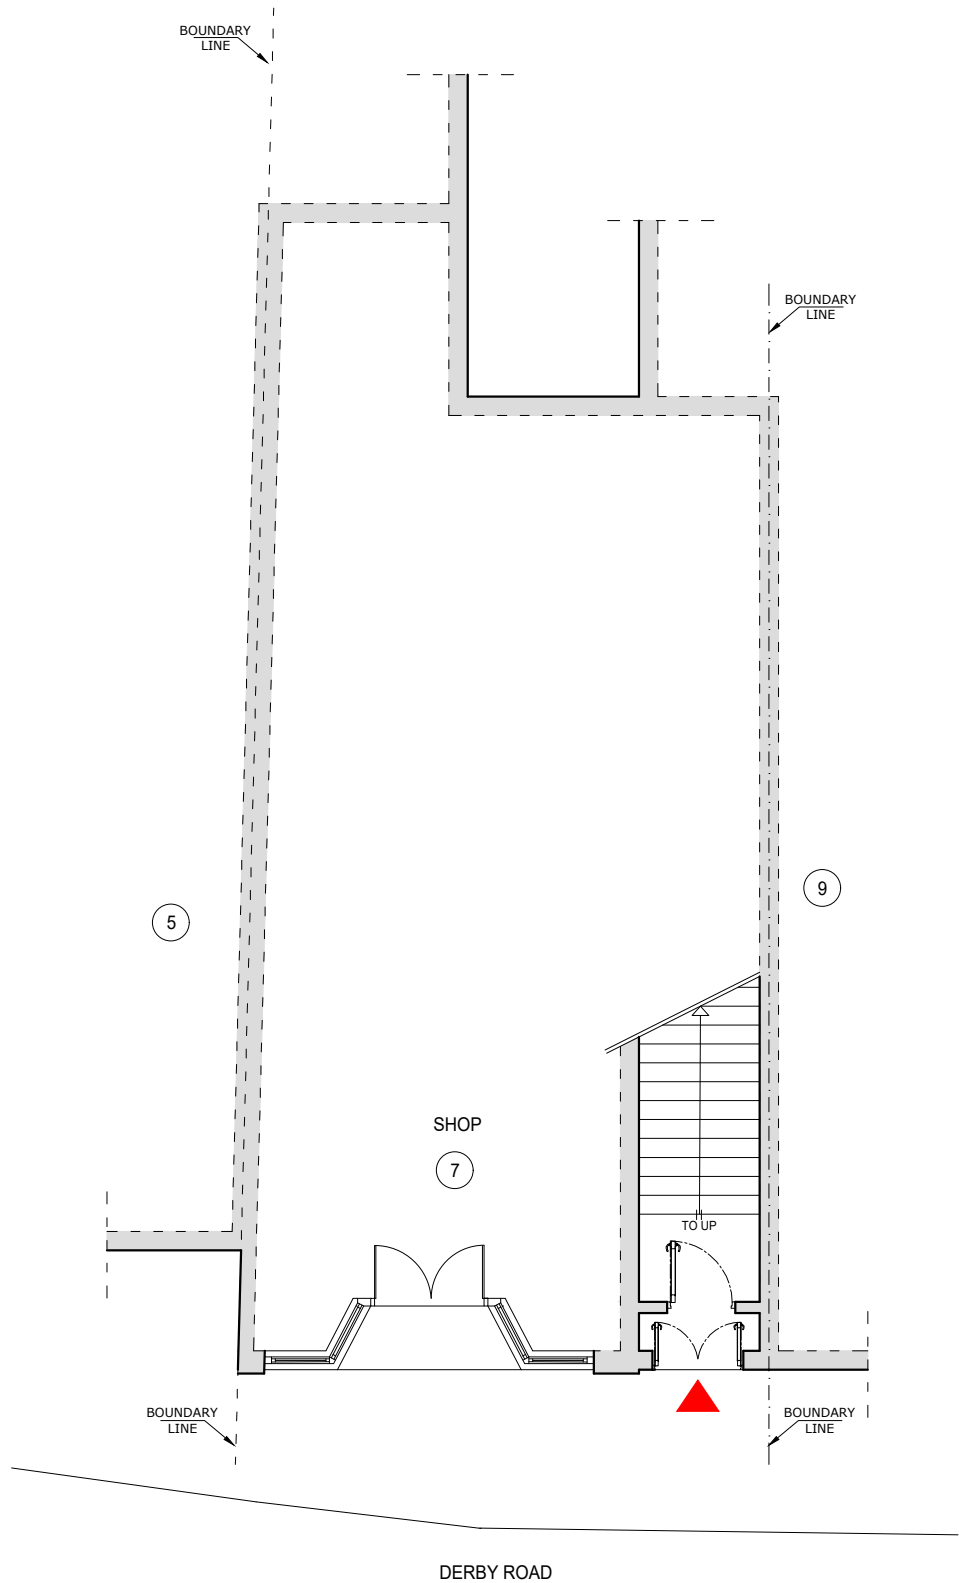


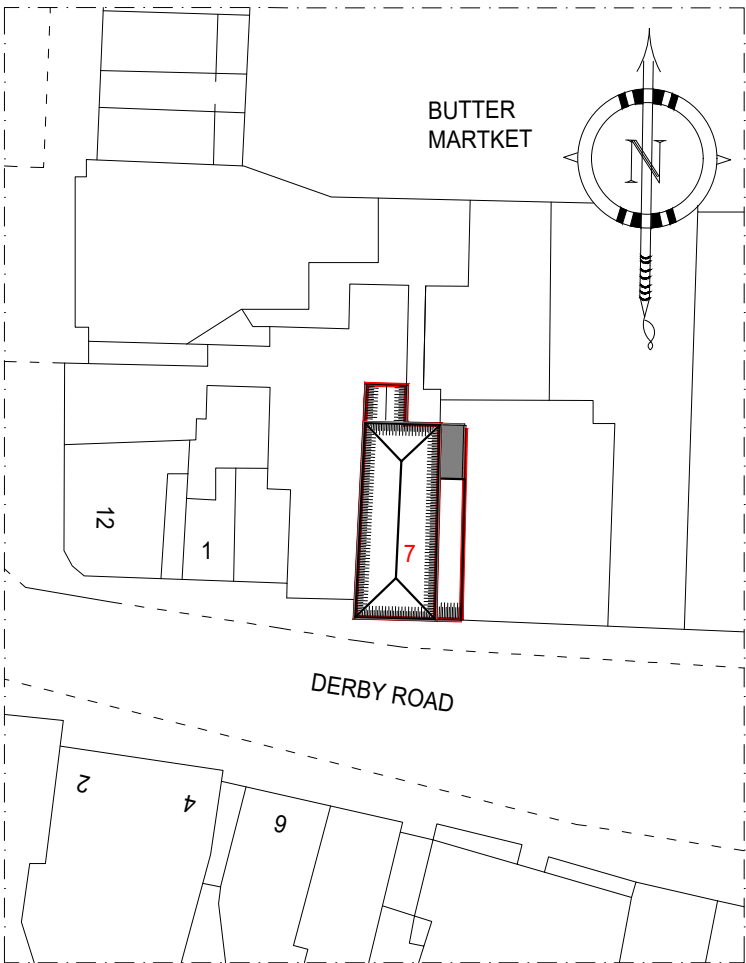

**EXISTING**  
**GROUND FLOOR AREA : 8.50 m<sup>2</sup>**

THE CONTENTS OF THIS PLAN INCLUDING  
THE PRINTED NOTES ARE COPYRIGHT  
AND REPRODUCTION IN WHOLE OR PART  
IS NOT PERMITTED WITHOUT PRIOR  
CONSENT OF ANVA LIMITED  
ARCHITECTURAL, ENGINEERING AND  
LICENSING IN WRITING.

**7 DERBY ROAD**  
**LEEK**  
**ST13 6HN**

**EXISTING**  
**-SITE PLAN**  
**-GROUND FLOOR PLAN**

SCALE: 1/100 @A3  
1/500


REF. NO : 015.21/01

DATE: FEB. 2021

DRG BY: B.OZDEMIR

**anva** architectural,  
engineering and licensing

P.O. BOX 1827  
ILFORD. IG2 7WJ  
TEL: 020 8586 4401 FAX: 020 8586 4401  
MOBILE: 077 10942923 / 079 30407212  
E-MAIL: info@a-anva.co.uk

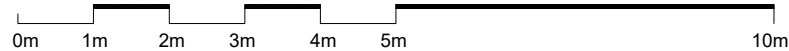

**EXISTING GROUND FLOOR PLAN**  
**SCALE: 1/100 @A3**