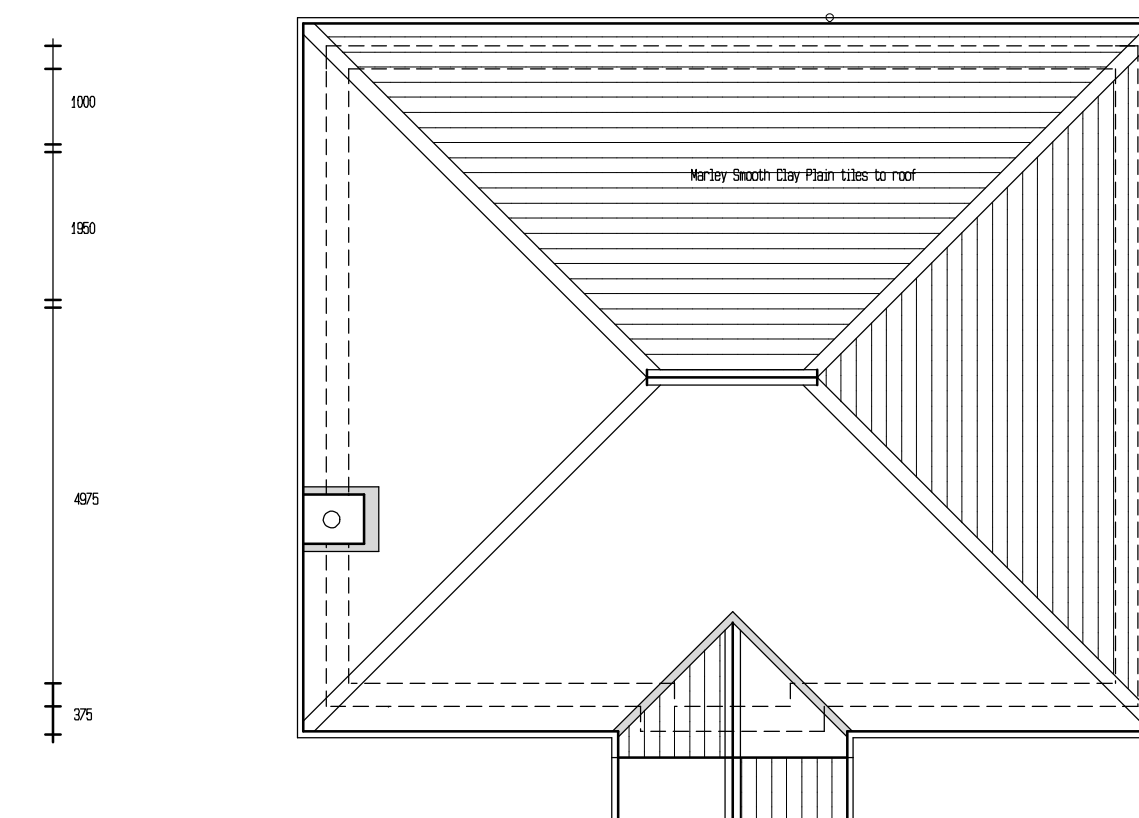
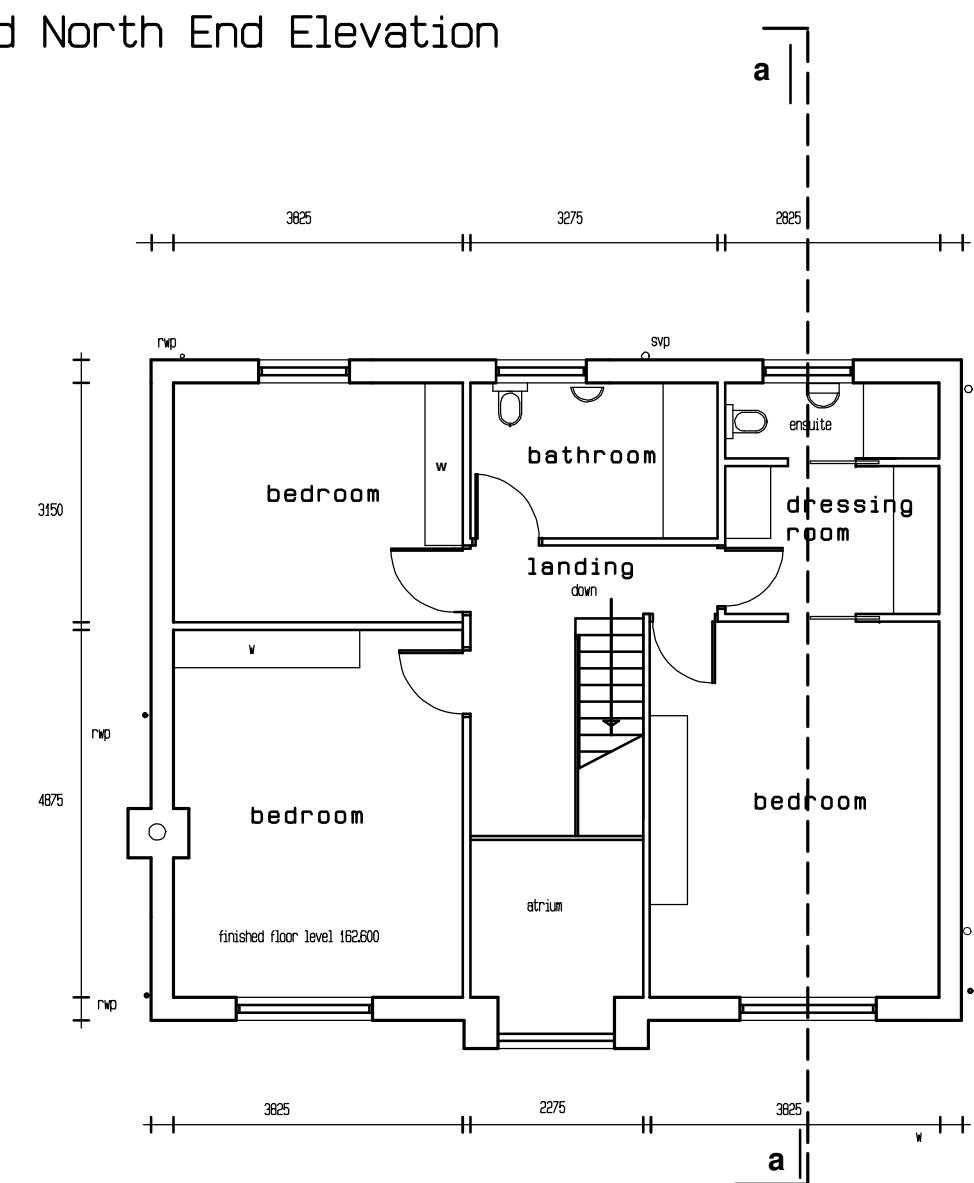
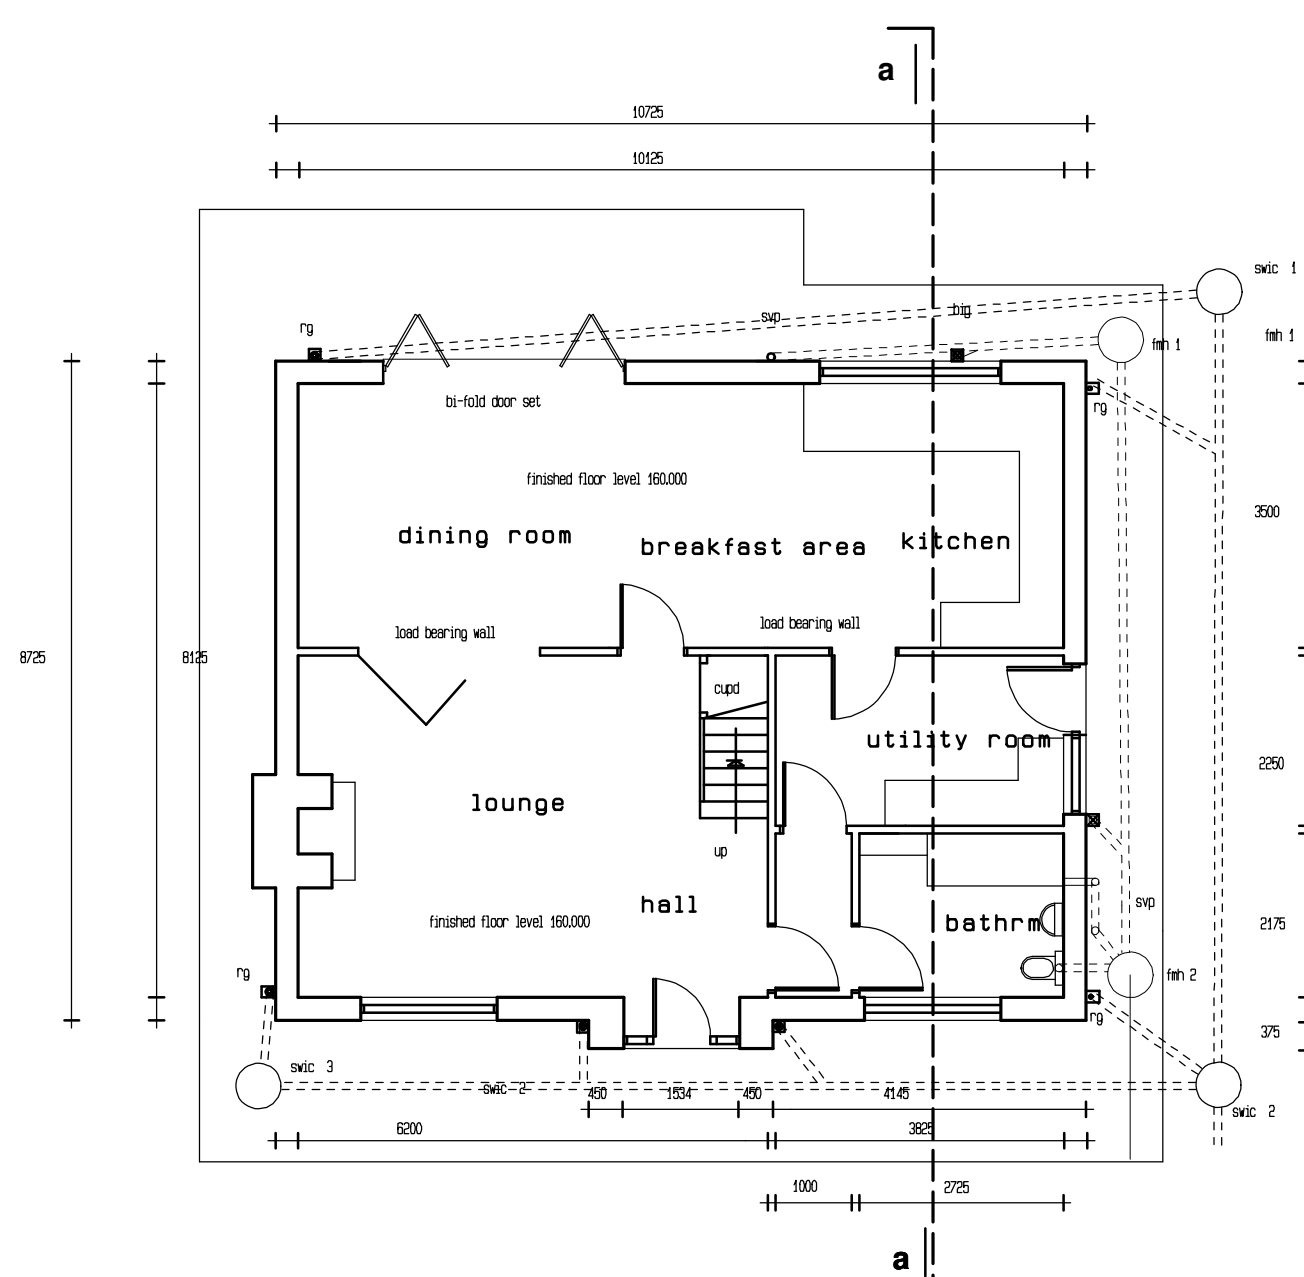
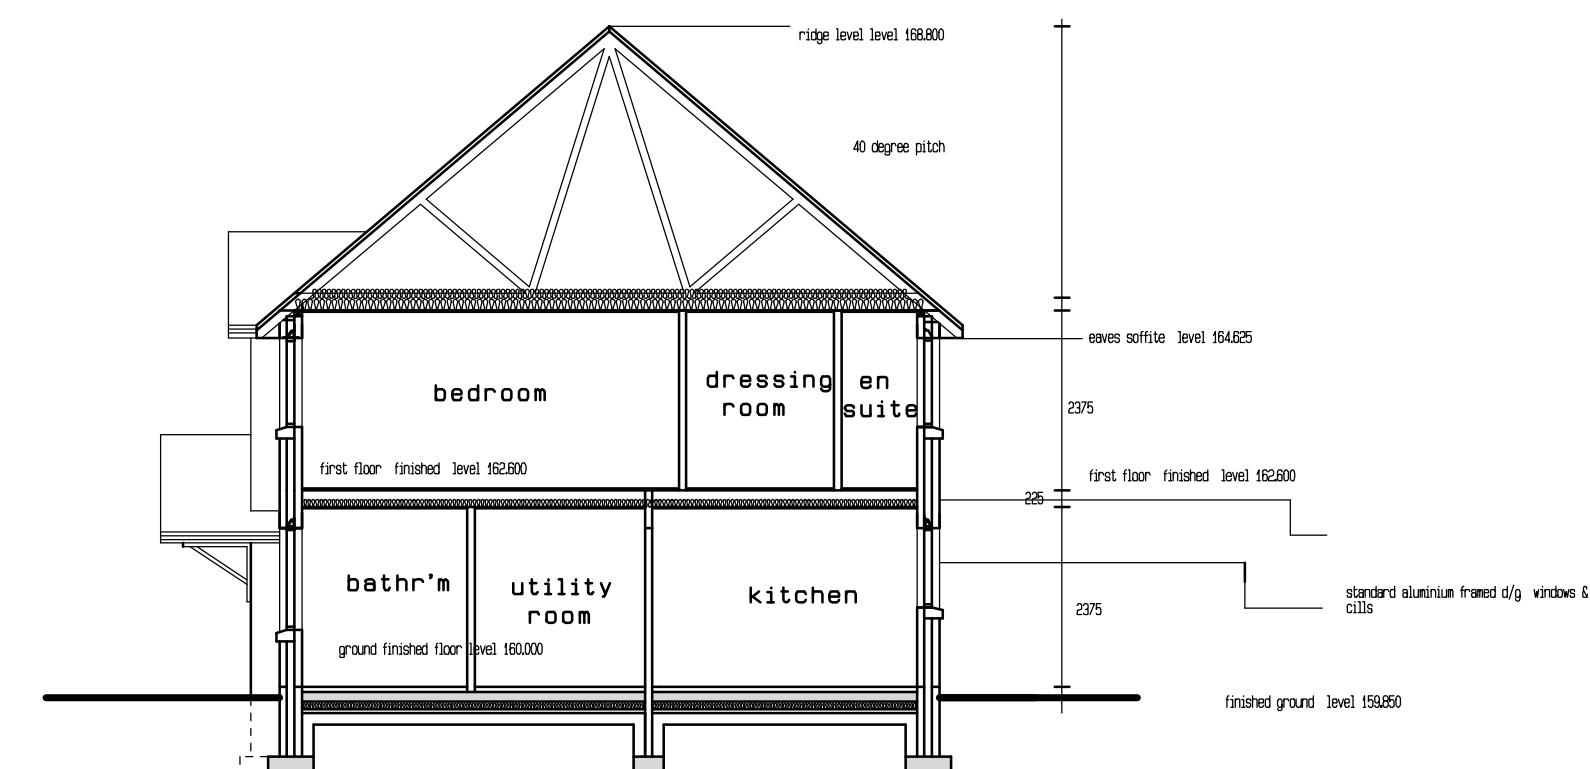
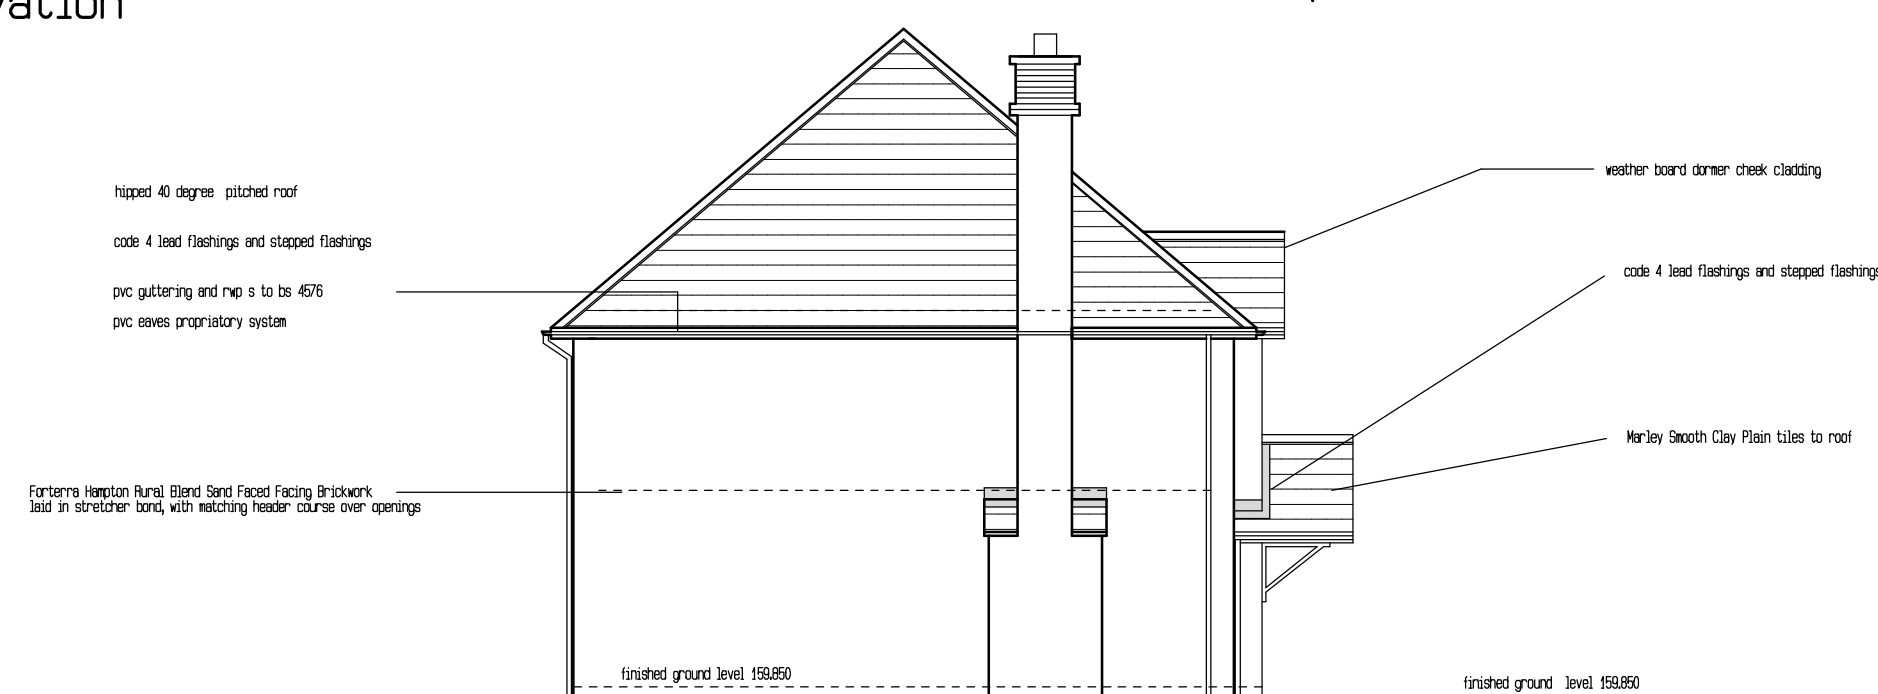
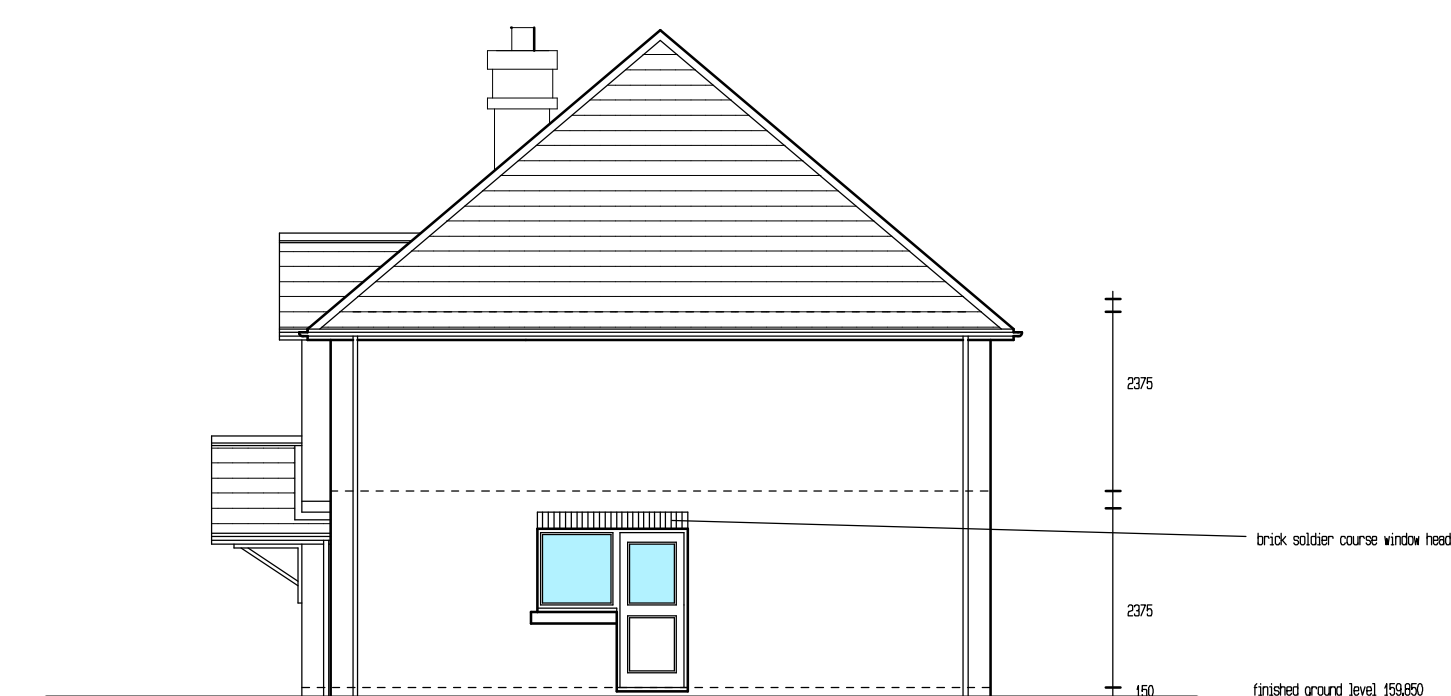
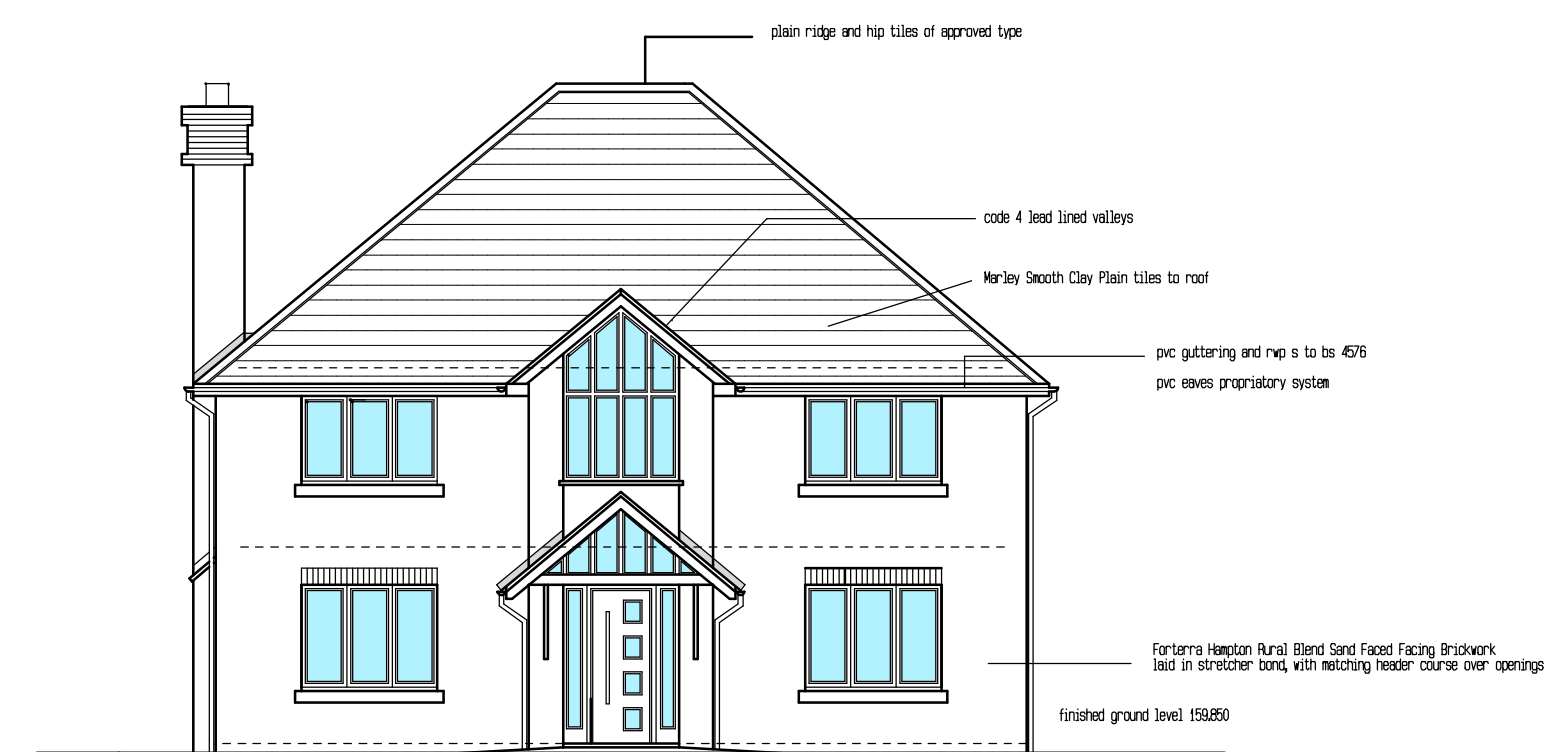
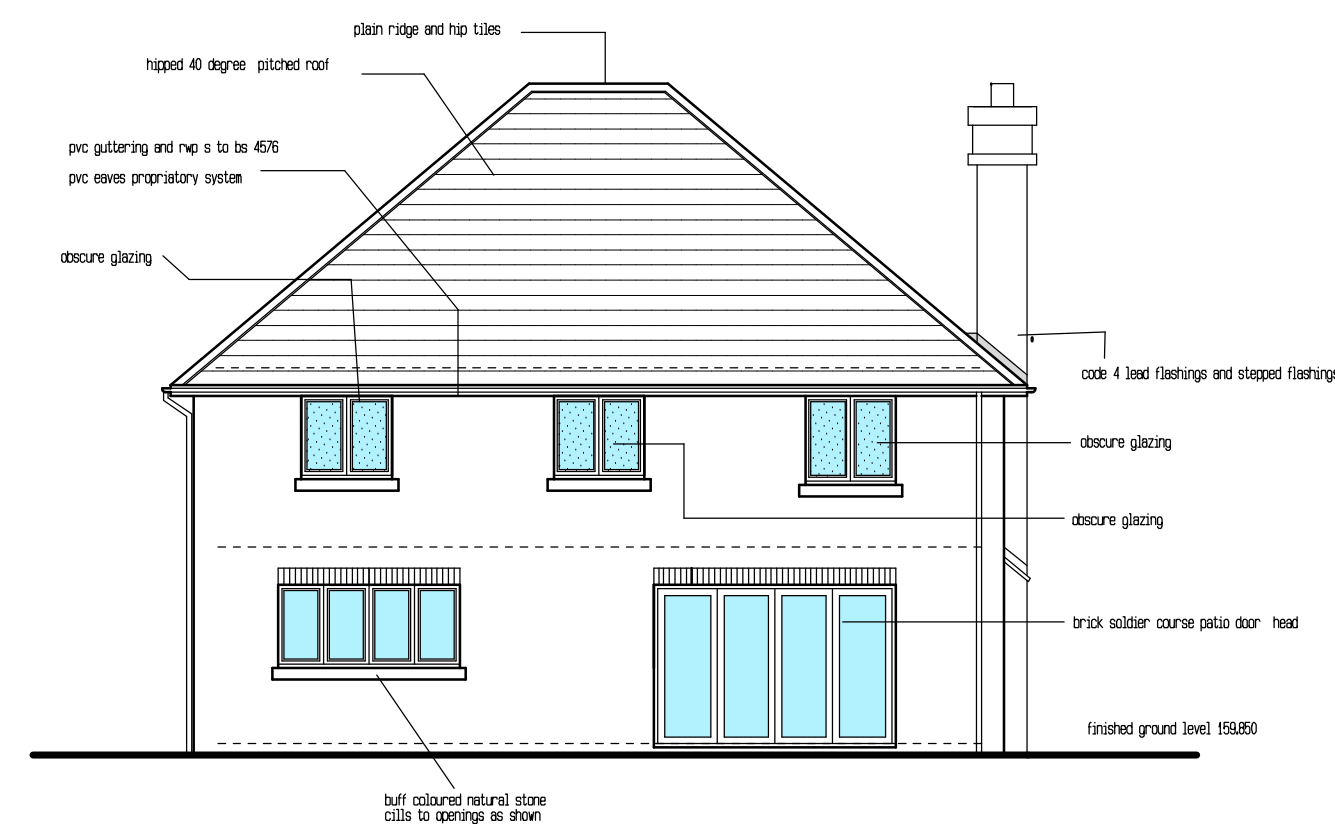


Clients are advised to clarify dimensions with the author prior to setting out and not to scale from the drawing. This drawing is copyright and should not be reproduced without the written consent of RLM ASSOCIATES.

RLM ASSOCIATES

JOB SANDYBROOK HOUSE, LEEK.	
CLIENT Mr. & Mrs. HIGGINS.	
DRAWING HOUSE PLANS AS PROPOSED -	
AMENDMENTS REQUIRED.	
DATE April 2021.	SCALE 1:100.
DRWG. No. RI M1032/2.	REVISION A.