

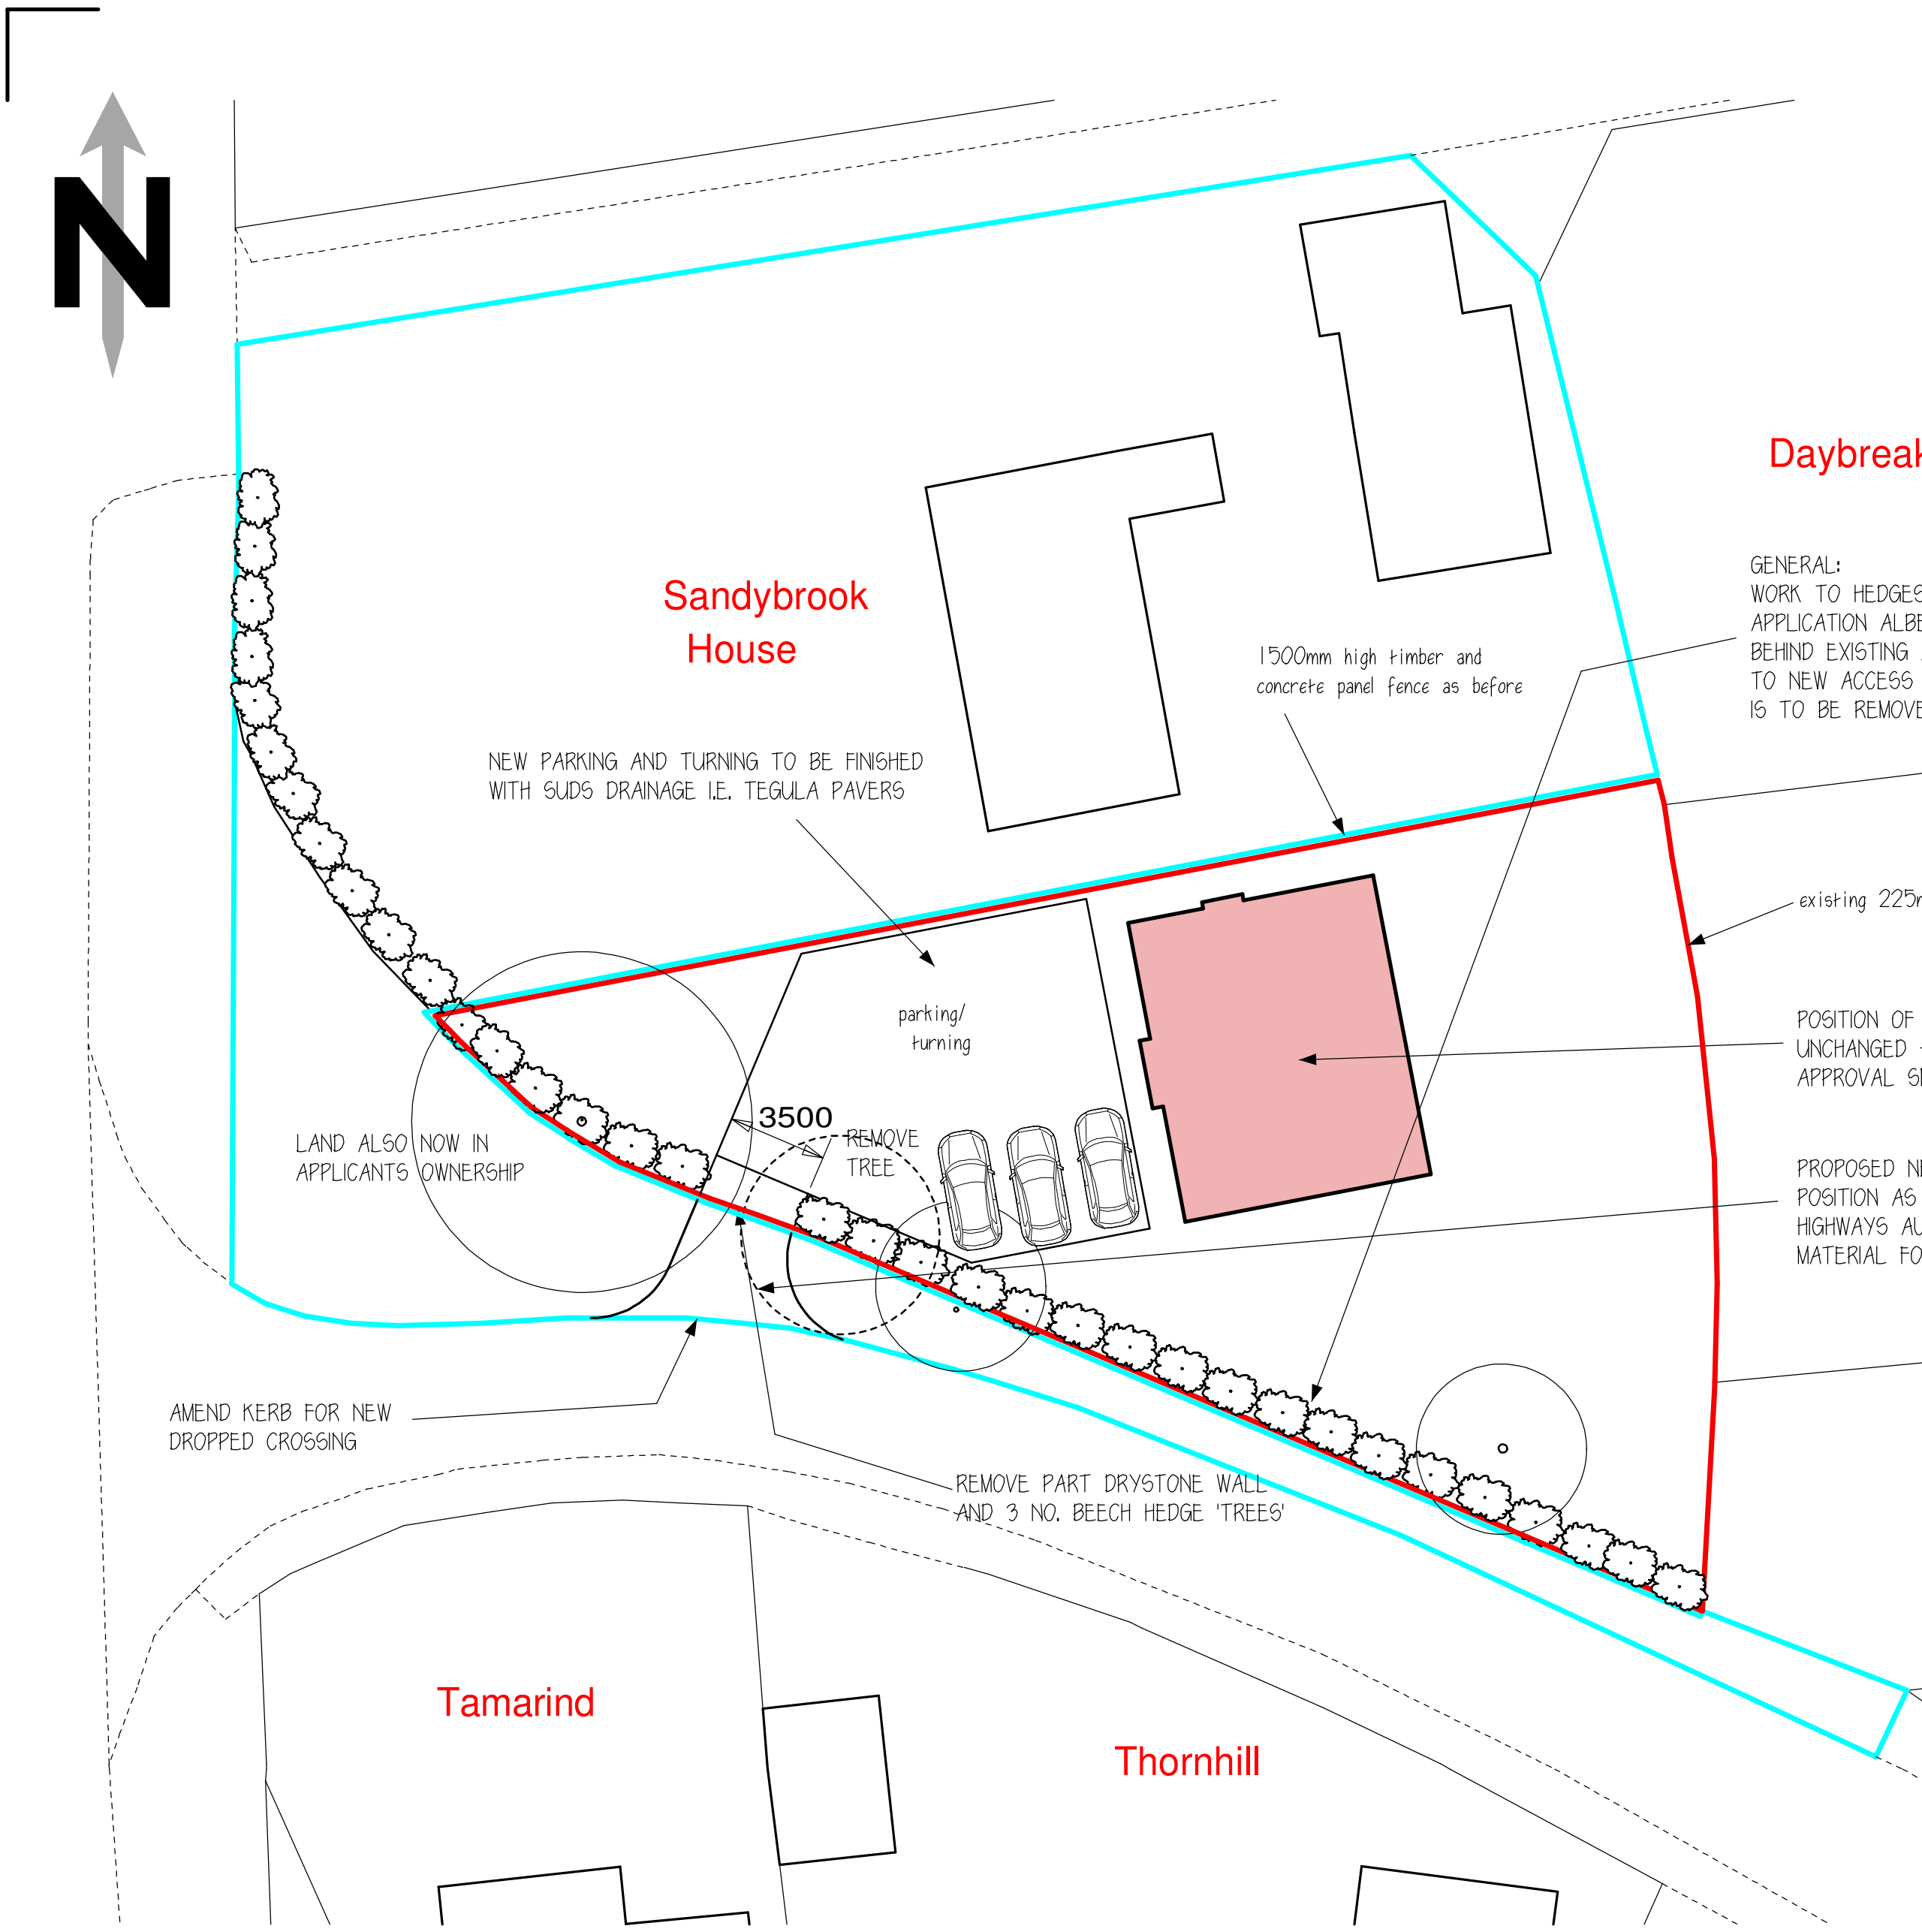


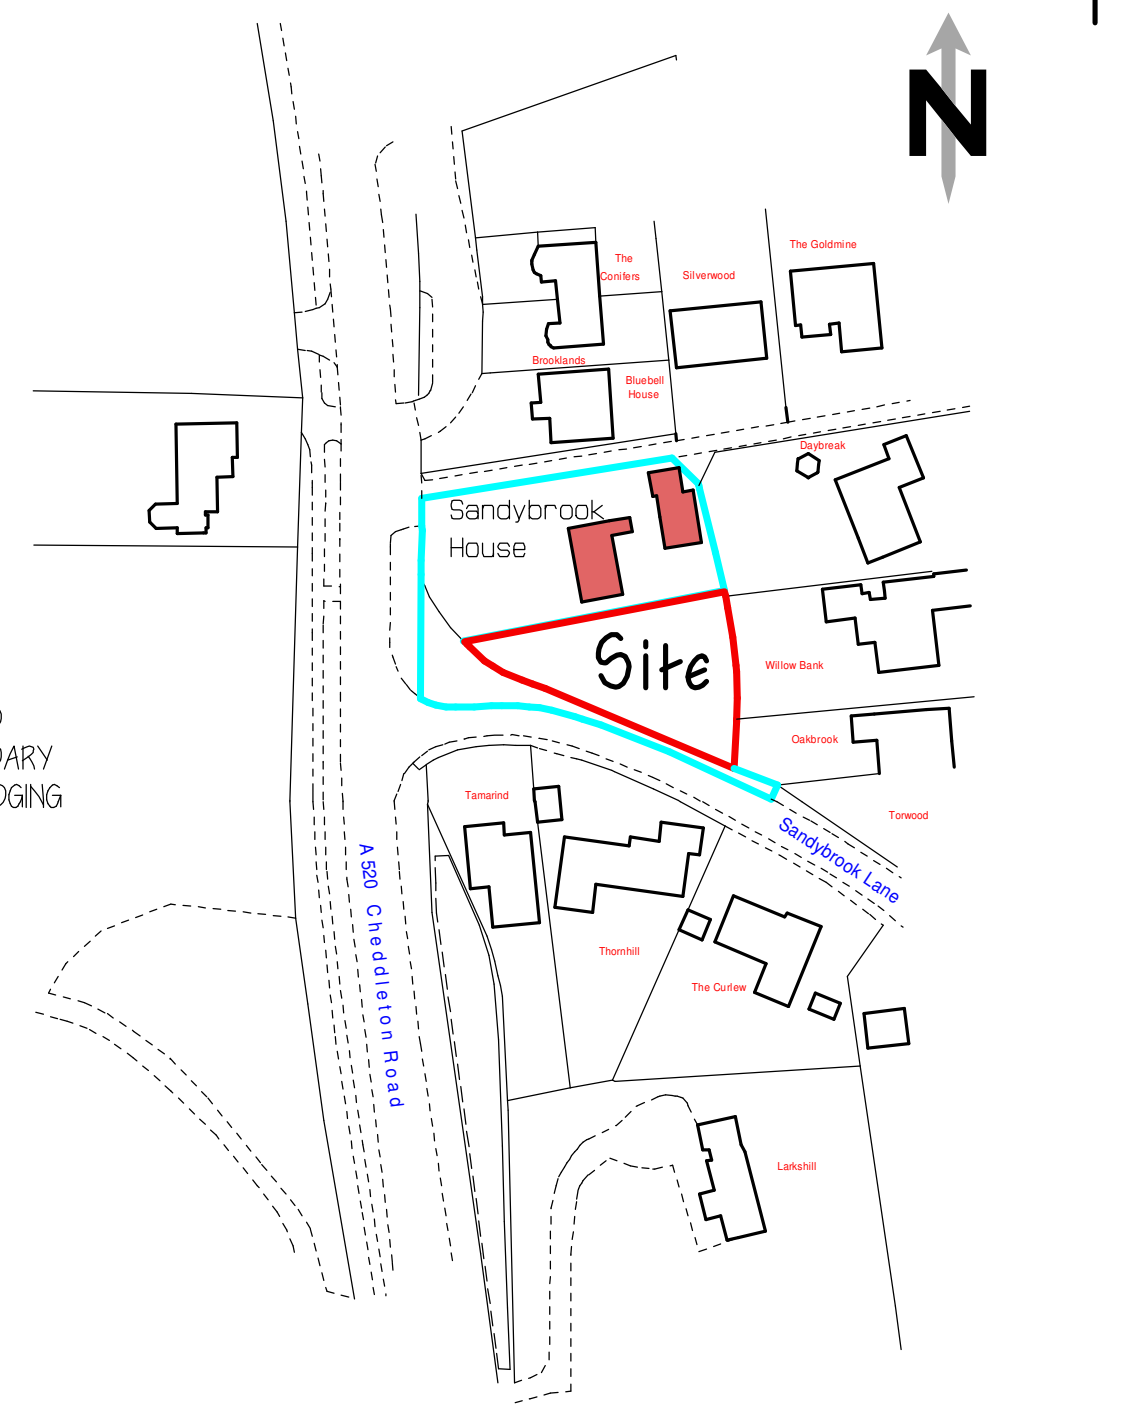

BLOCK PLAN AS PROPOSED 1 : 200

Ordnance Survey (c) Crown Copyright 2021. All rights reserved. Licence number 100022432

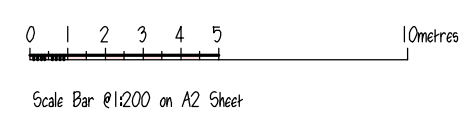

LOCATION PLAN 1 : 1250



 **RICS**
The mark of
property professionalism worldwide

Clients are advised to clarify dimensions with the author prior to setting out and not to scale from the drawing. This drawing is copyright and should not be reproduced without the written consent of RLM ASSOCIATES.

RLM ASSOCIATES

JOB LAND ADJ. SANDYBROOK HOUSE, LEEK.		
CLIENT Mr. & Mrs. HIGGINS.		
DRAWING BLOCK AND LOCATION PLANS - SHOWING REVISED ACCESS..		
DATE April 2021.	SCALE 1:1250, 1:200	
DRWG No. RLM1032/1.	REVISION B.	