



Front Elevation

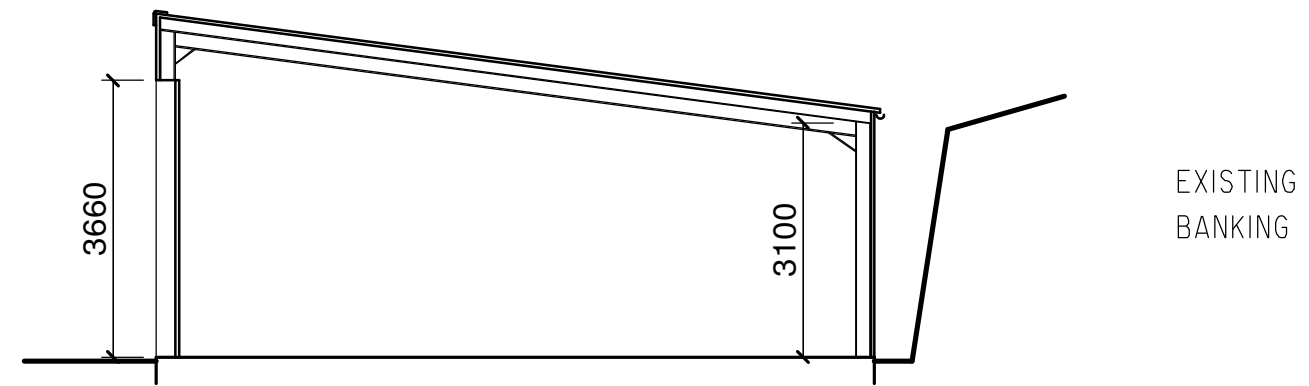


Cross Section


DARK GREEN CORRUGATED SHEETING
TO ALL ELEVATIONS AND ROOF

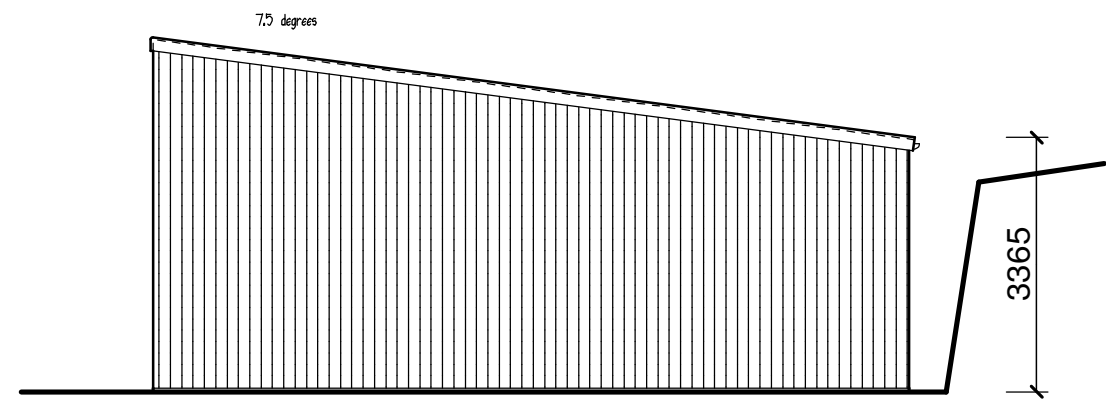


Side Elevation

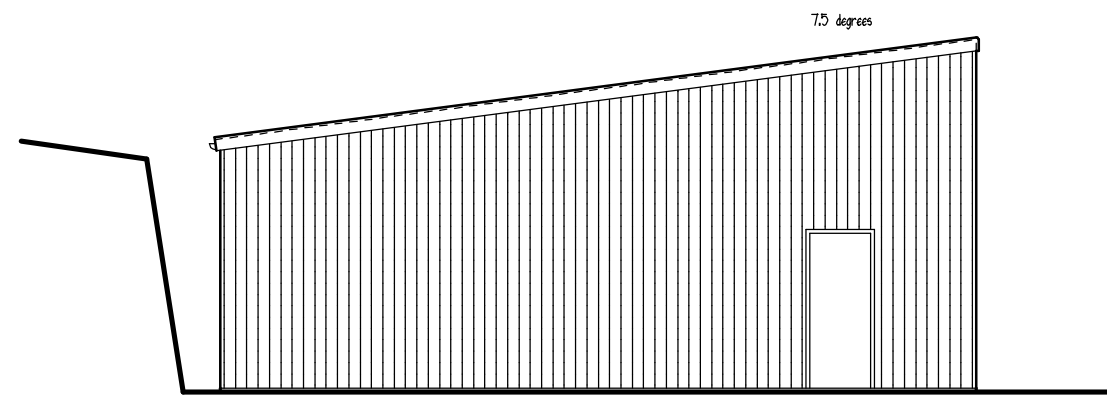

Side Elevation

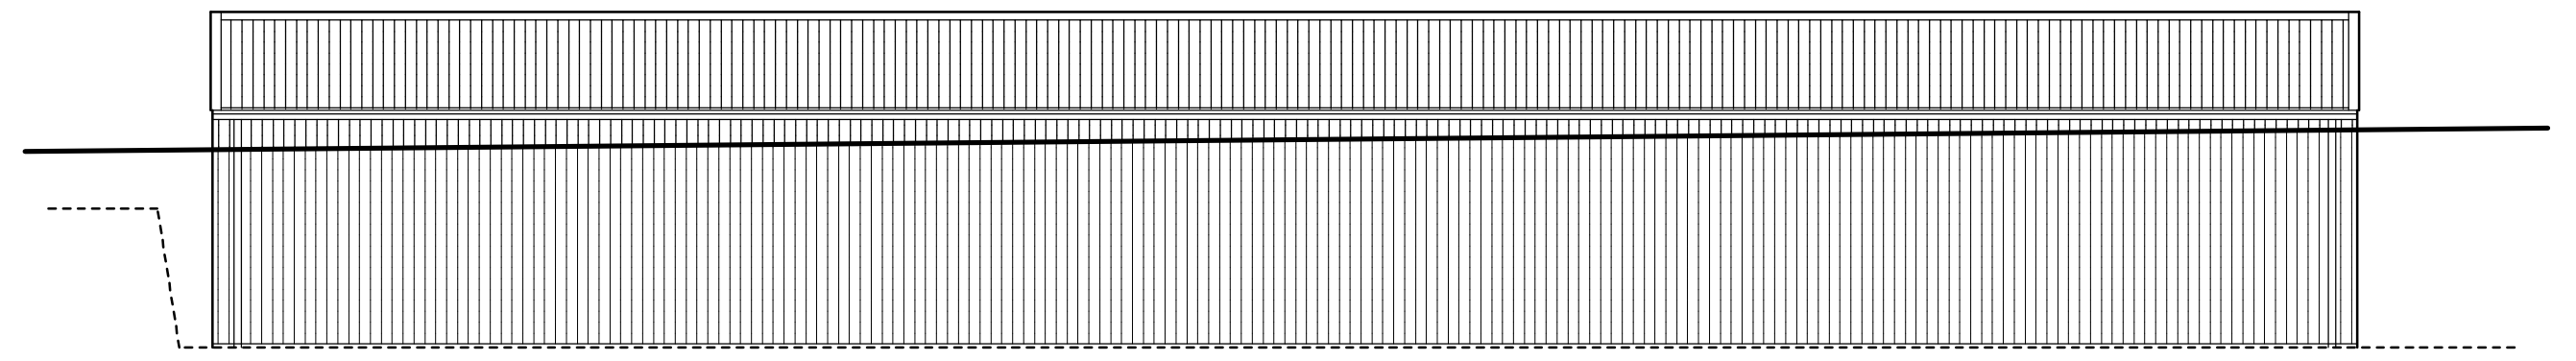

Rear Elevation

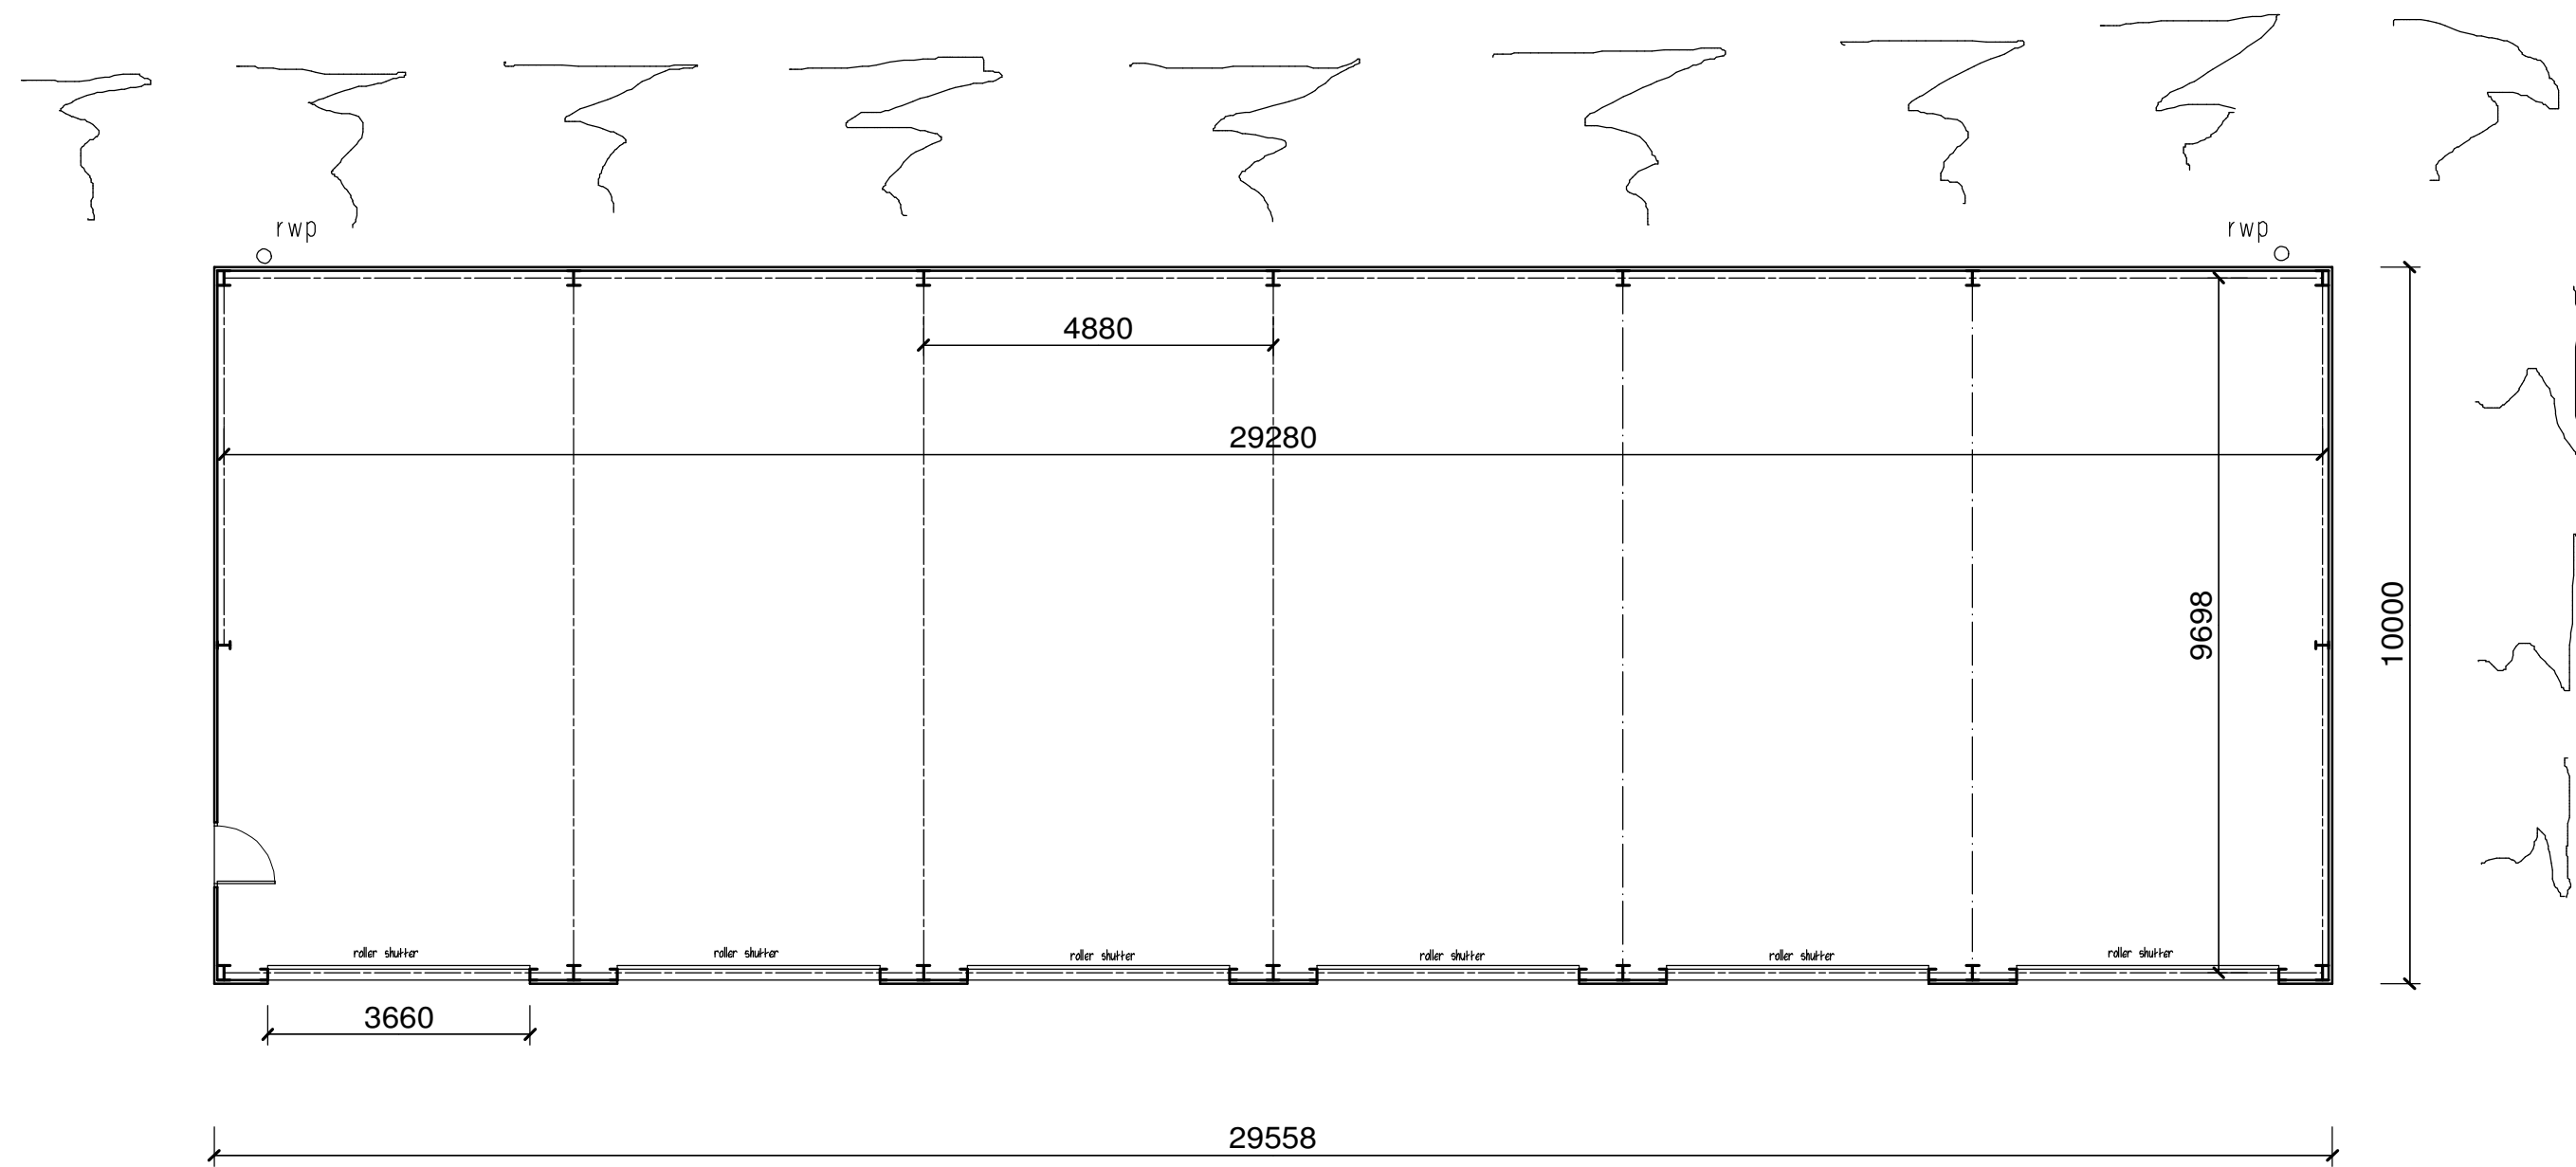

Floor Plan



Clients are advised to clarify dimensions with the author prior to setting out and not to scale from the drawing. This drawing is copyright and should not be reproduced without the written consent of RLM ASSOCIATES.

RLM ASSOCIATES

JOB	COTTAGE FARM, BRADSHAW LANE.
CLIENT	Mr. P. HAMMONDS.
DRAWING	AGRICULTURAL STORAGE BARN
AS PROPOSED.	
DATE	April 2021.
DRWG. No.	RLM1045/1.
SCALE	1:50.
REVISION	A

