
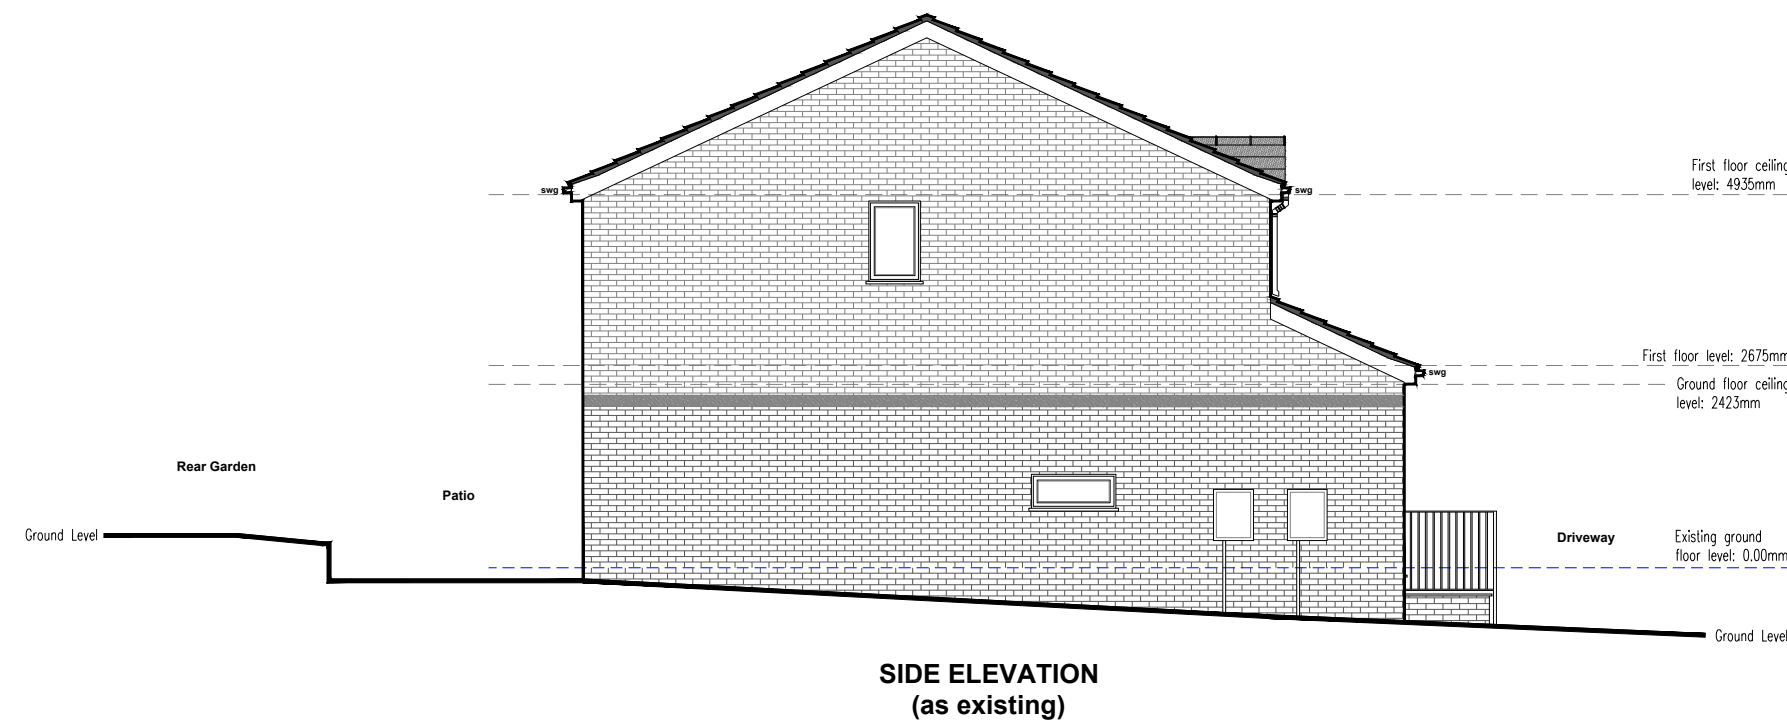
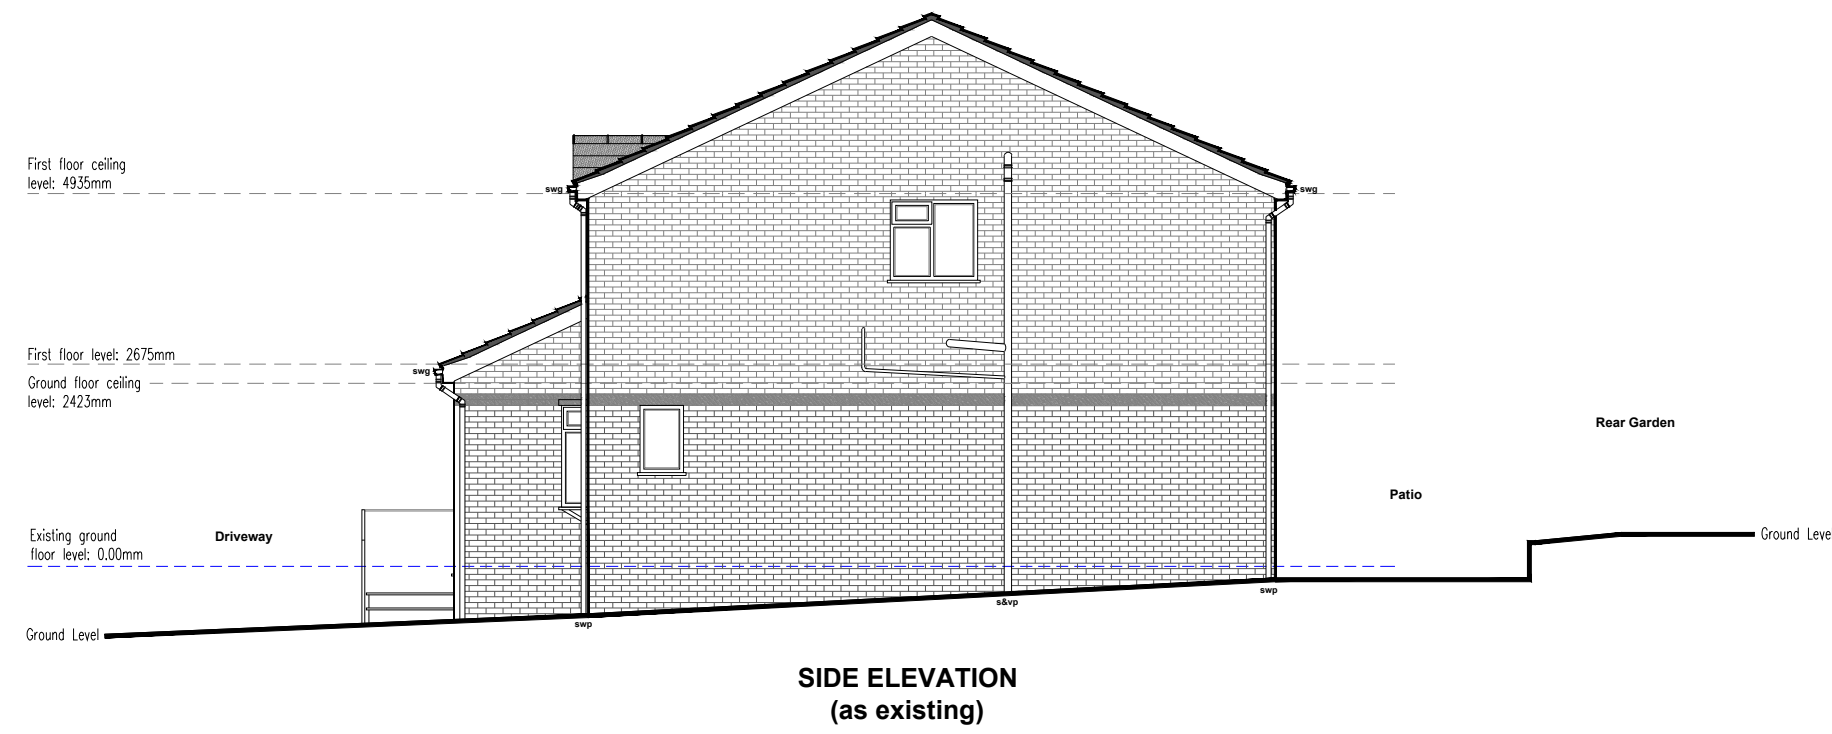
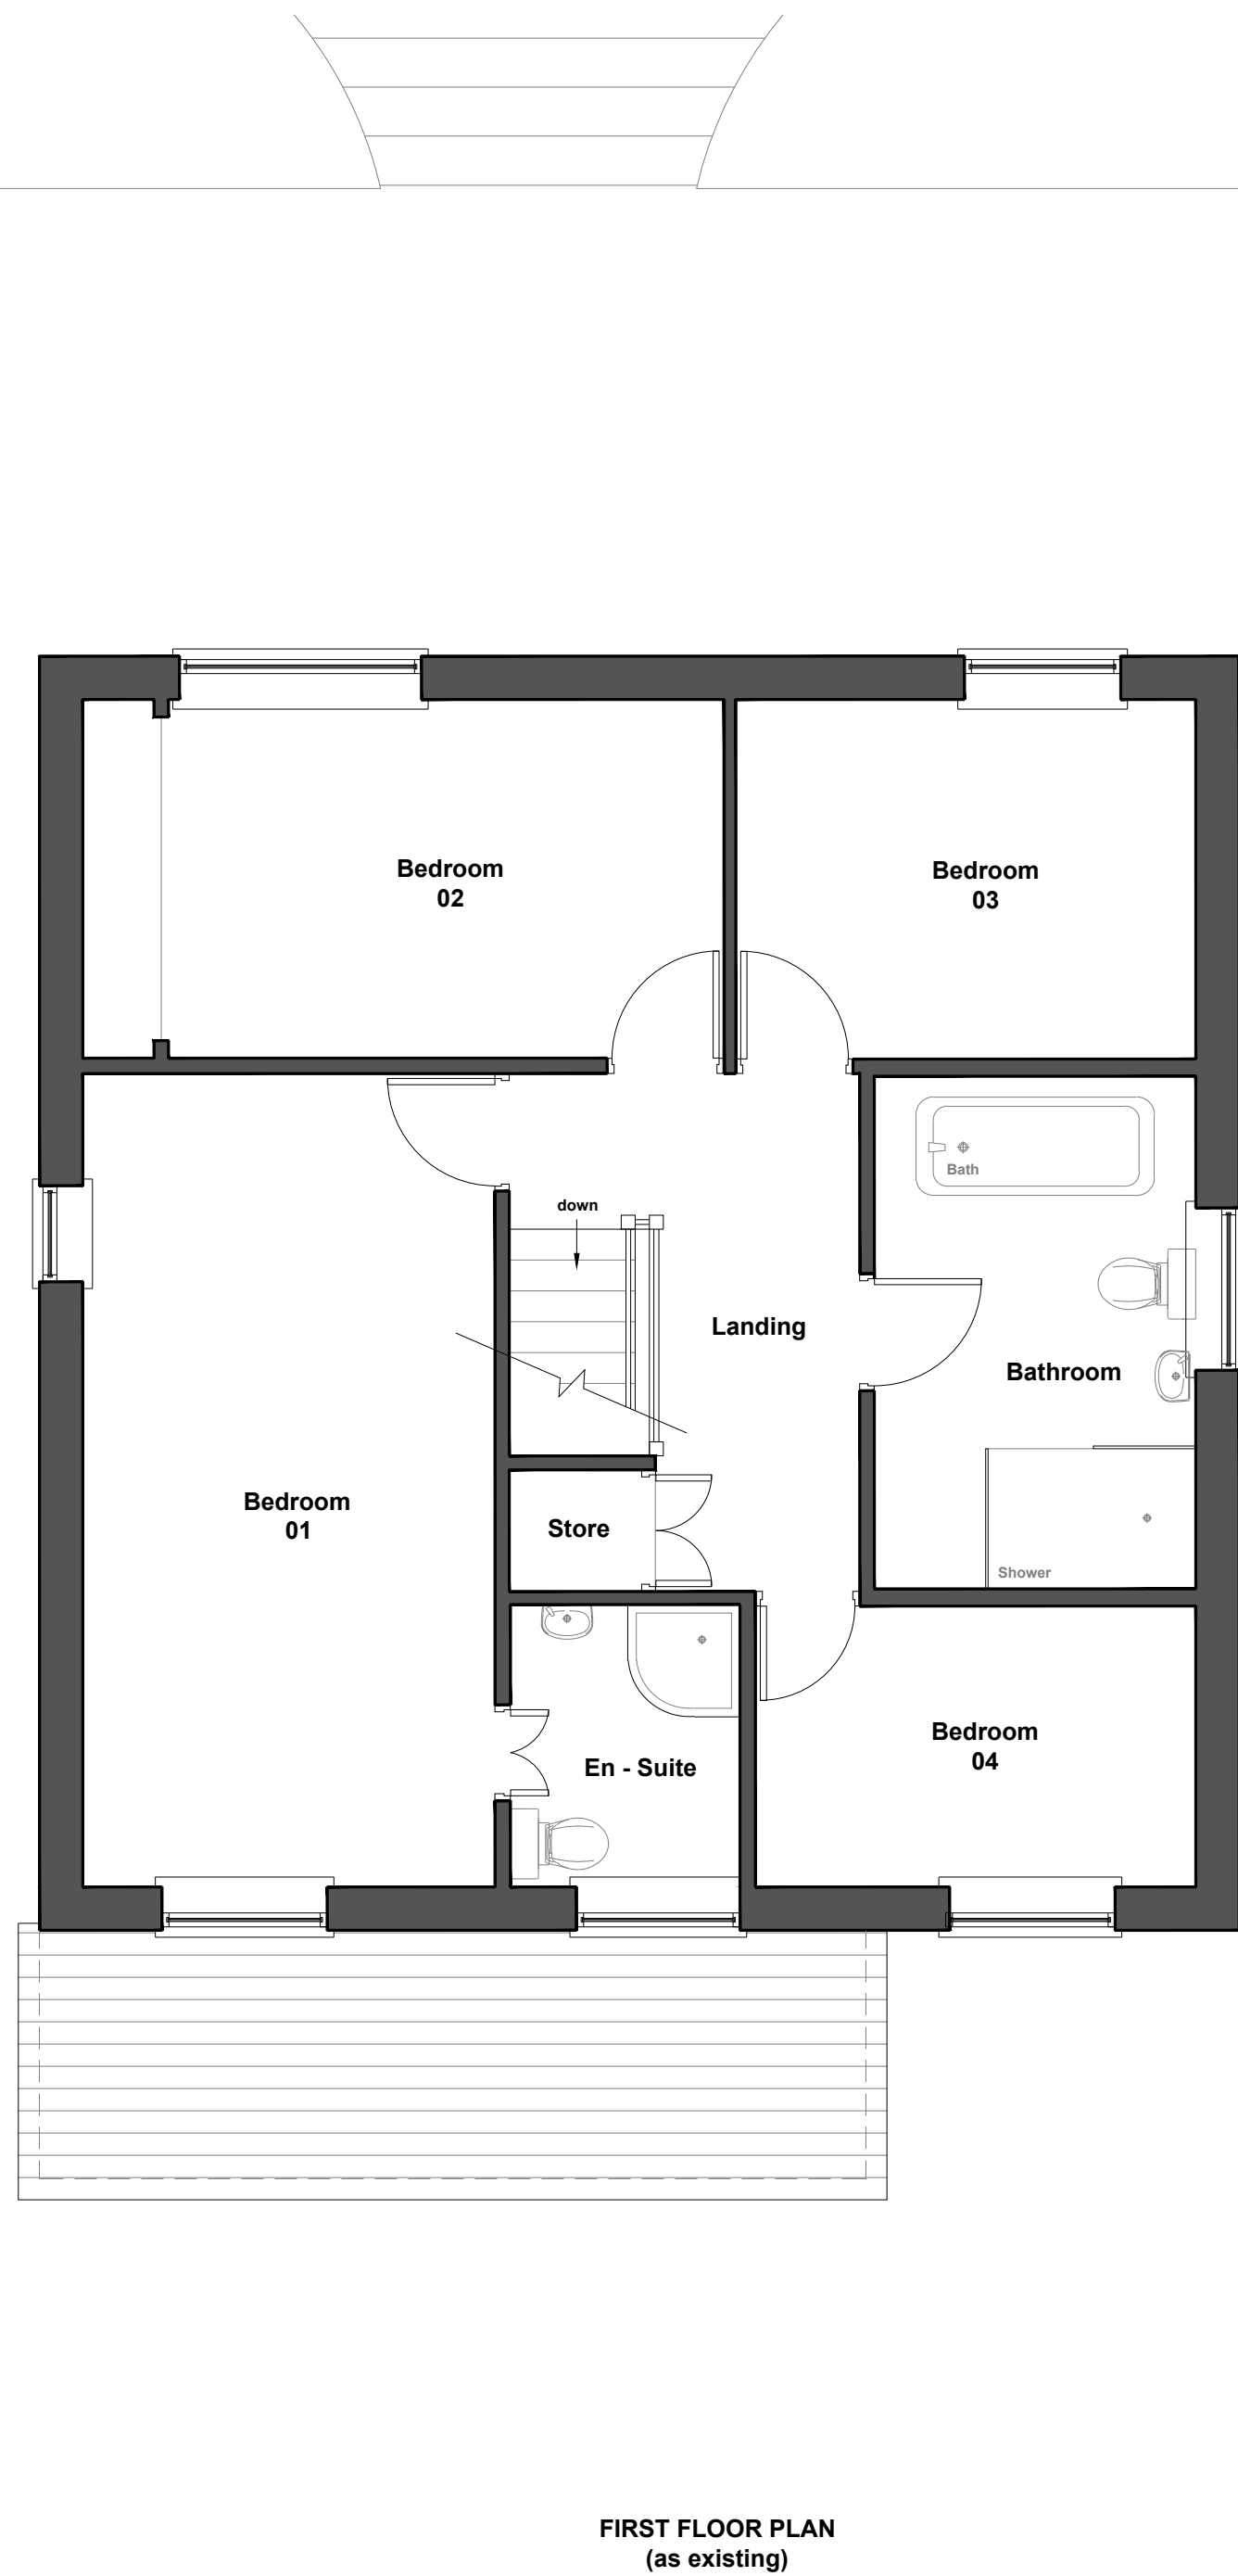


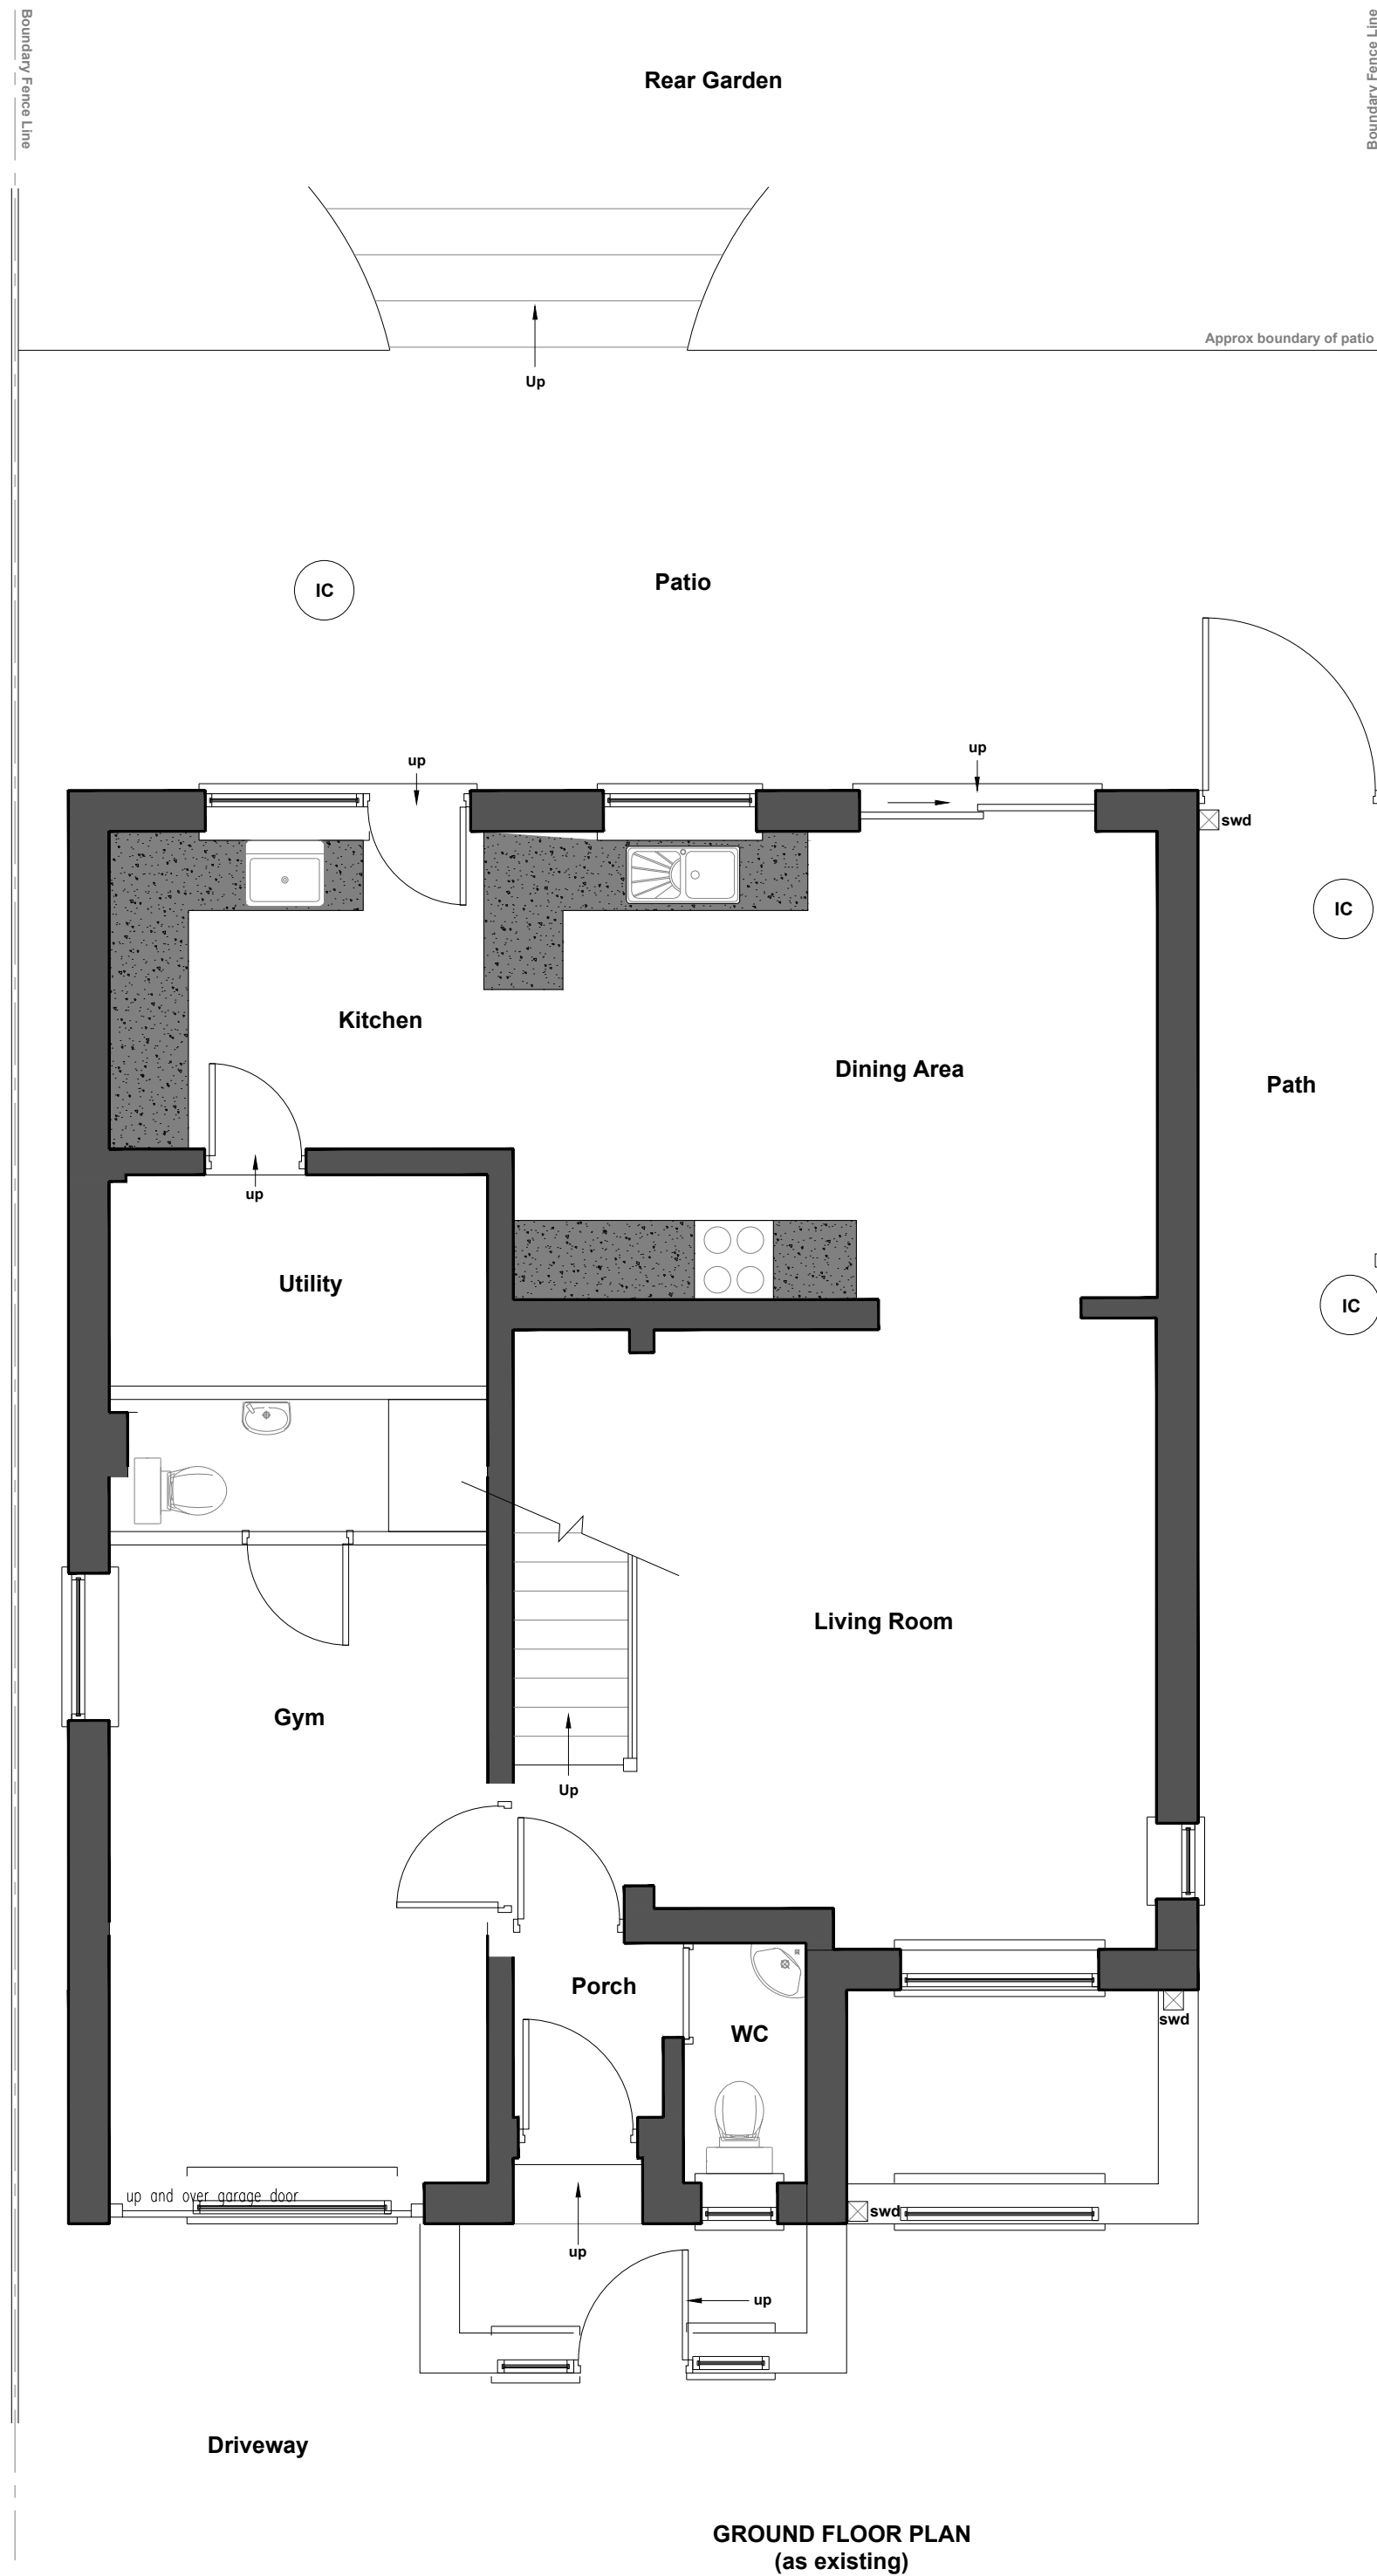

Revisions

P1	Scale to elevations revised.	09.04.21
P0	Client Proposal.	06.09.20
No.	Revision/Issue	Date:

TWA TOM WITHERS
ARCHITECTURE

Tom Withers Architecture Ltd
Greenfield Industrial Estate,
Back Lane, Congleton,
Cheshire, CW12 4TR
Tel: 01260 277175
Email: info@tomwithersarchitecture.co.uk

Project Details:

Proposed two storey rear extension and
single storey front extension.

Mr Mike Brian & Miss Laura Barrow:
36 Brentwood Drive, Werrington,
Stoke-on-Trent, Staffordshire, ST9 0DW.

Status:	As Existing	Sheet No:	Planning Drawings 050920-001-P1
Date:	Sep 2020	Drawn By:	TW
Scale:	1:50 Plans, 1:100 Elevations @ A1		