


Site sections pre works

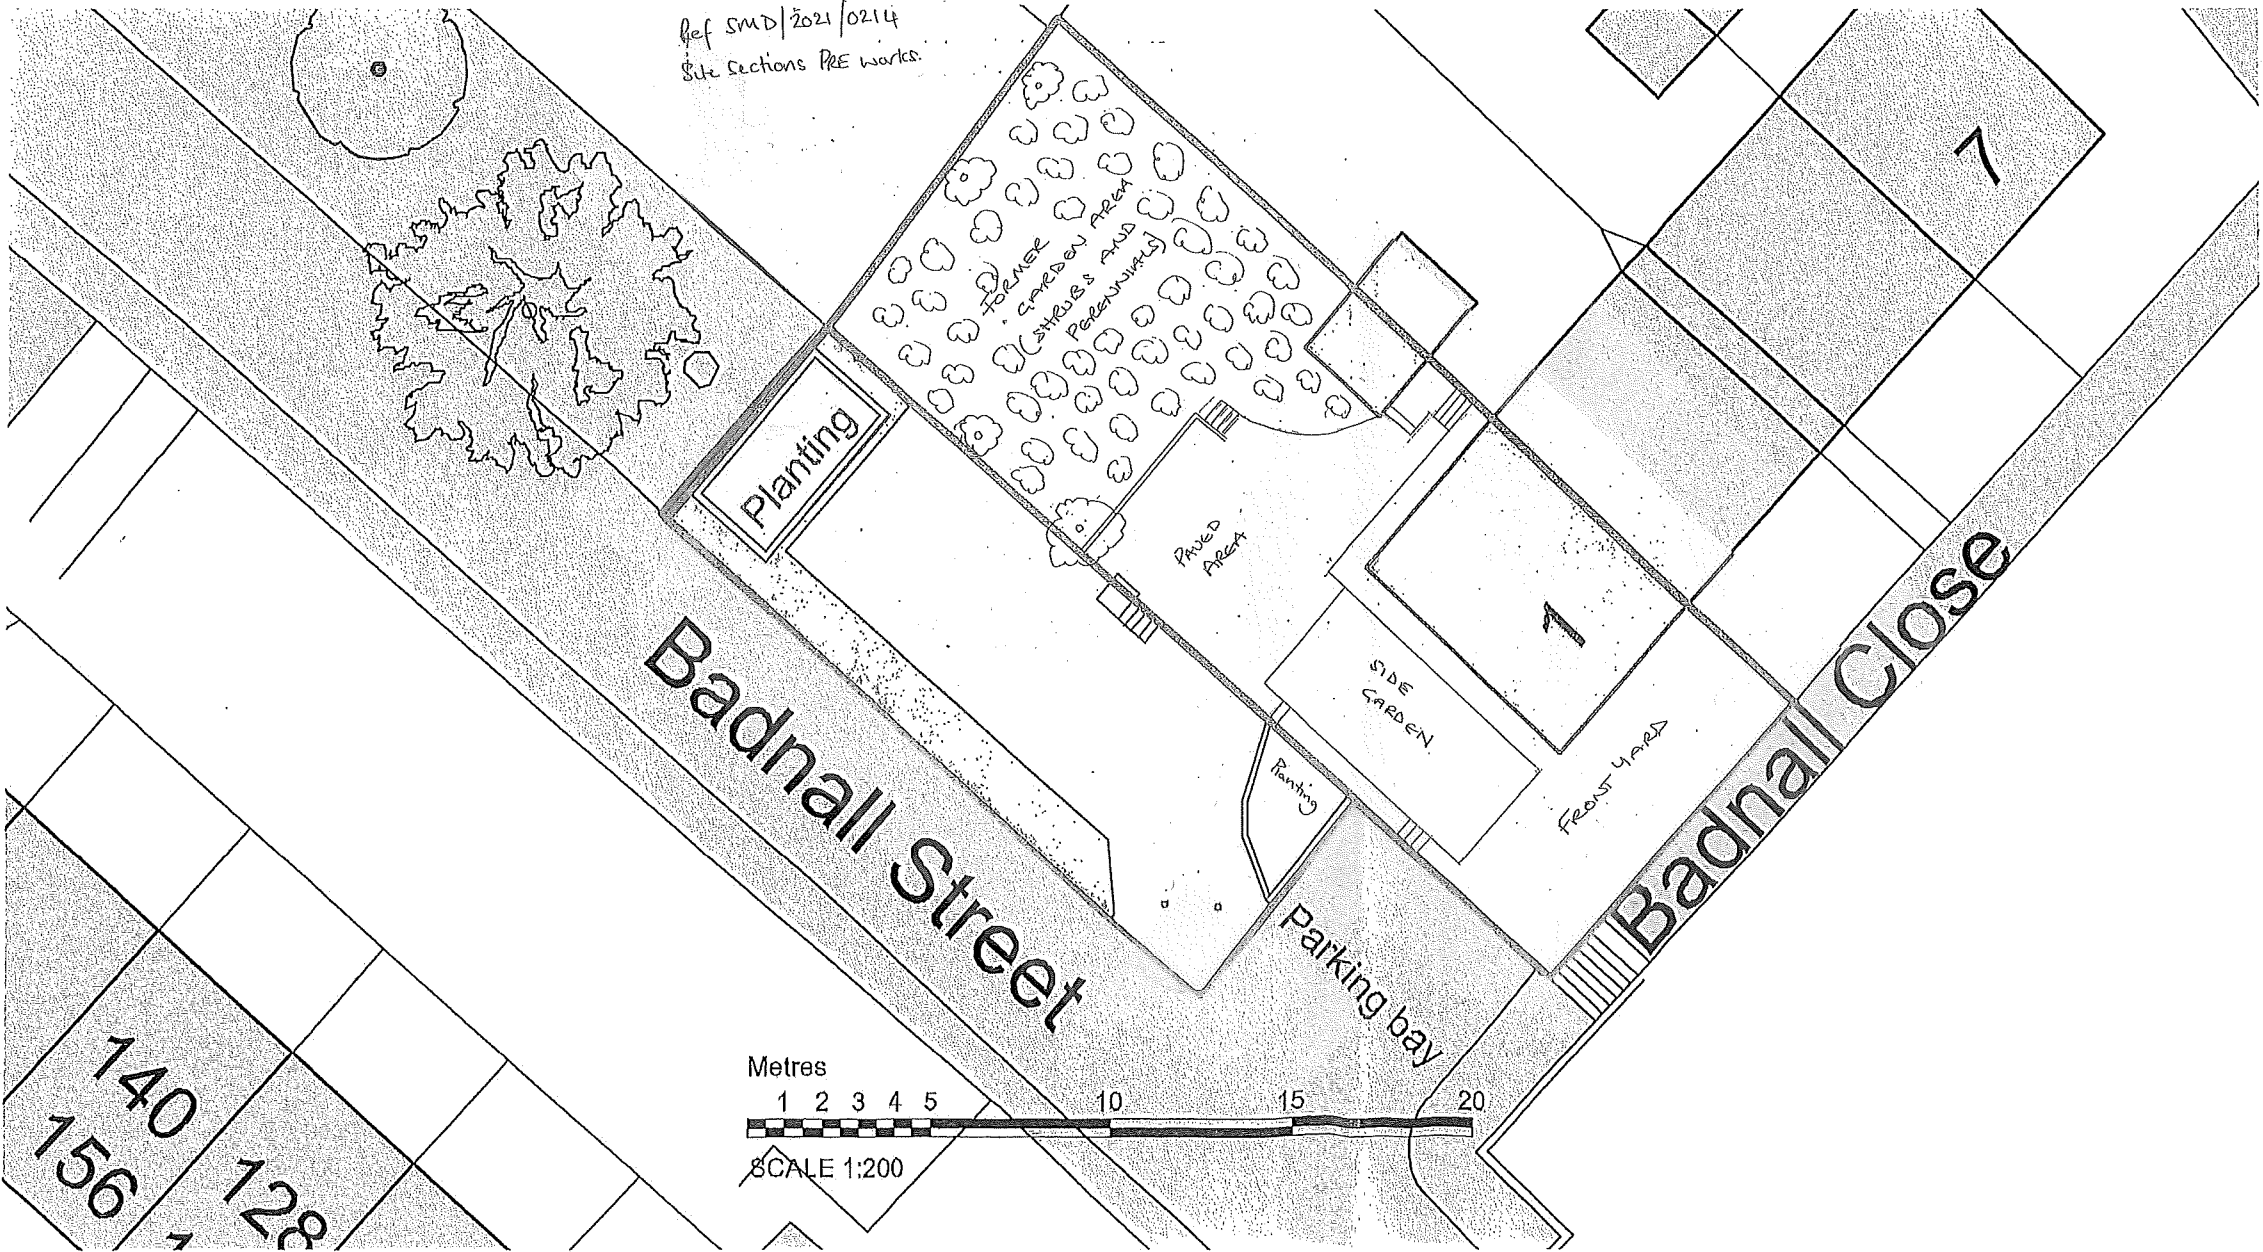

1:200

