



TAPE STREET

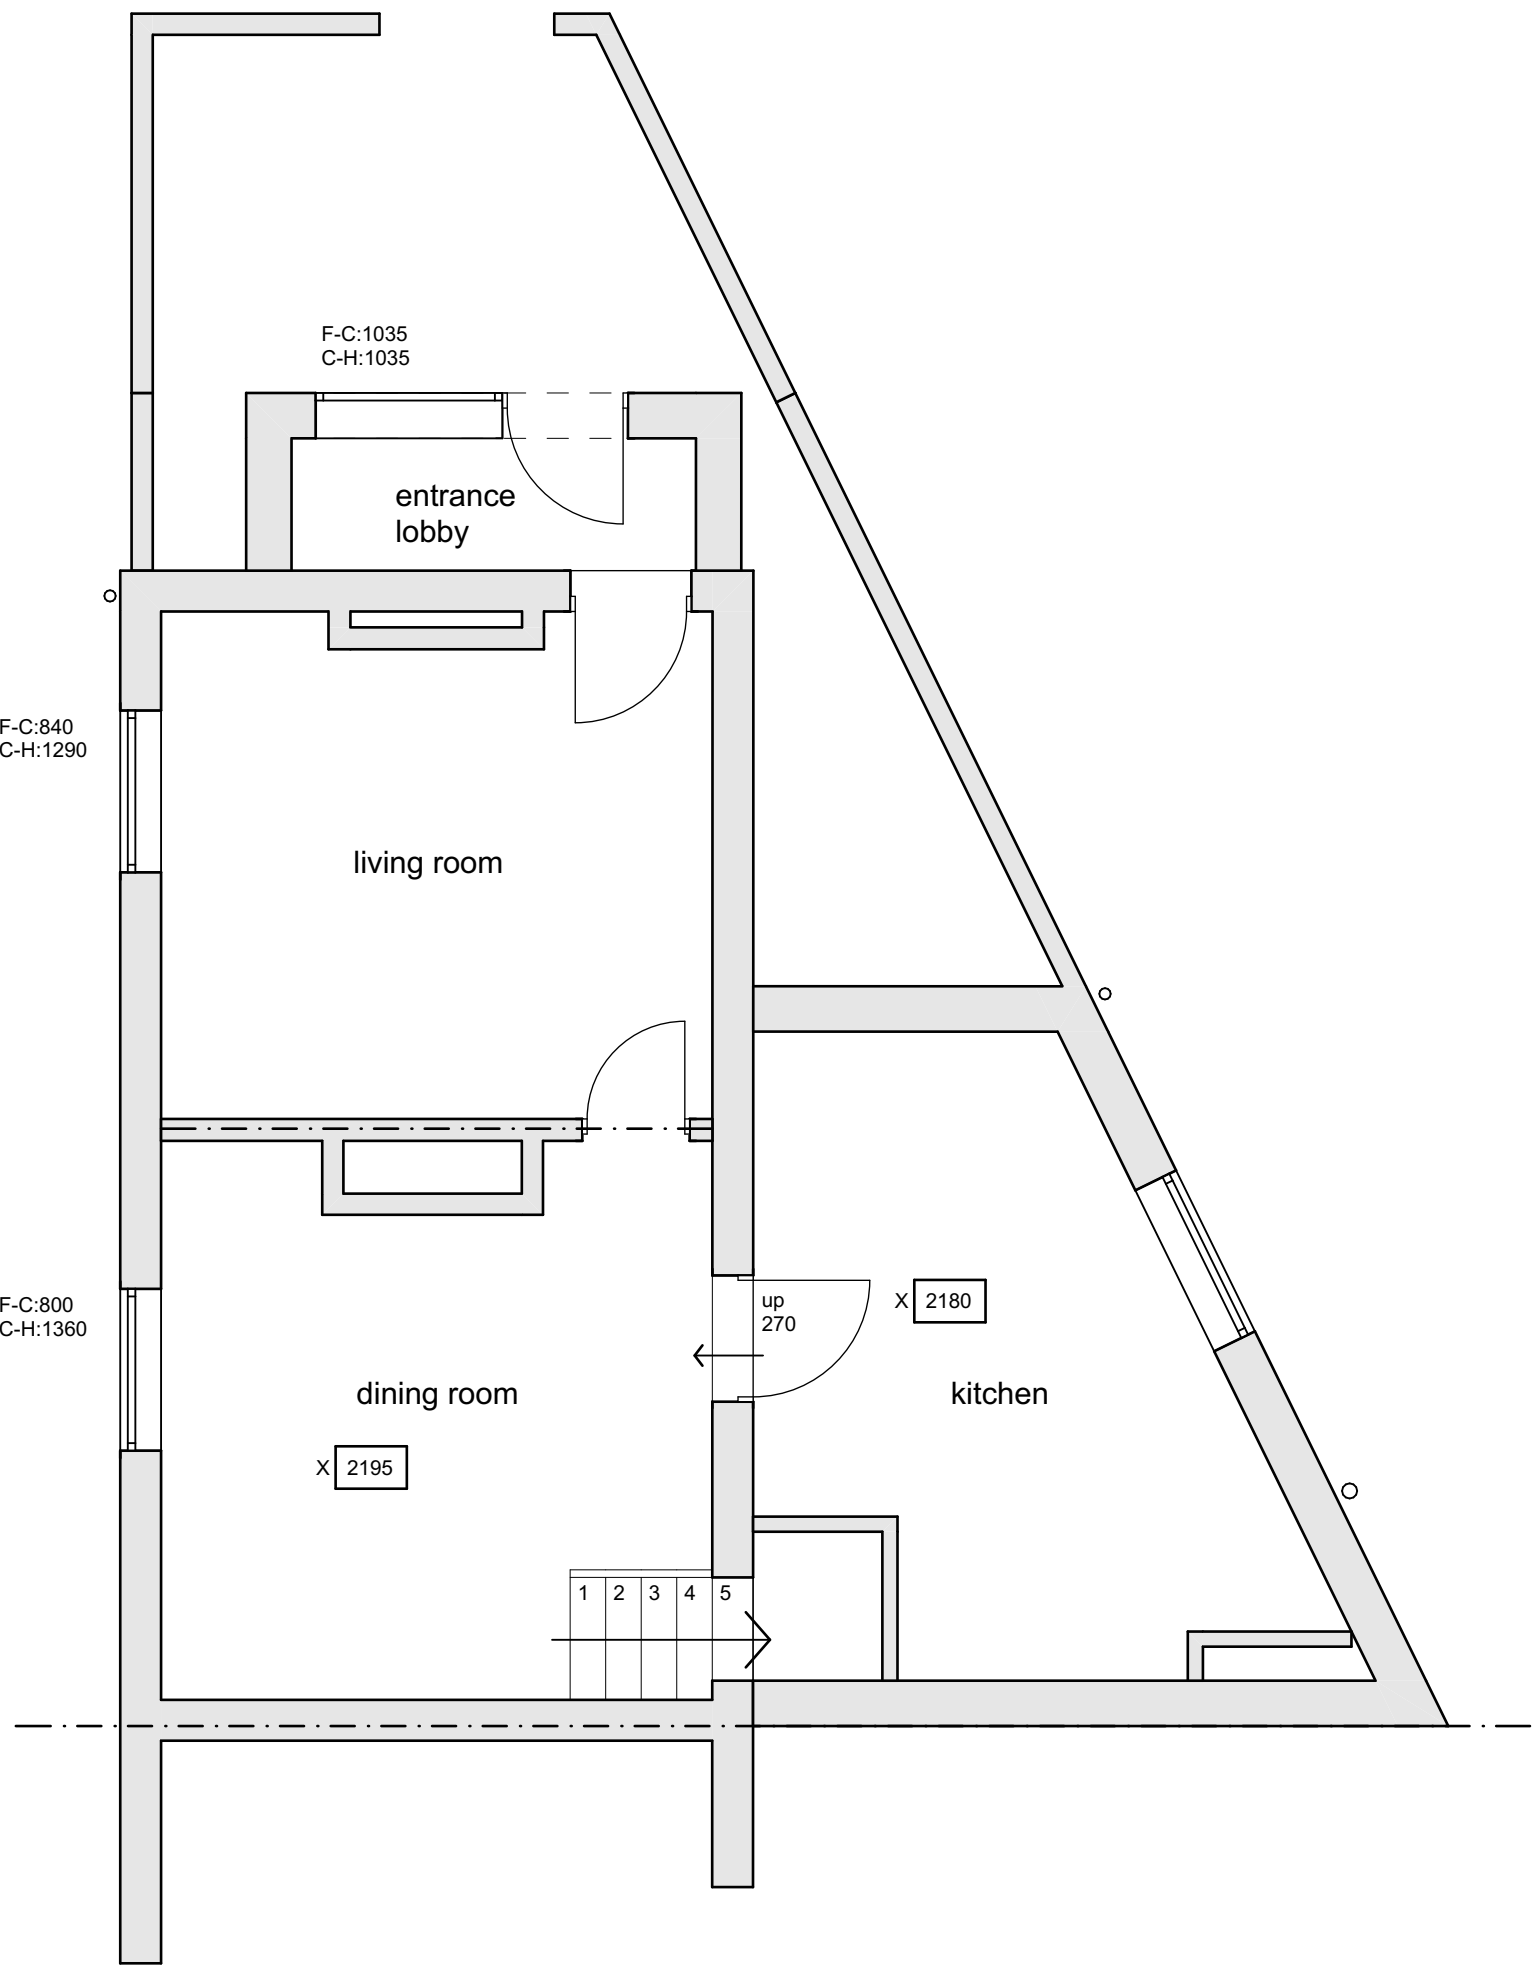

AA

GF-Ground Floor


1:50

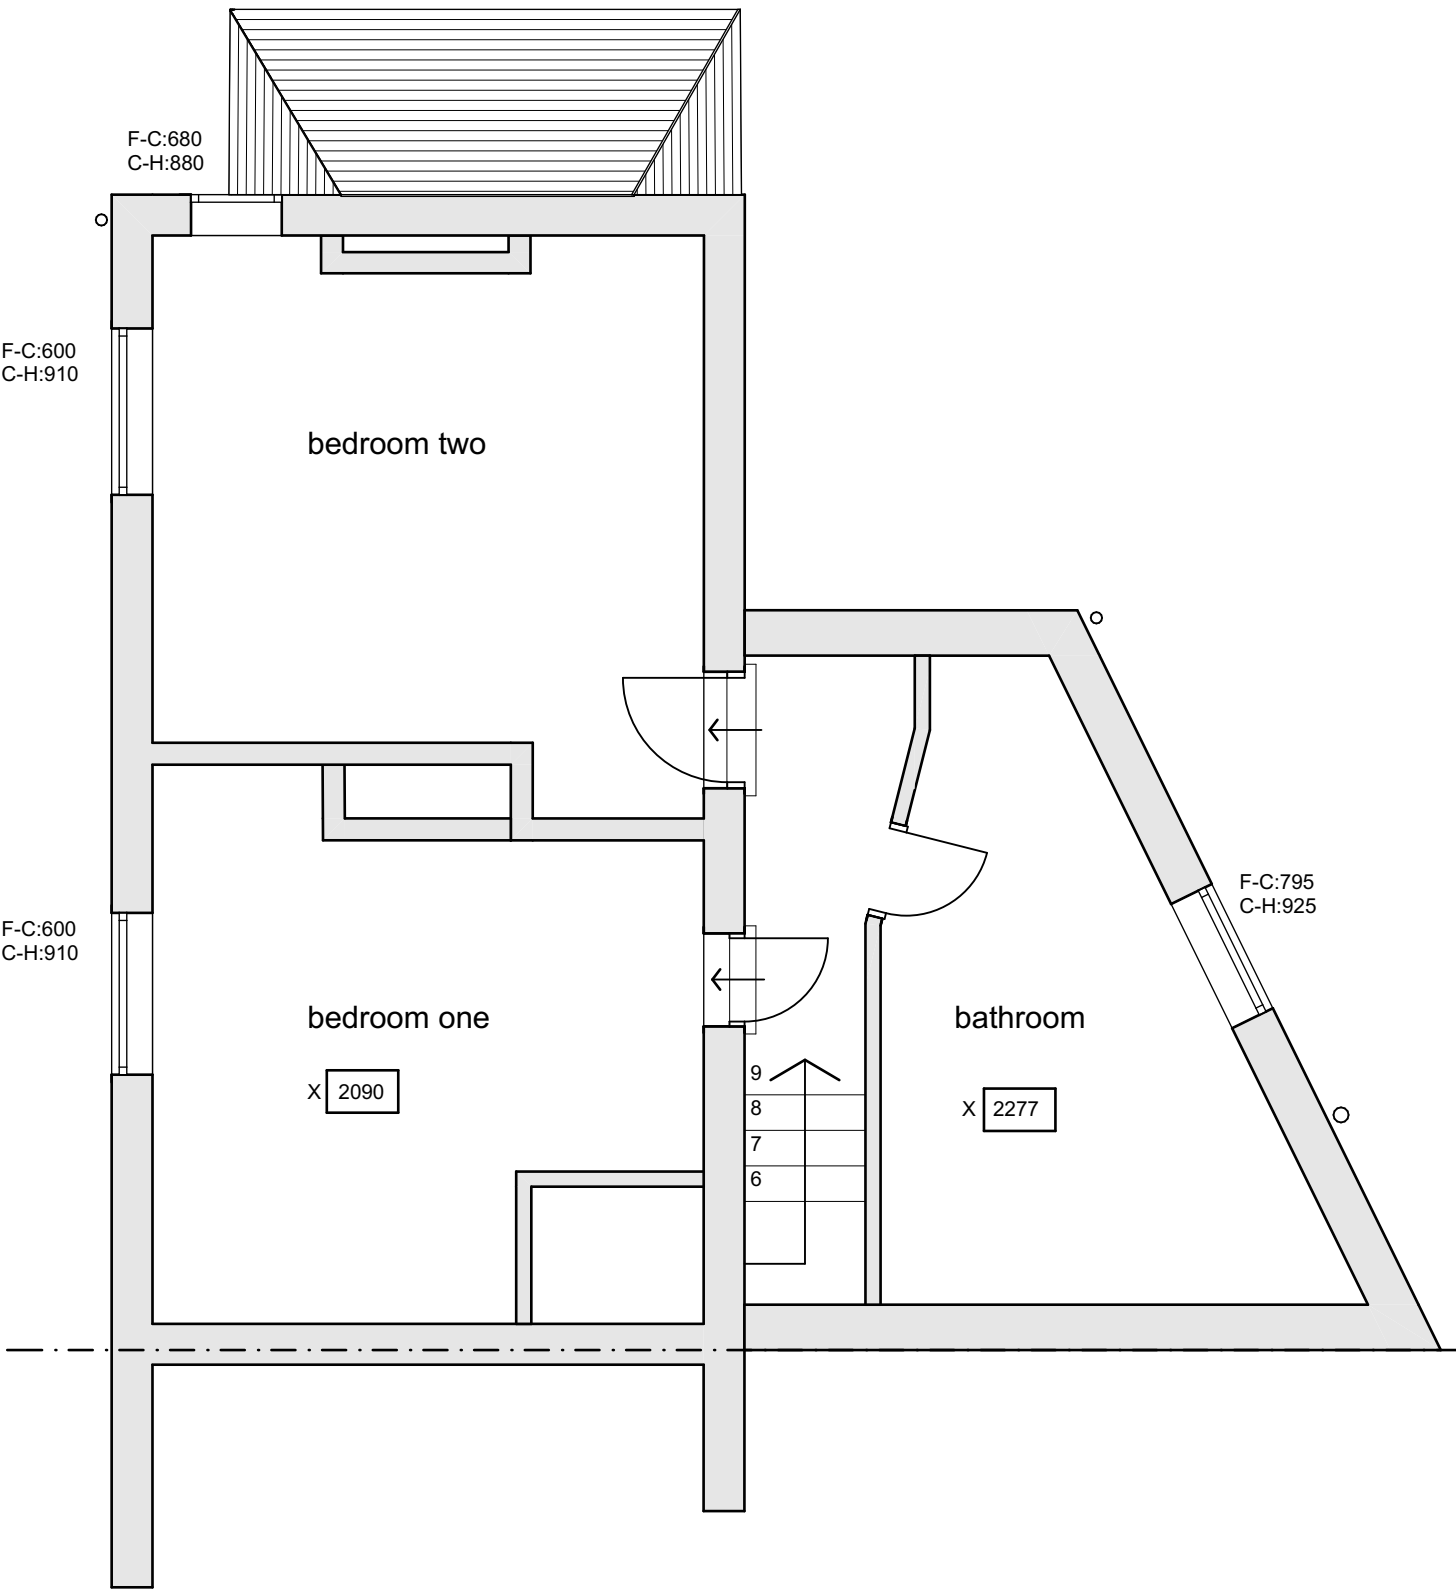

AB

01-First Floor

1:50

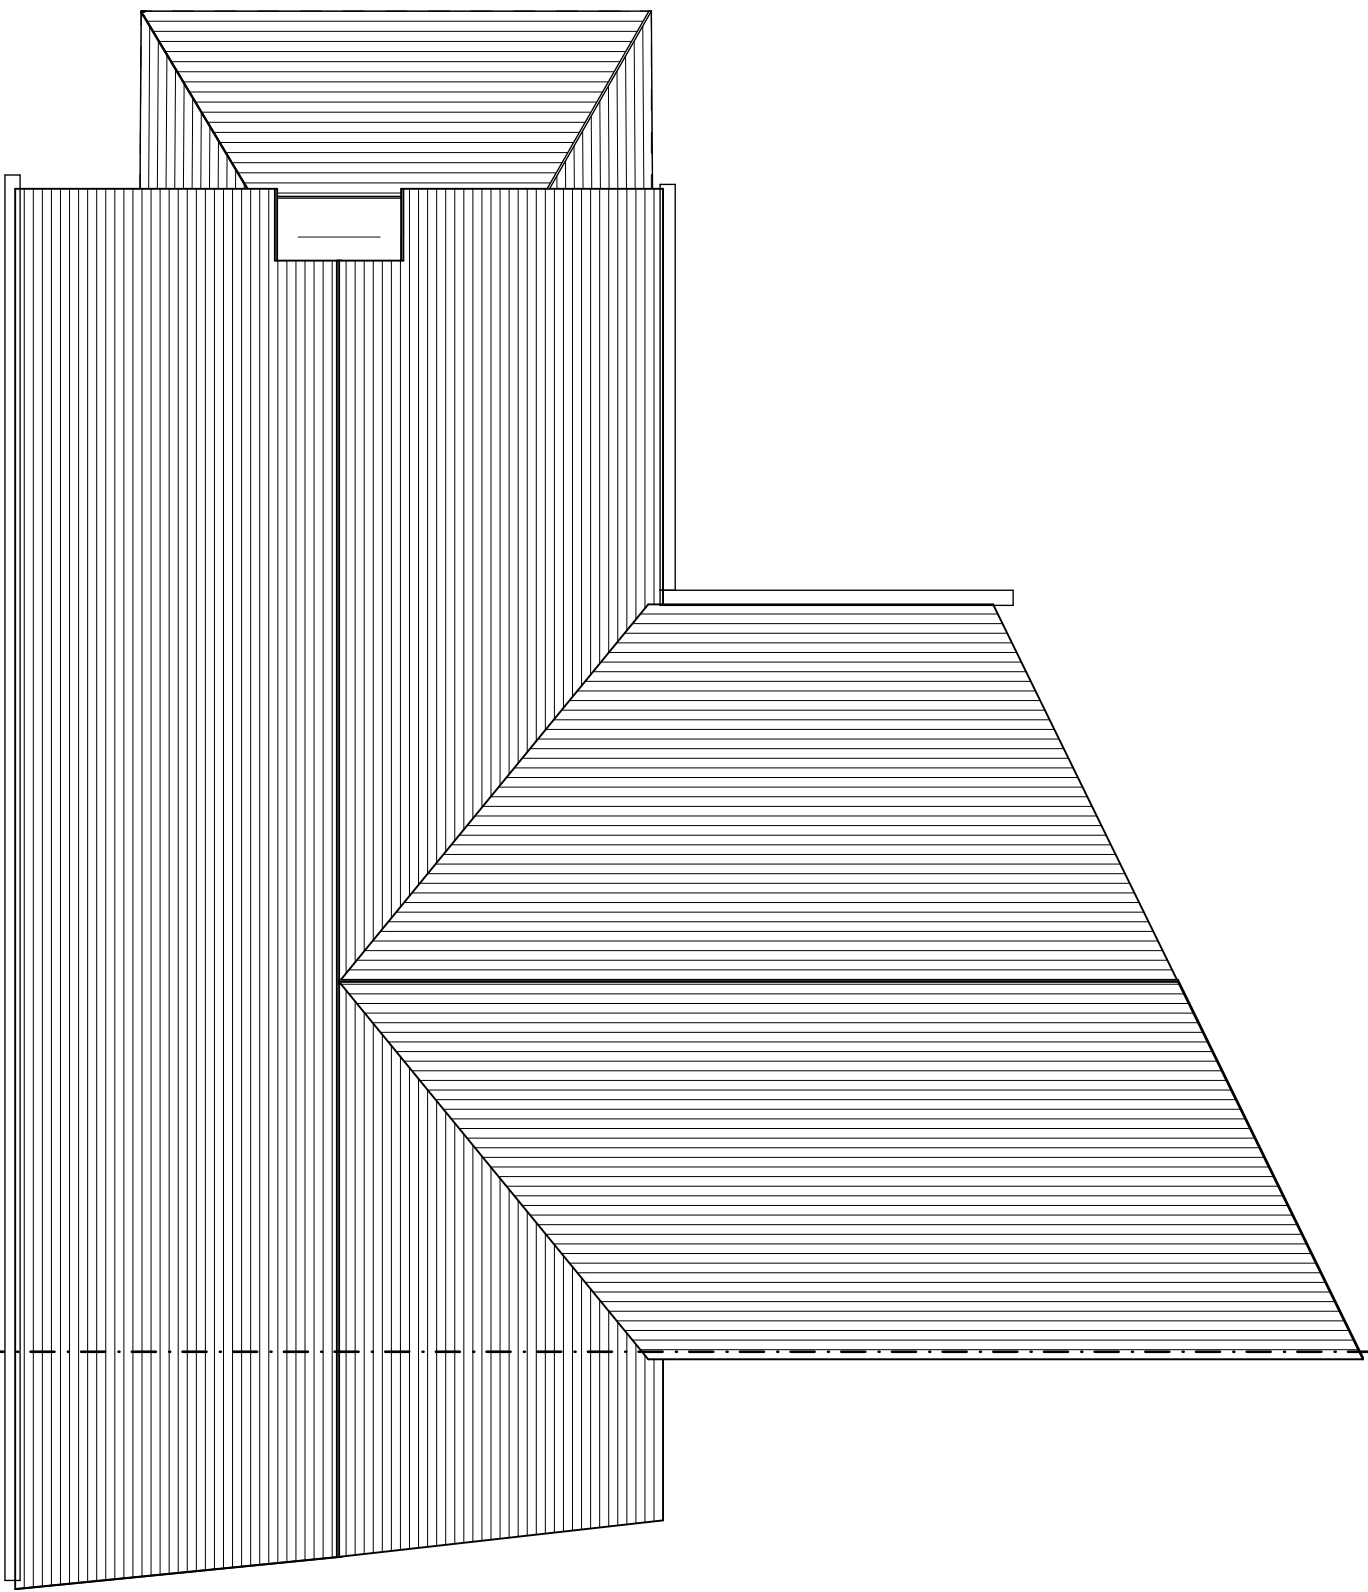

AF

RF-Roof

1:50



AC

West (front) Elevation


1:50



AD

North (Side) Elevation

1:50

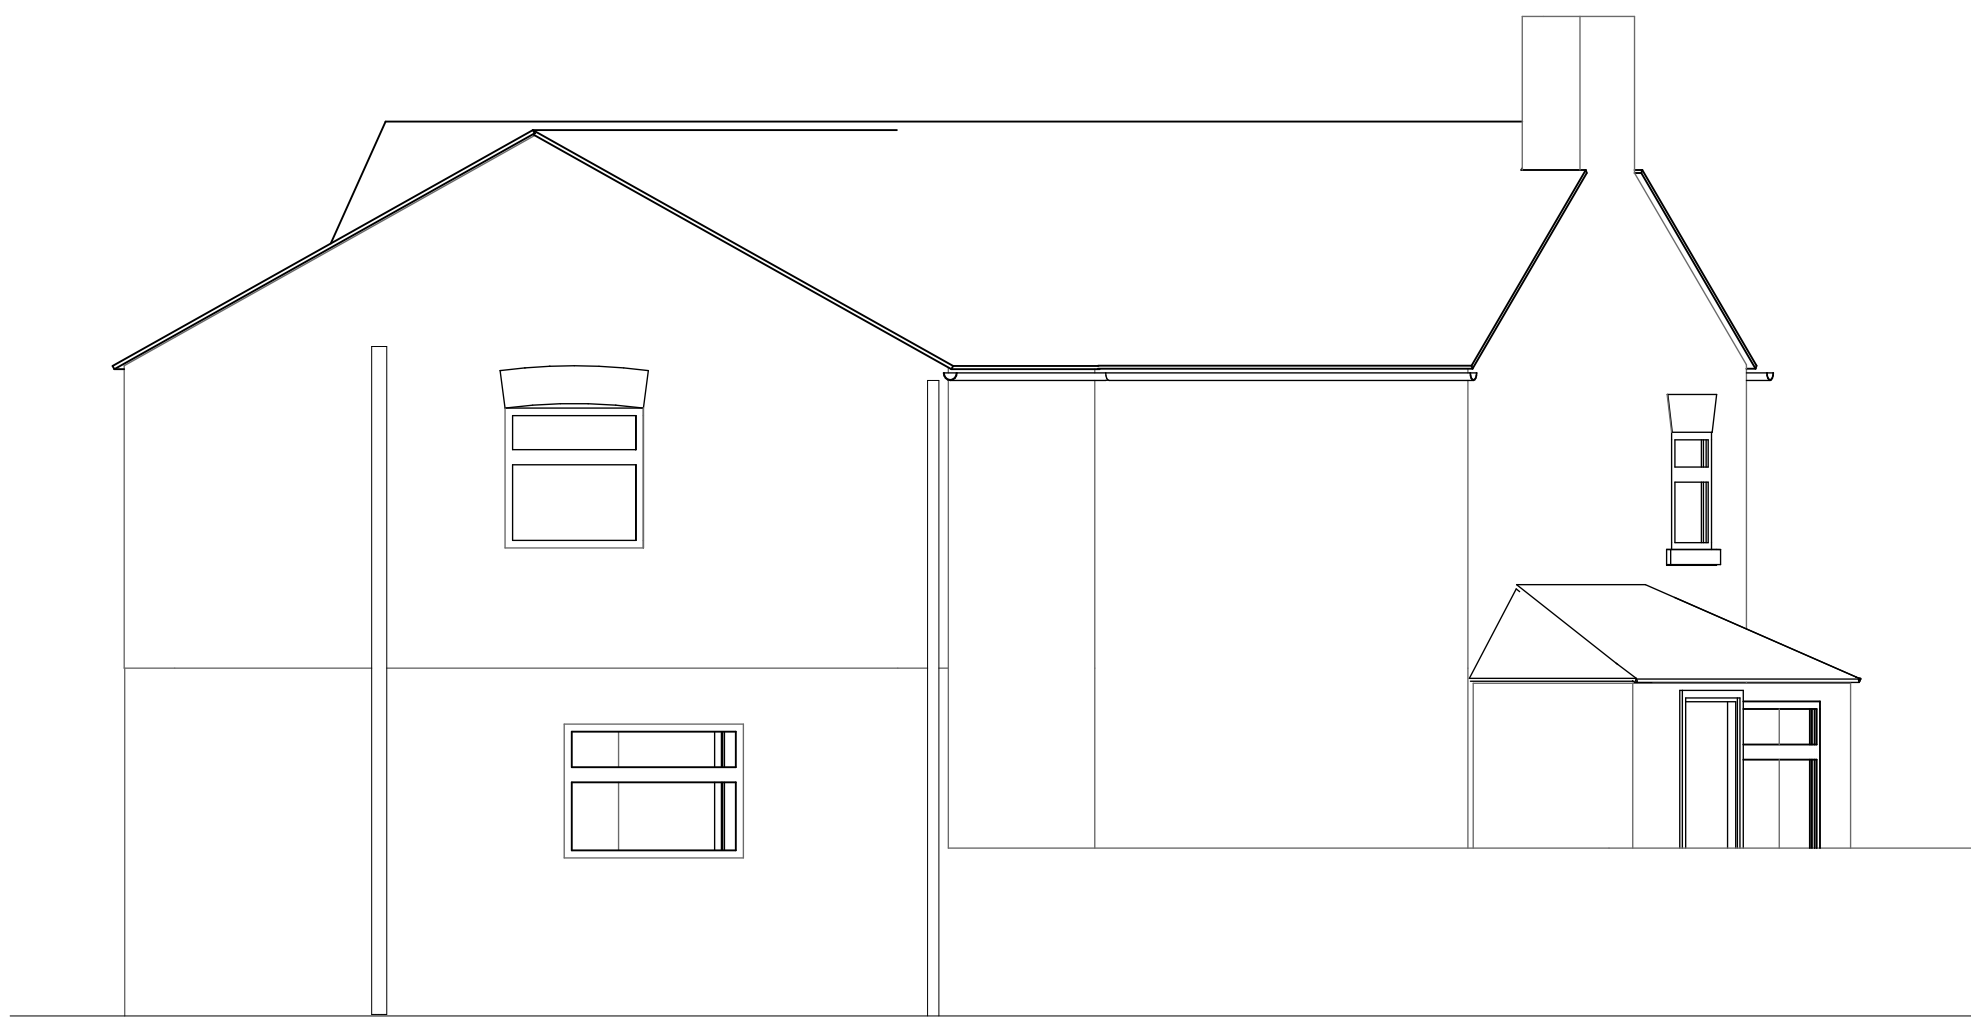

AE

East (rear) Elevation

1:50

	co/\rch. tel. 07762 429267 email hello@coarch.co.uk website www.coarch.co.uk	Client Mr Lee HARVEY	Project Description Proposed Extension & Alteration to 111 Tape Street, CHEADLE	Drawing Title Existing Drawing	Drawing Number 1009-01 A Revision A	Scale 1:50 Sheet Size A1 Date 31/03/2021	Revisions
--	--	------------------------------------	---	--	--	---	------------------