



KEY:

1. Existing entrance porch to be removed and replaced with new single-storey rendered entrance porch
2. Existing two-storey rear extension to be replaced with a new two-storey rendered extension
3. New double-glazed uPVC casement window, colour: TBC
4. New double-glazed uPVC entrance door, colour: TBC
5. Remove wall and chimney breast between living and dining room
6. Remove chimney breast to bedroom one
7. New 100mm thick insulated timber stud partitions to form shower room and bedroom three
8. New flat roof construction to two-storey extension
9. New lean-to Staffordshire plain clay tiled roof


TAPE STREET

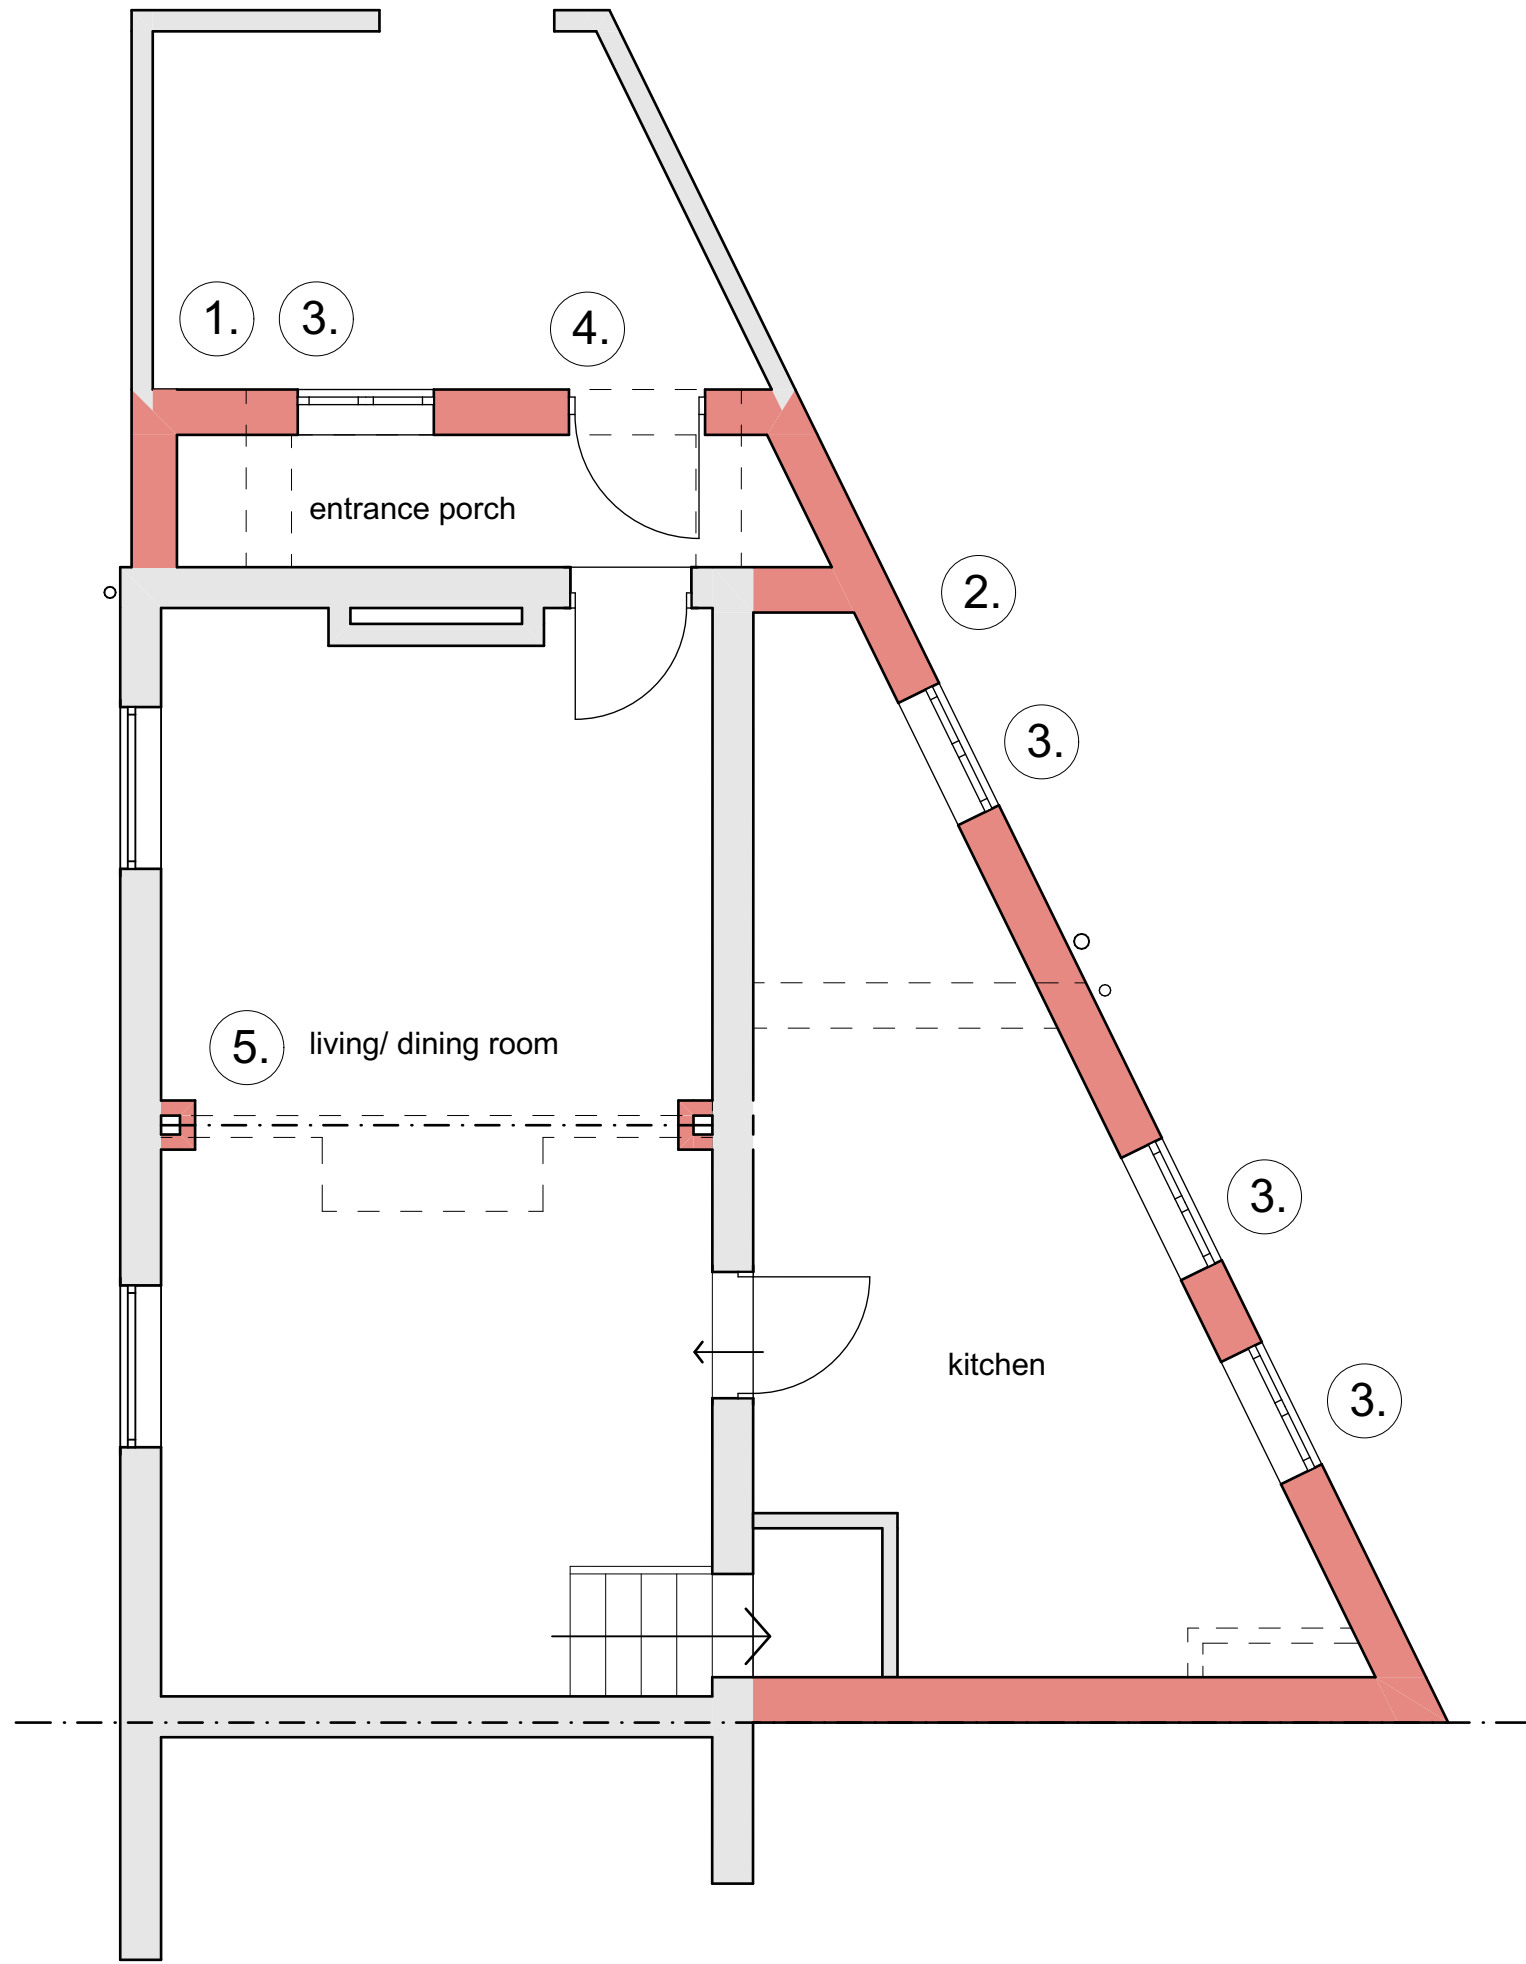



1 GF-Ground Floor 1:50

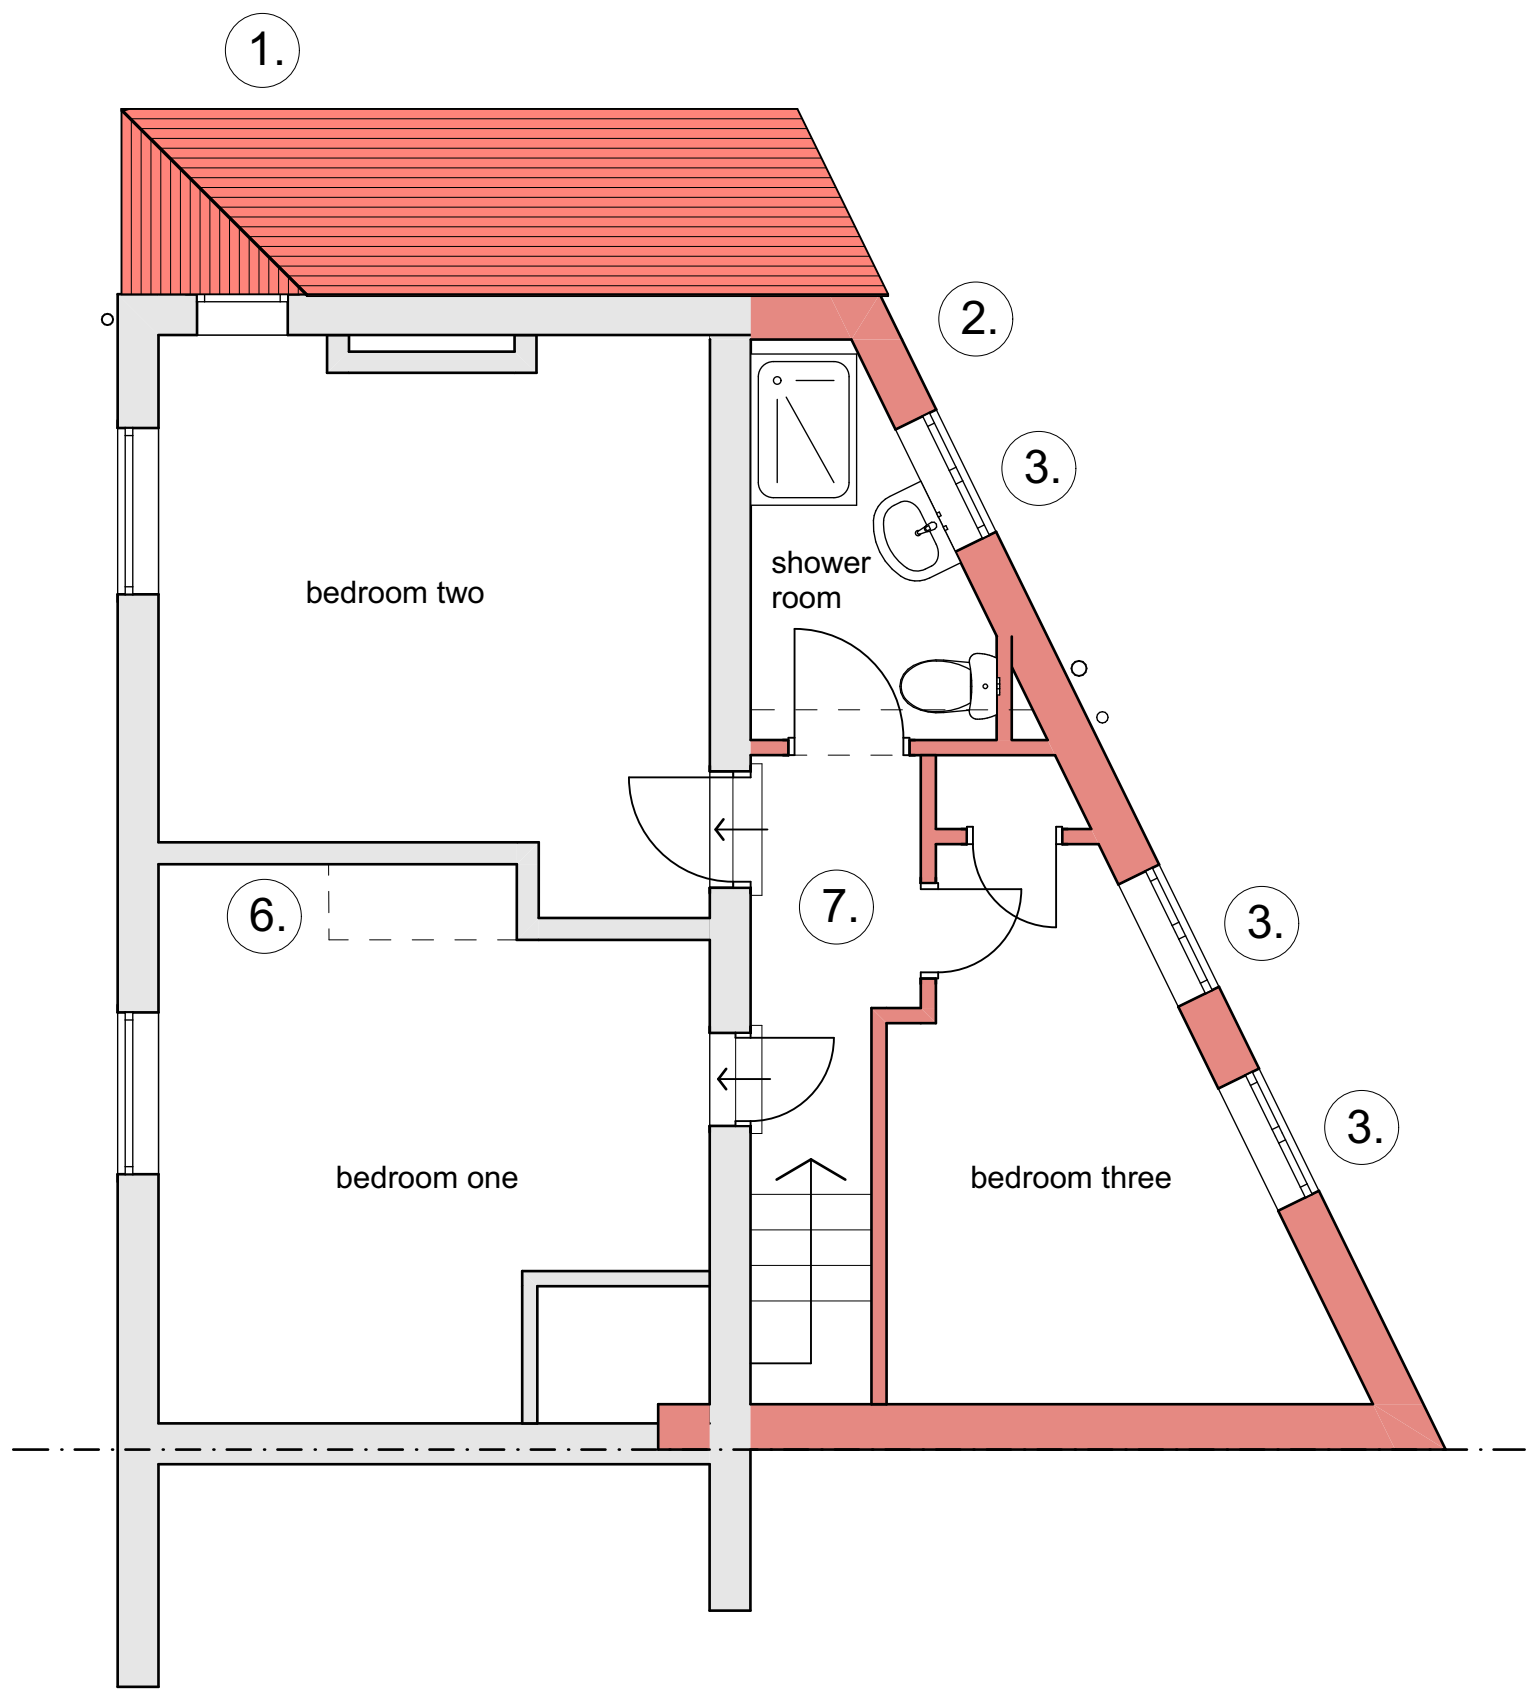


2 01-First Floor 1:50

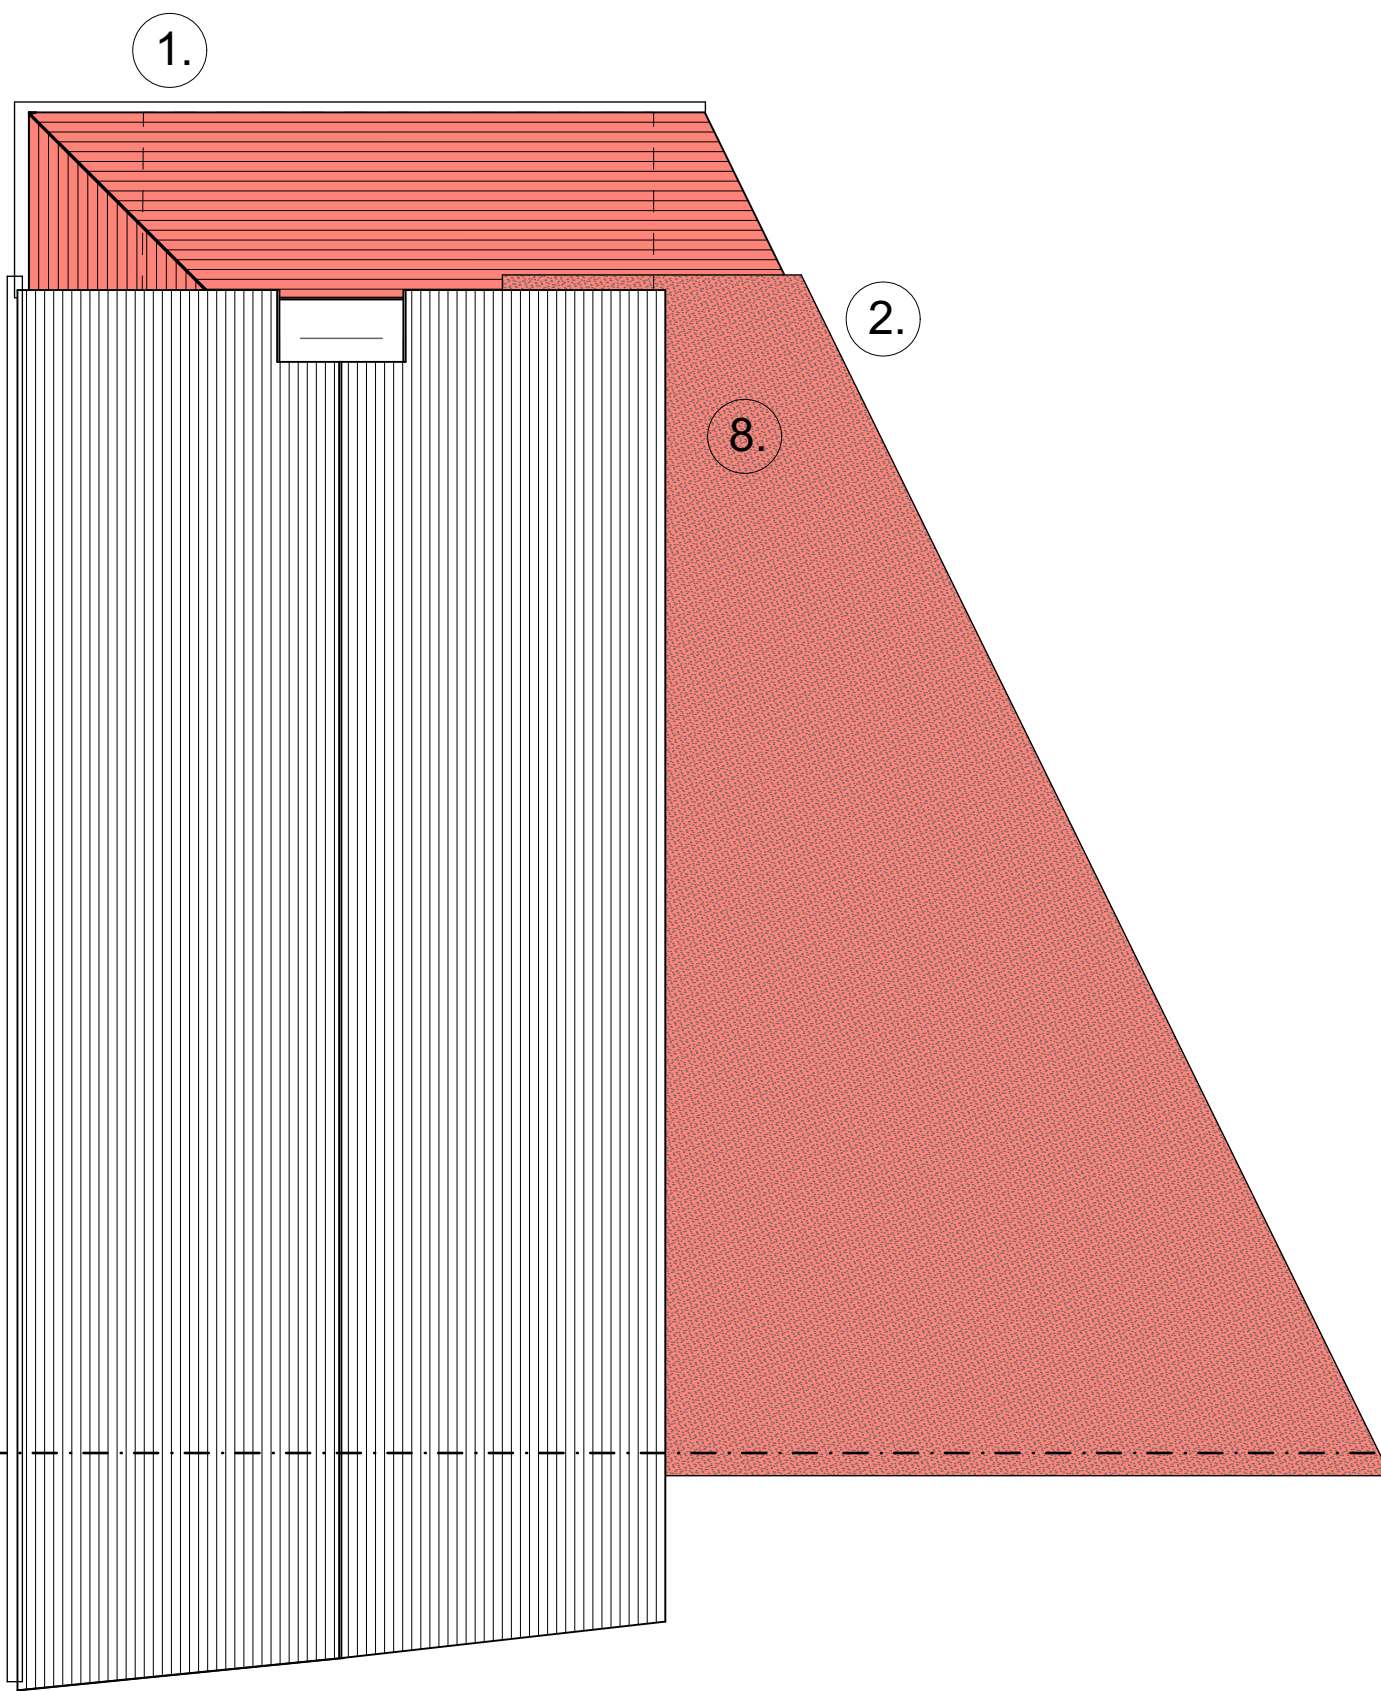


6 RF-Roof 1:50

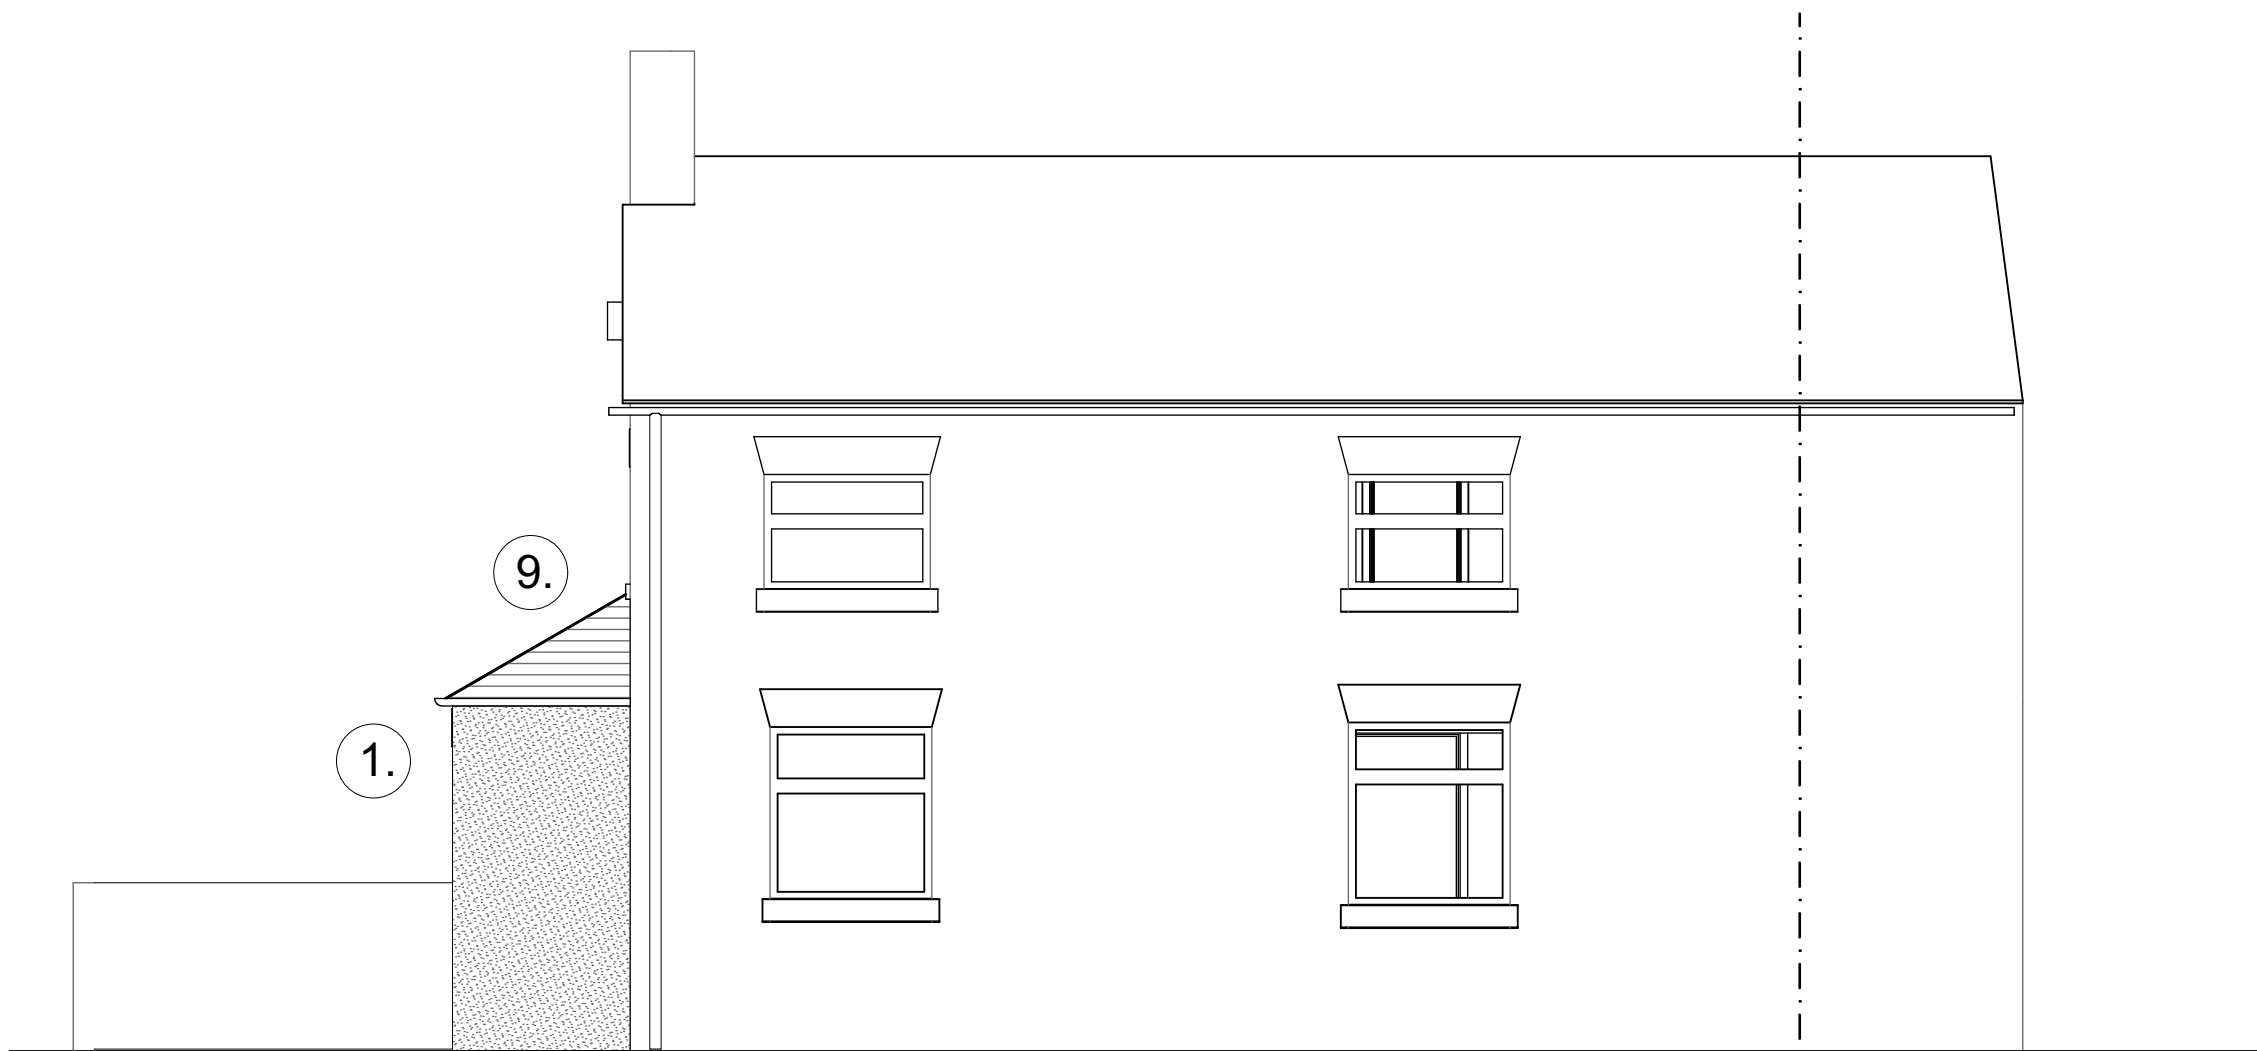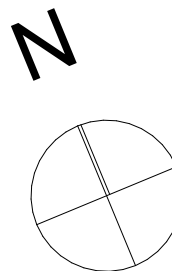


3 West (front) Elevation 1:50

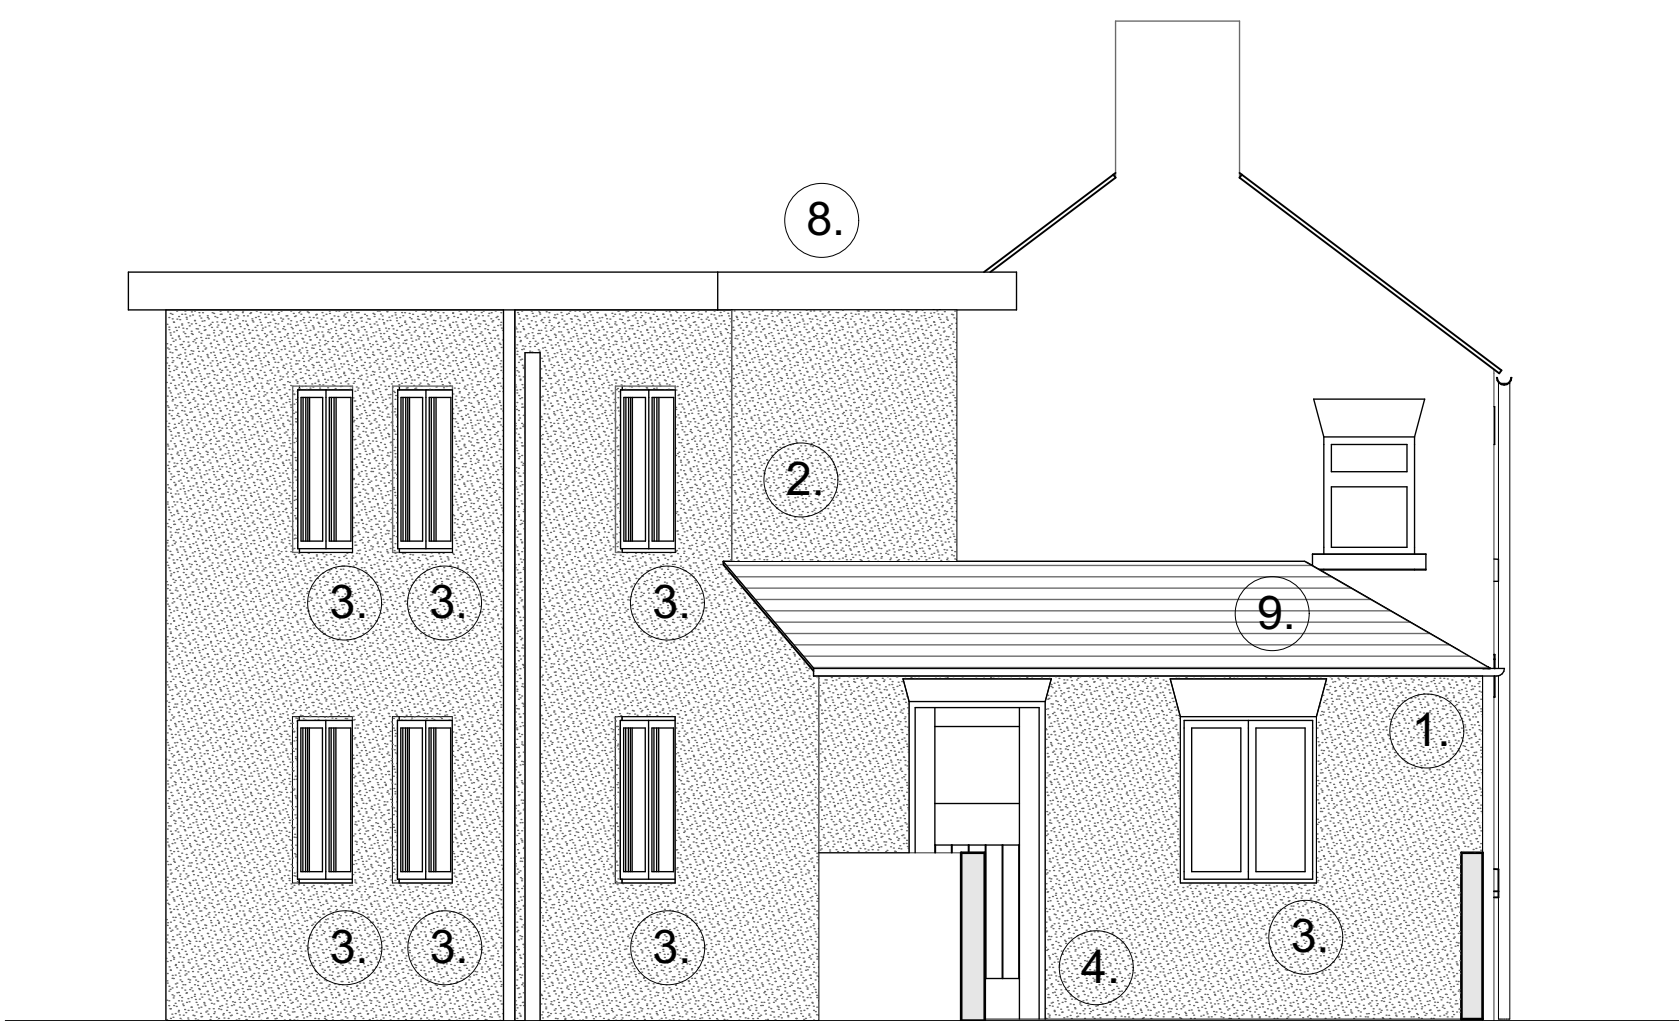

4 North (Side) Elevation 1:50

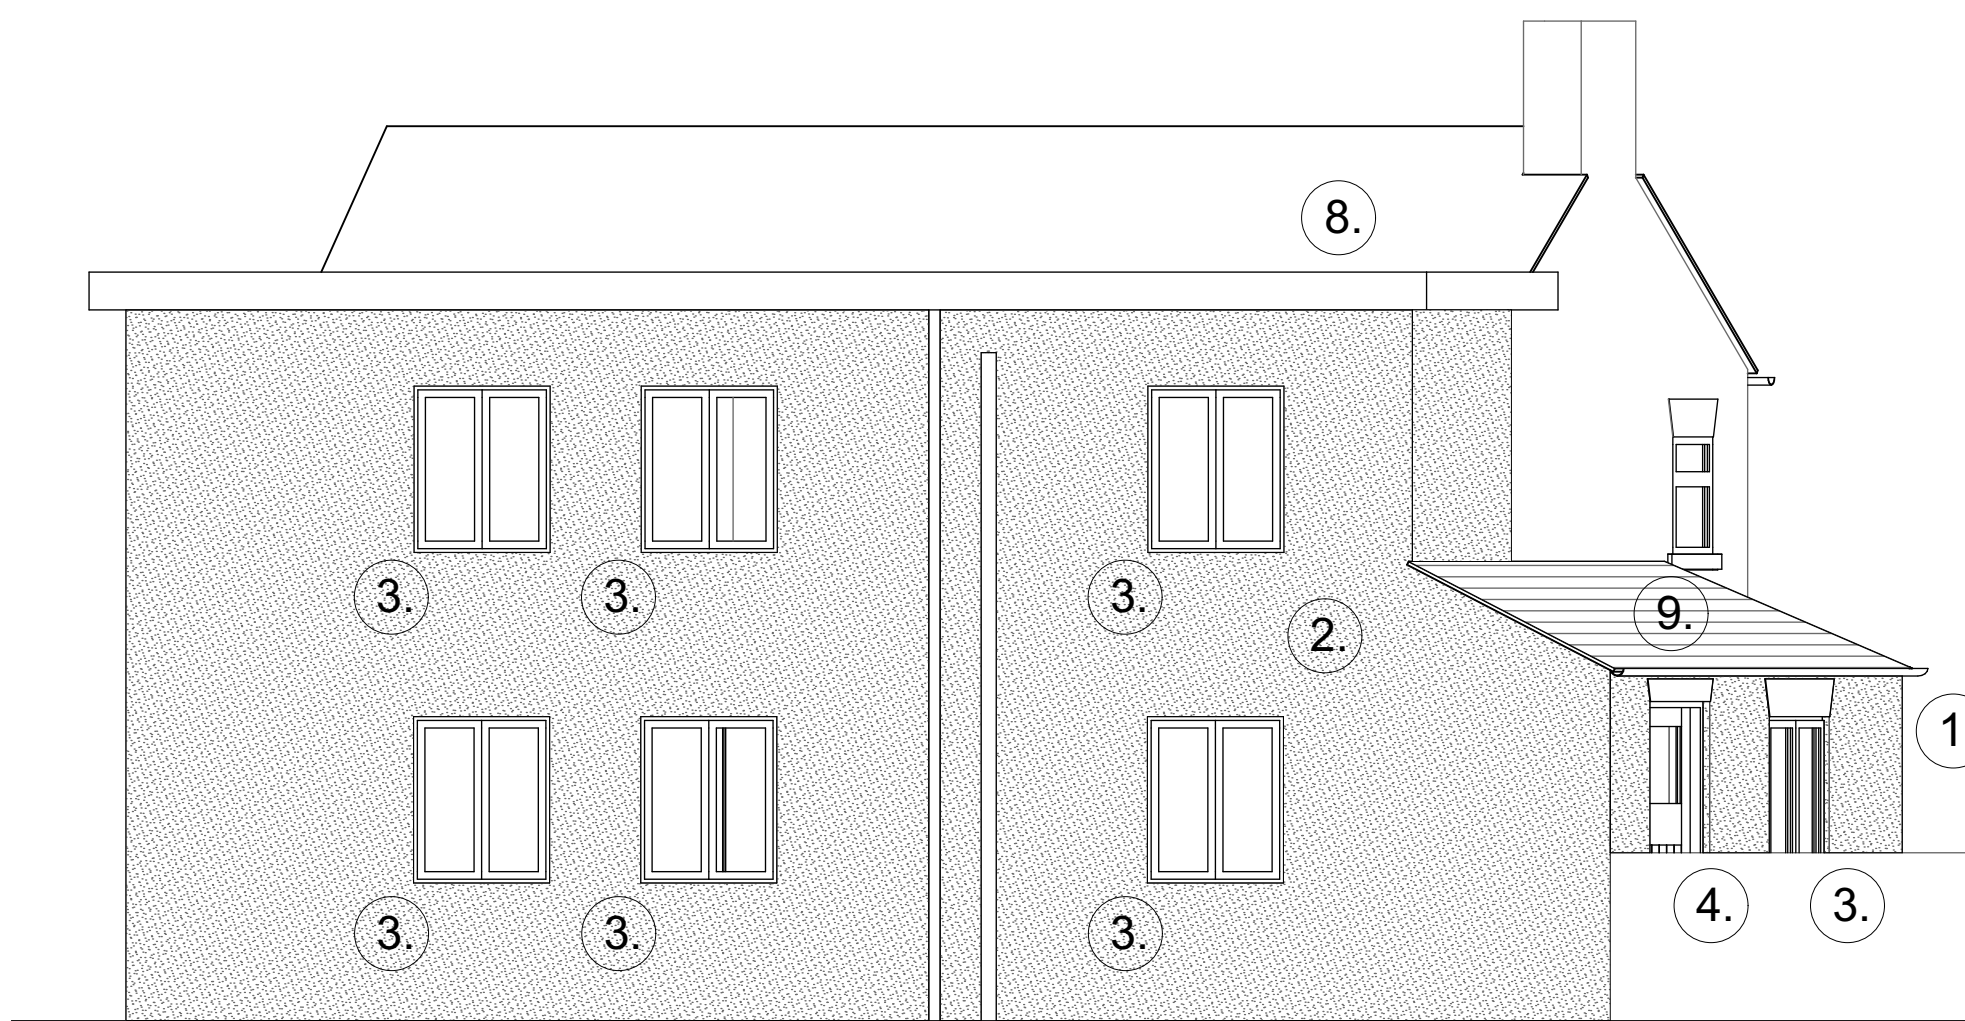

5 East (rear) Elevation 1:50

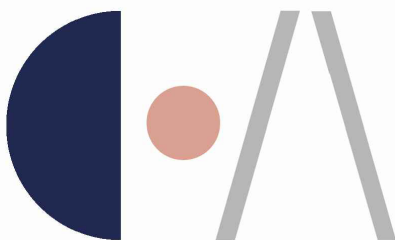 co/\rch. tel. 07762 429267 email hello@coarch.co.uk website www.coarch.co.uk	Client Mr Lee HARVEY	Project Description Proposed Extension & Alteration to 111 Tape Street, CHEADLE	Drawing Title Proposed Drawing	Drawing Number 1009-02 A Revision A	Scale 1:50 Sheet Size A1 Date 31/03/2021	Revisions
---	--------------------------------	--	--	---	---	------------------