



Leek Town FC

Creation of an Artificial Grass Pitch

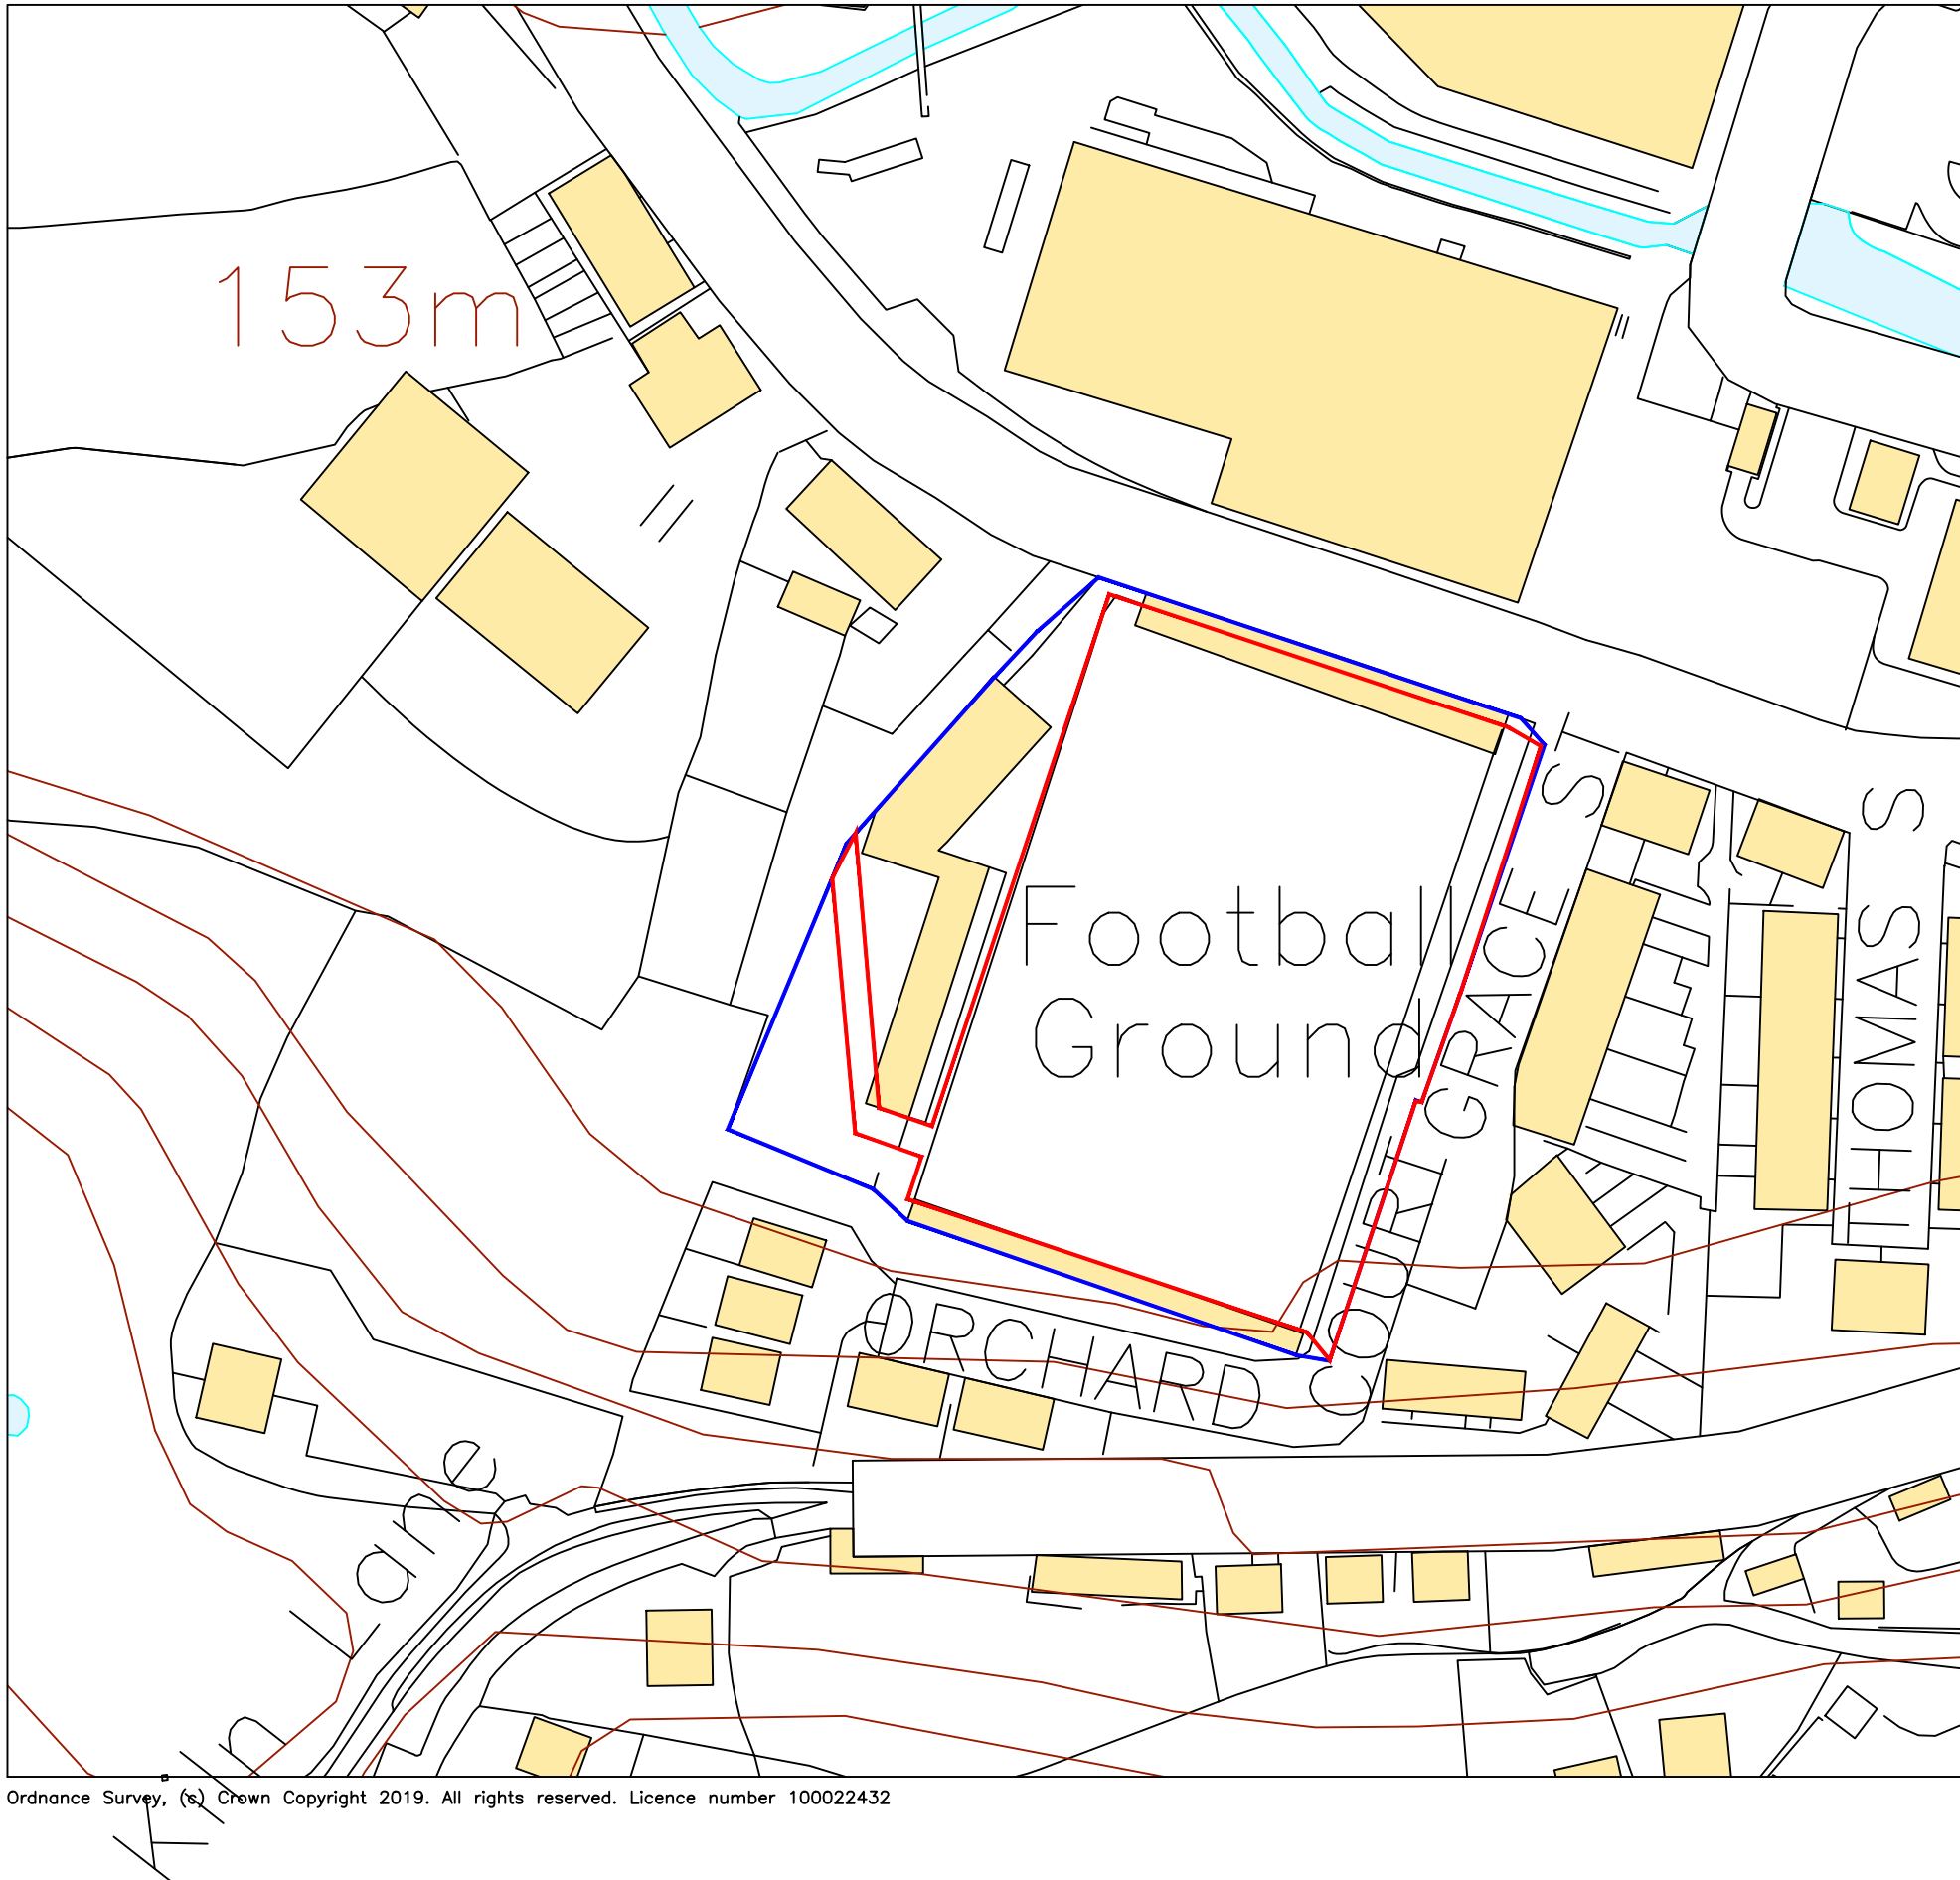

1 - ALL DIMENSIONS TO BE CHECKED ON SITE PRIOR TO COMMENCEMENT OF WORKS.
2 - THIS DRAWING IS COPYRIGHT TO SURFACING STANDARDS LTD
3 - ALL PERSONNEL SHOULD BE AWARE OF THE HEALTH AND SAFETY PLAN WHICH IS RETAINED IN THE SITE MANAGERS OFFICE

NOTES

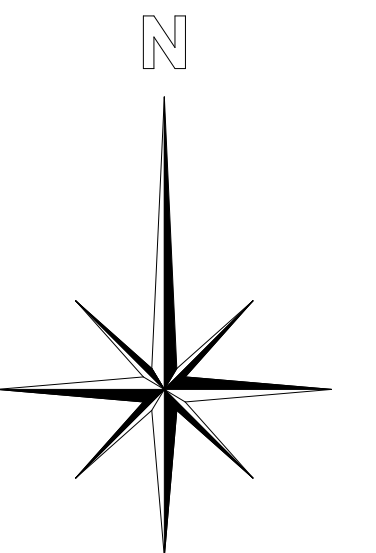

01	Change of Scale	NM	WB	21.01.20
00	Planning Issue	NM	WB	06.12.19
EV	DESCRIPTION	BY	CHK	DATE



Author
Nick McLaren

TITLE

Leek Town FC

Creation of an Artificial Grass Pitch

Site Location

PROJECT	SCALE	SIZE
SSL2675	1:1250	A1
DRAWING No	REVISION	
01	01	