ROB*ert* L FORD

private architectural practitioner and rural development consultant

PARKSIDE PARK ROAD LEEK STAFFORDSHIRE ST13 8JT

robiford@btopenworld.com / 01538 398290 / 07969 68 68 86

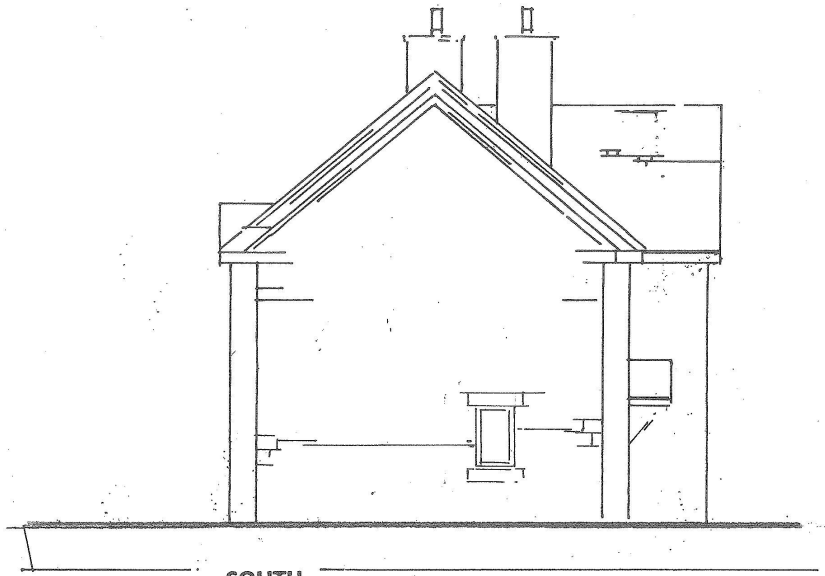

SOUTH

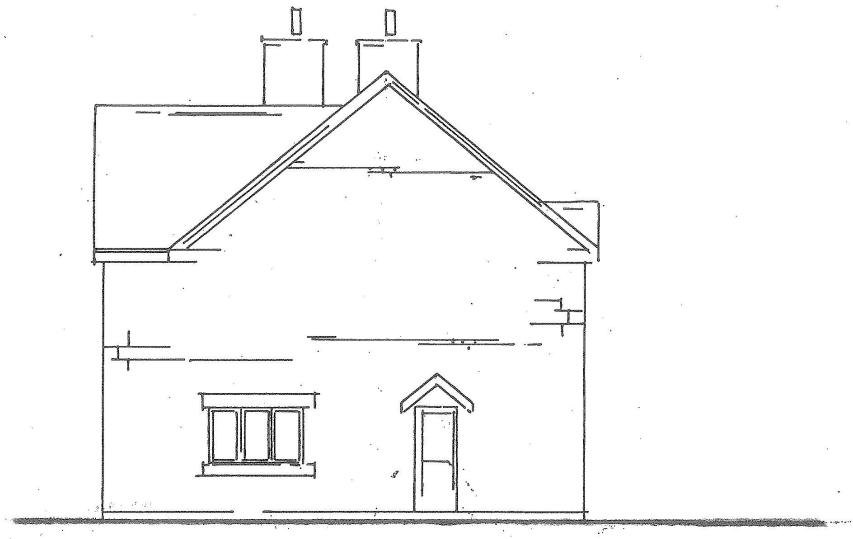

NORTH

1 METRE X 5 METRES AT 1:100 SCALE

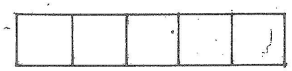

DRAWING NO. LDD 04 SIDE ELEVATIONS AS EXISTING SCALE 1:100 AT A3

PROPOSED SIDE AND REAR EXTENSIONS TO A DETACHED TWO STOREY DWELLING HOUSE (IN PART PD) AT LITTLE ABOVE PARK FARM DAIRY HOUSE LANE DILHORNE STAFFORDSHIRE ST10 2PW

03 2021