


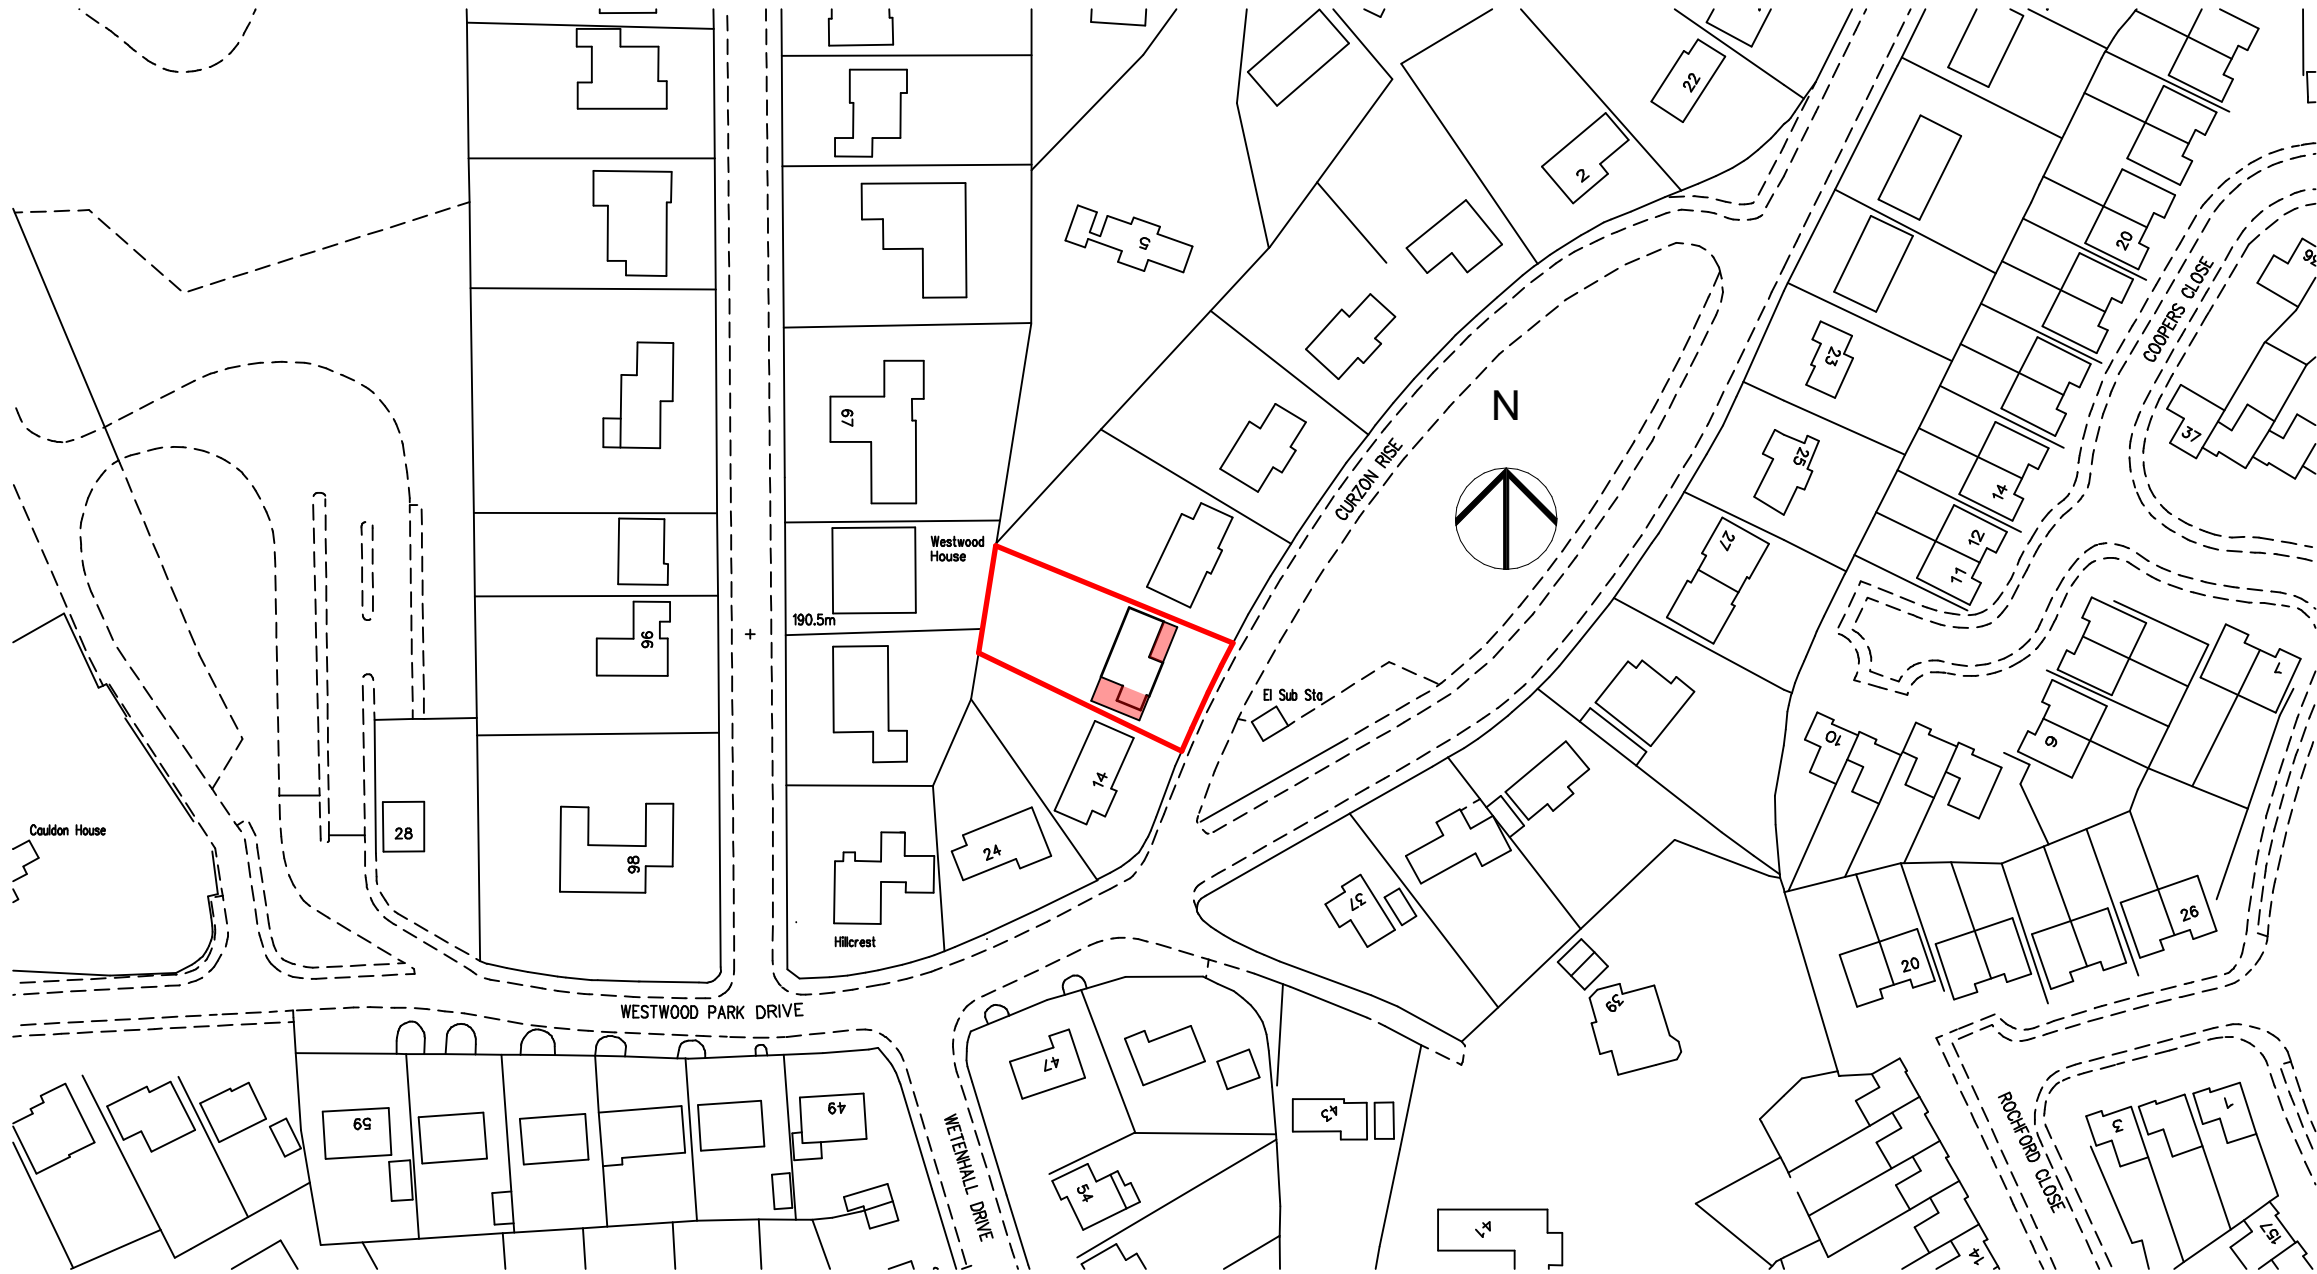

LOCATION PLAN

1:1250

Rev ID

Date

Comment

wood | goldstraw | yorath

ARCHITECTS QUANTITY SURVEYORS CDM CO-ORDINATORS

Churchill House, Regent Road, Stoke on Trent, ST1 3RH.
Tel: 01782 208000 Fax: 01782 208712 E-mail: info@woodgoldstraw.co.uk
www.woodgoldstraw.co.uk

Client.
**MR AND MRS BANNER 12
CURZON RISE LEEK**

Project.
**PROPOSED EXTENSION AND
ALTERATIONS**

Scale 1:1250		Issue Date 06/05/2021
Sheet Size A2	Drawn	

Title.
LOCATION PLAN

Drawing Number	/ (Revision)	Revision ID
4743-01-04		

CAD file path:
X:\0 PROJECTS\4743 Banner, Mr Brendon\4743-01 Proposed Refurbishment & Extension at 12
Curzon Rise, Leek\Design\Arch\CAD\SCHEME J.pln
Copyright. Wood Goldstraw Yorath LLP.

Contractors are to check all dimensions on site and refer any discrepancies to the Architect immediately. This drawing has been prepared for planning purposes only and to the best of our knowledge the original digital document is accurate at the stated scale. However, we cannot accept liability for the accuracy of third party data (OS mappings, topographical survey information, etc) used in the production of this document which we have relied upon in good faith. Key dimensions are noted for reference and any further specific dimensional information can be provided upon request.

