


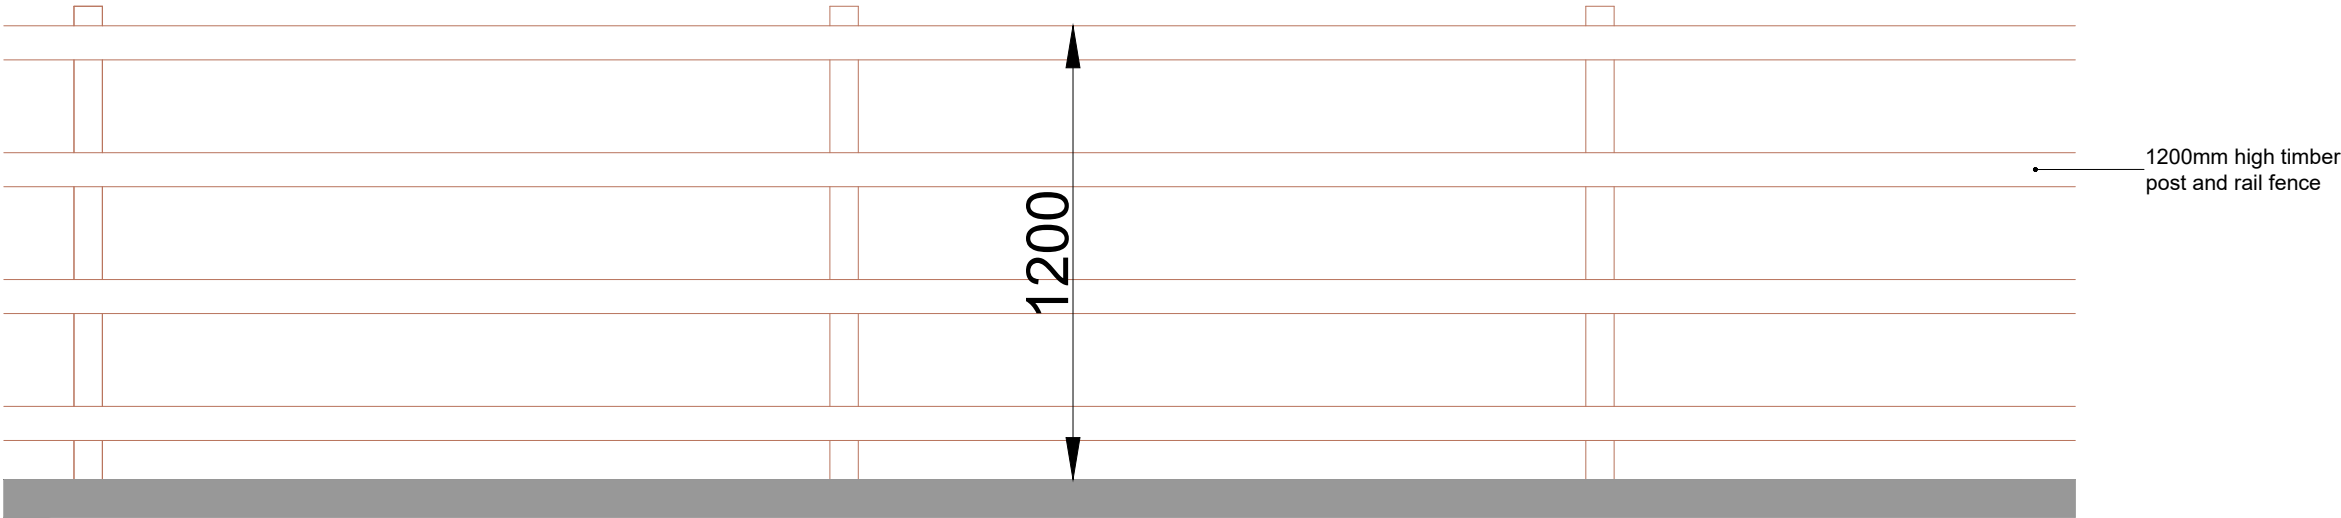


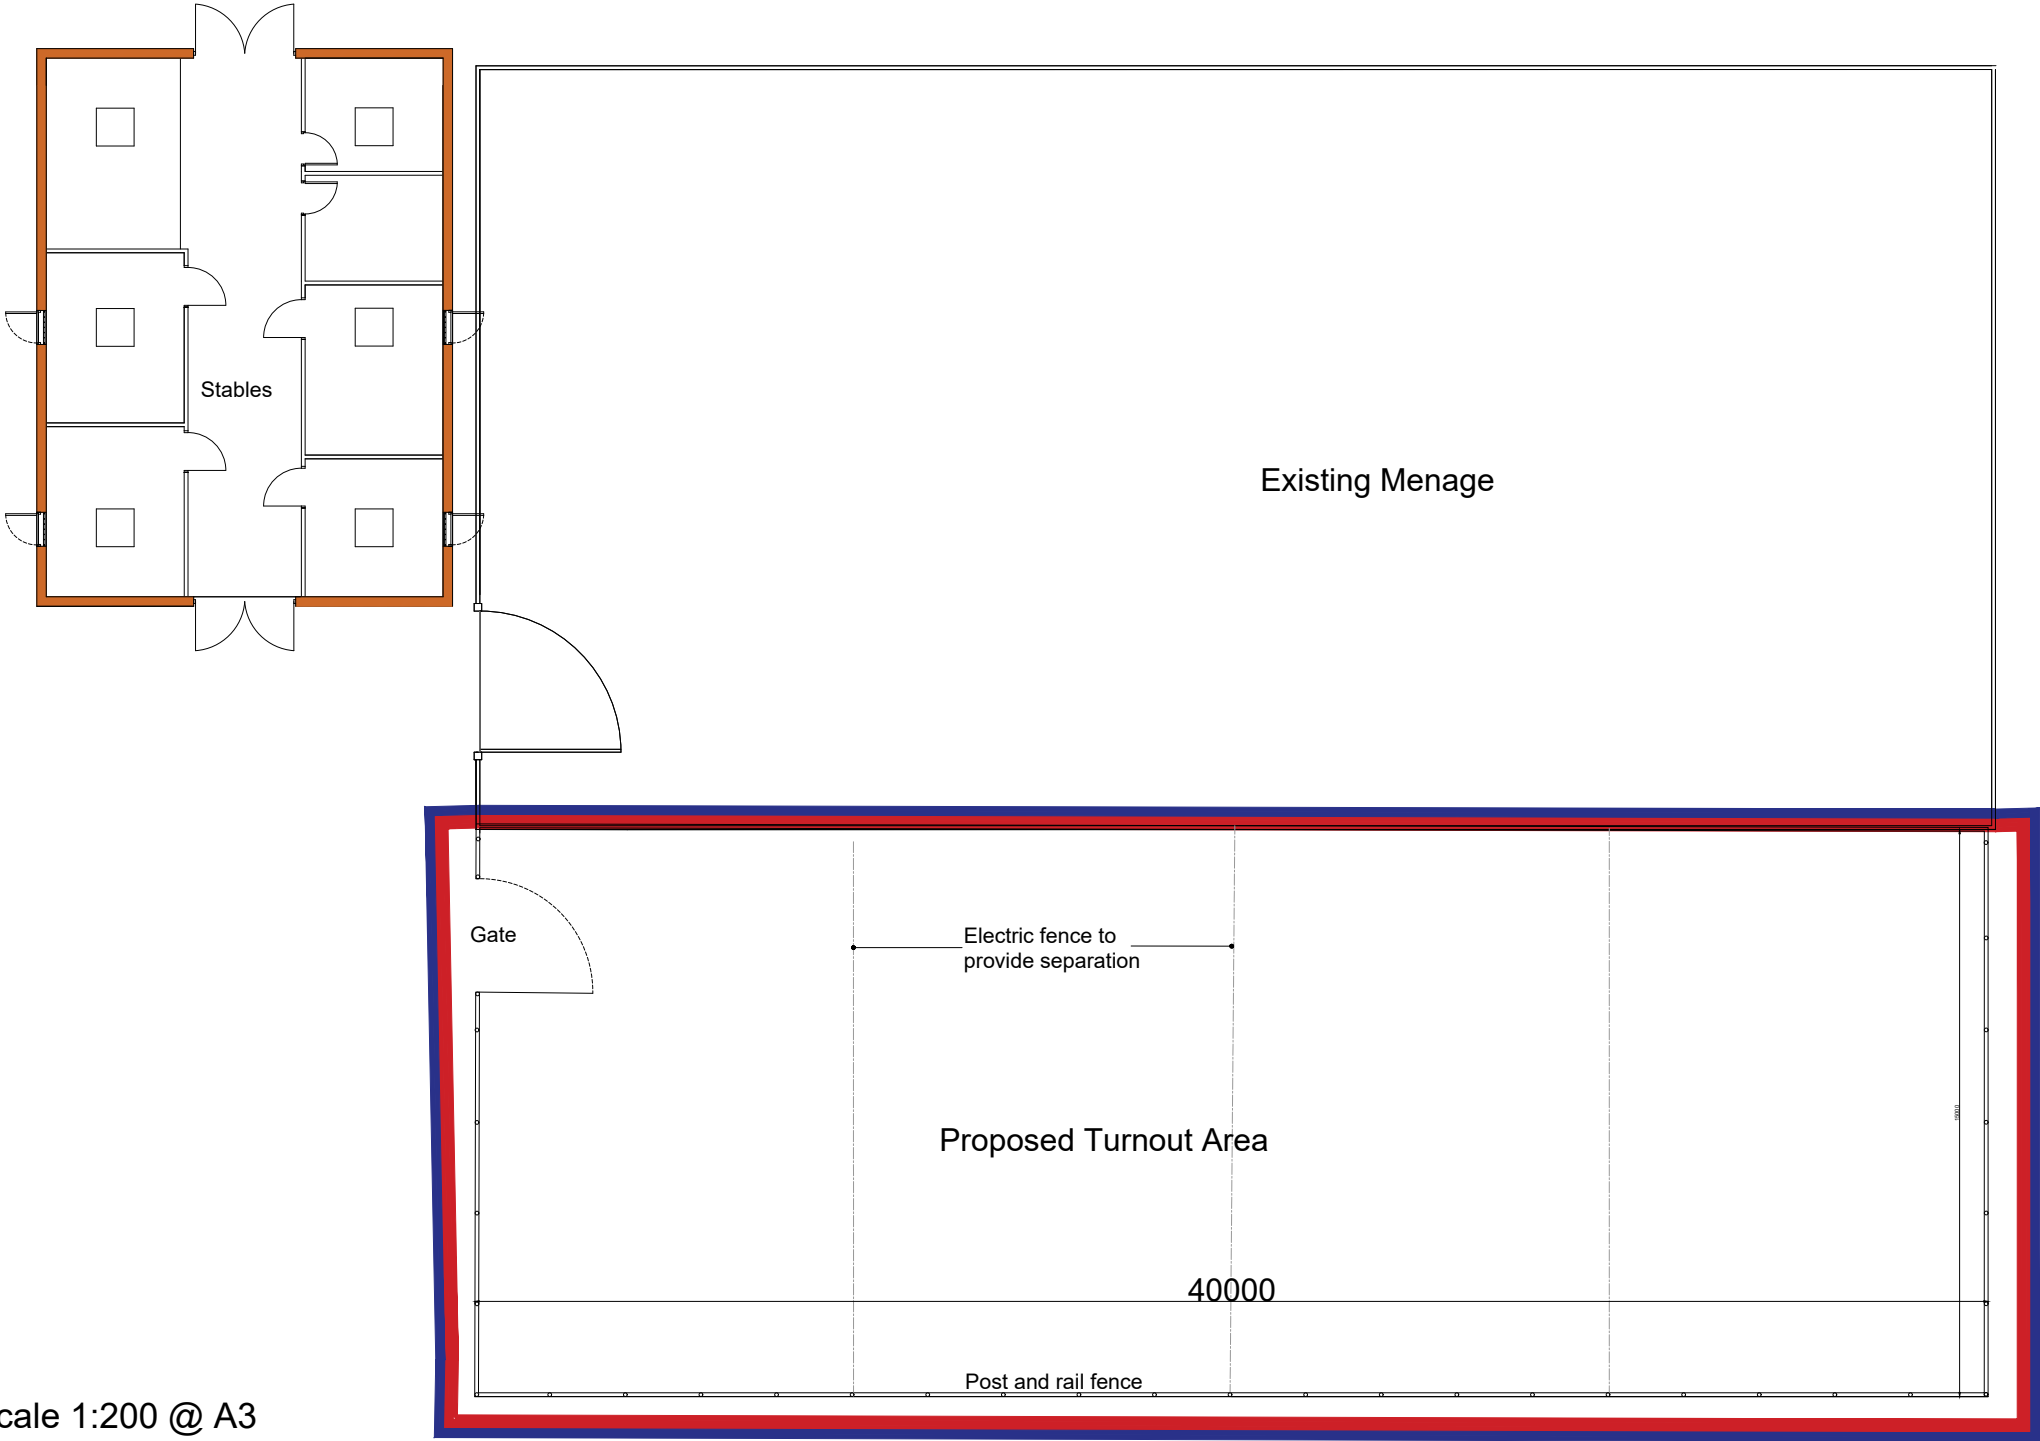

Elevation of Perimeter Fence scale 1:20 @ A3

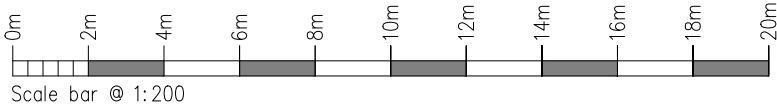

Plan scale 1:200 @ A3

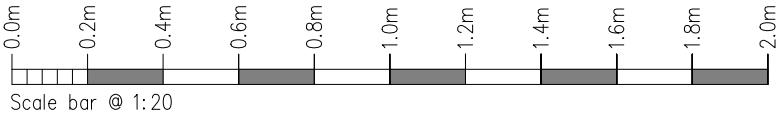

Rev.	Drawn	Comments.	Date

MAC
ARCHITECTURAL DESIGN LTD
Moorland House, 123 Moorland Road, Burslem, ST6 1JD.
T:01782 503302 E:admin@mac-arch.co.uk

Client:
Mr & Mrs Smith

Project:
Proposed turn out area for stables land adjacent The Bungalow, Bailey's Bank, Gillow Heath, Nr Biddulph, Staffordshire ST8 6QR

Title:
Plan & Elevations

Status:
Planning.