




FRONT ELEVATION TO TOMPKIN ROAD

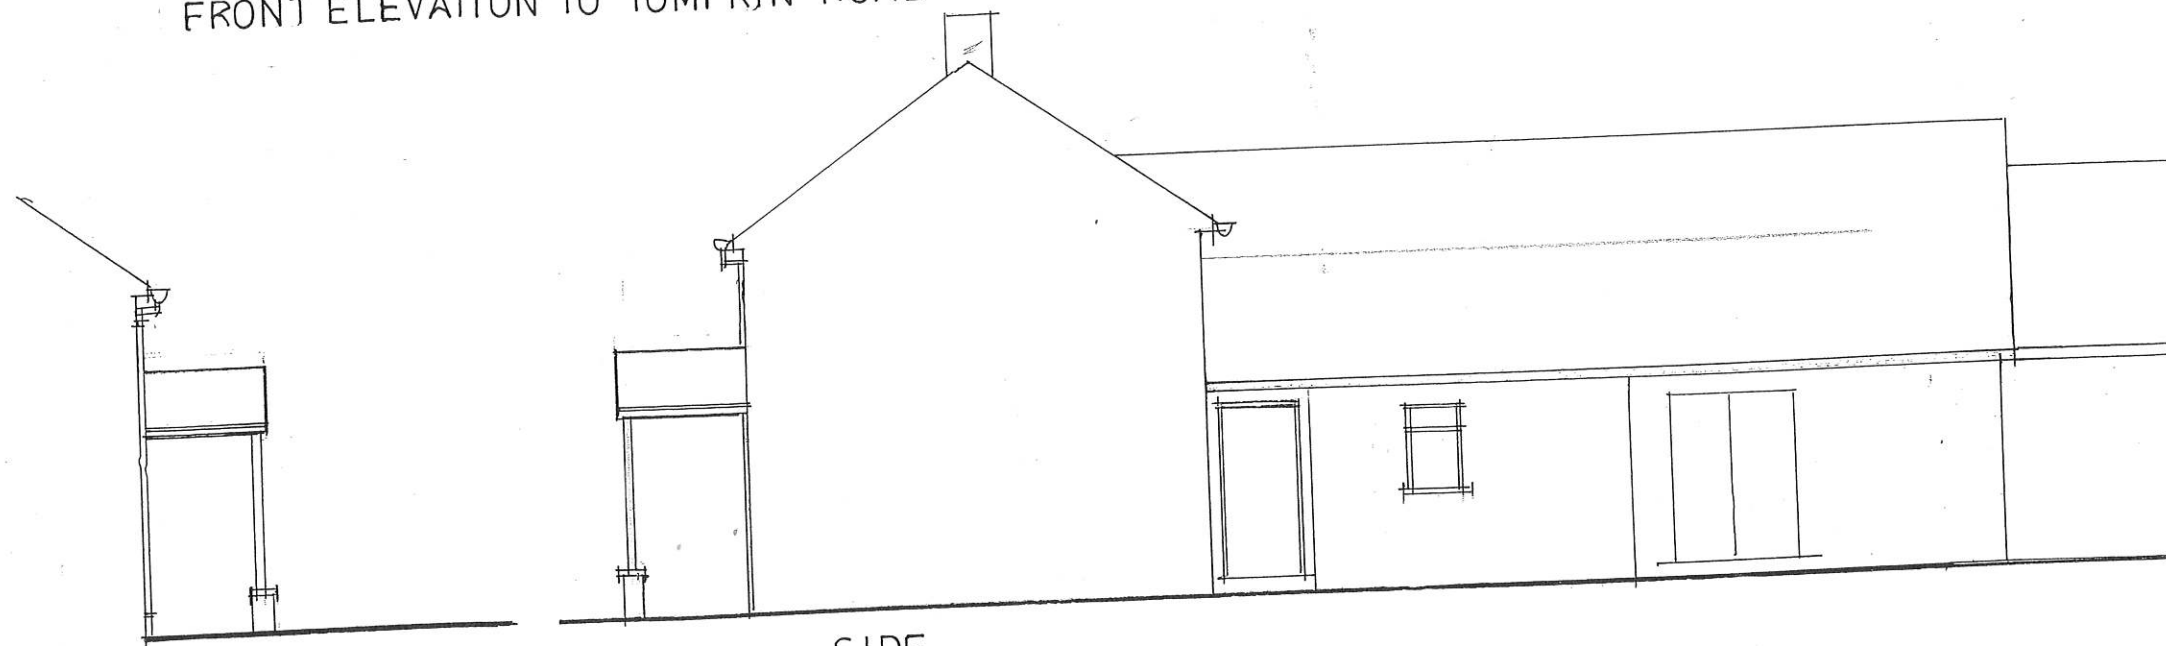

SIDE

SIDE

TRAVELLERS REST PH, STANLEY. 1:100 EXISTING ELEVATIONS