



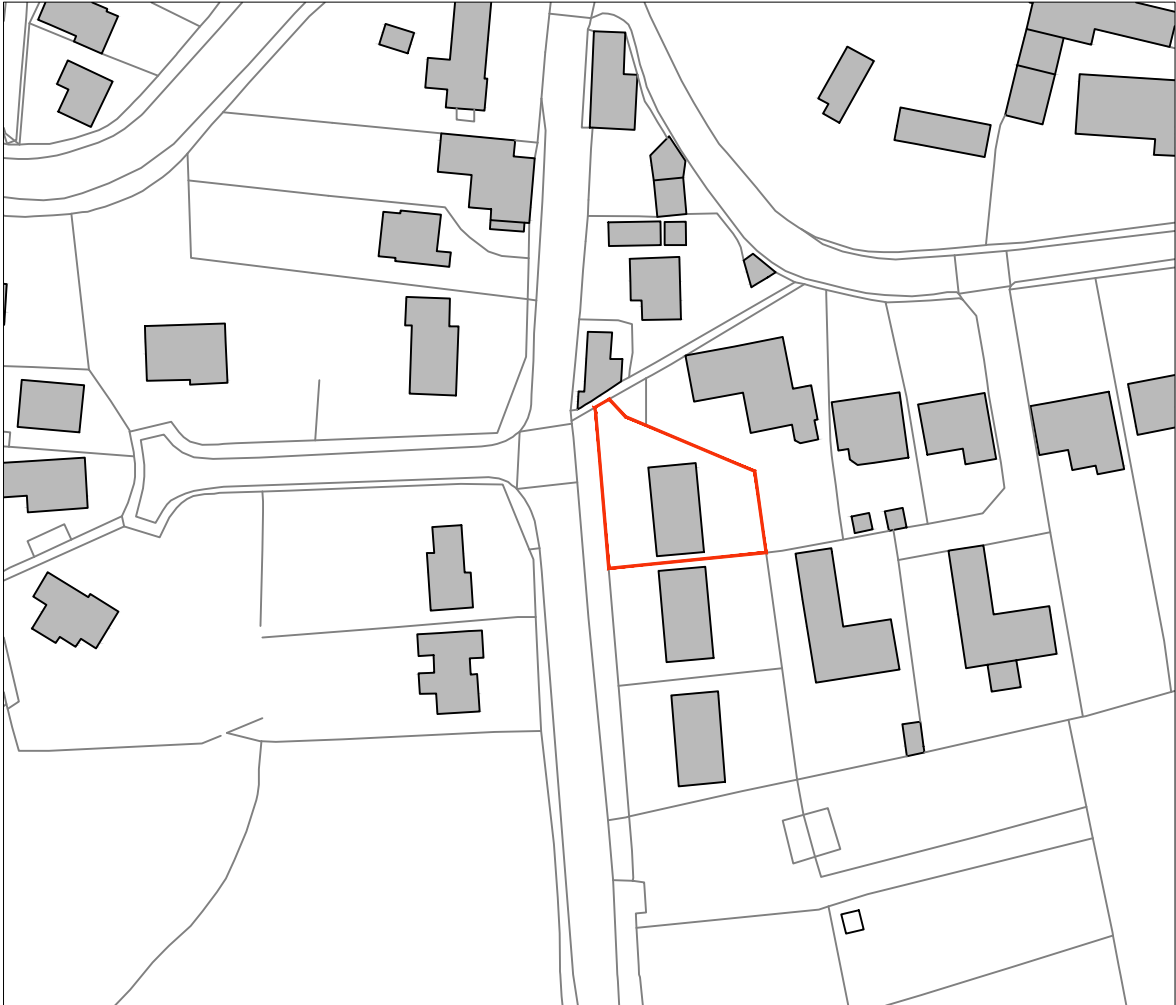


Existing Location Plan

© Crown copyright 2020 Ordnance Survey 100053143

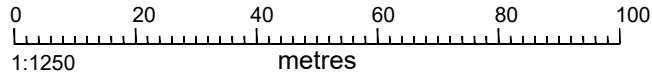

Existing Massing

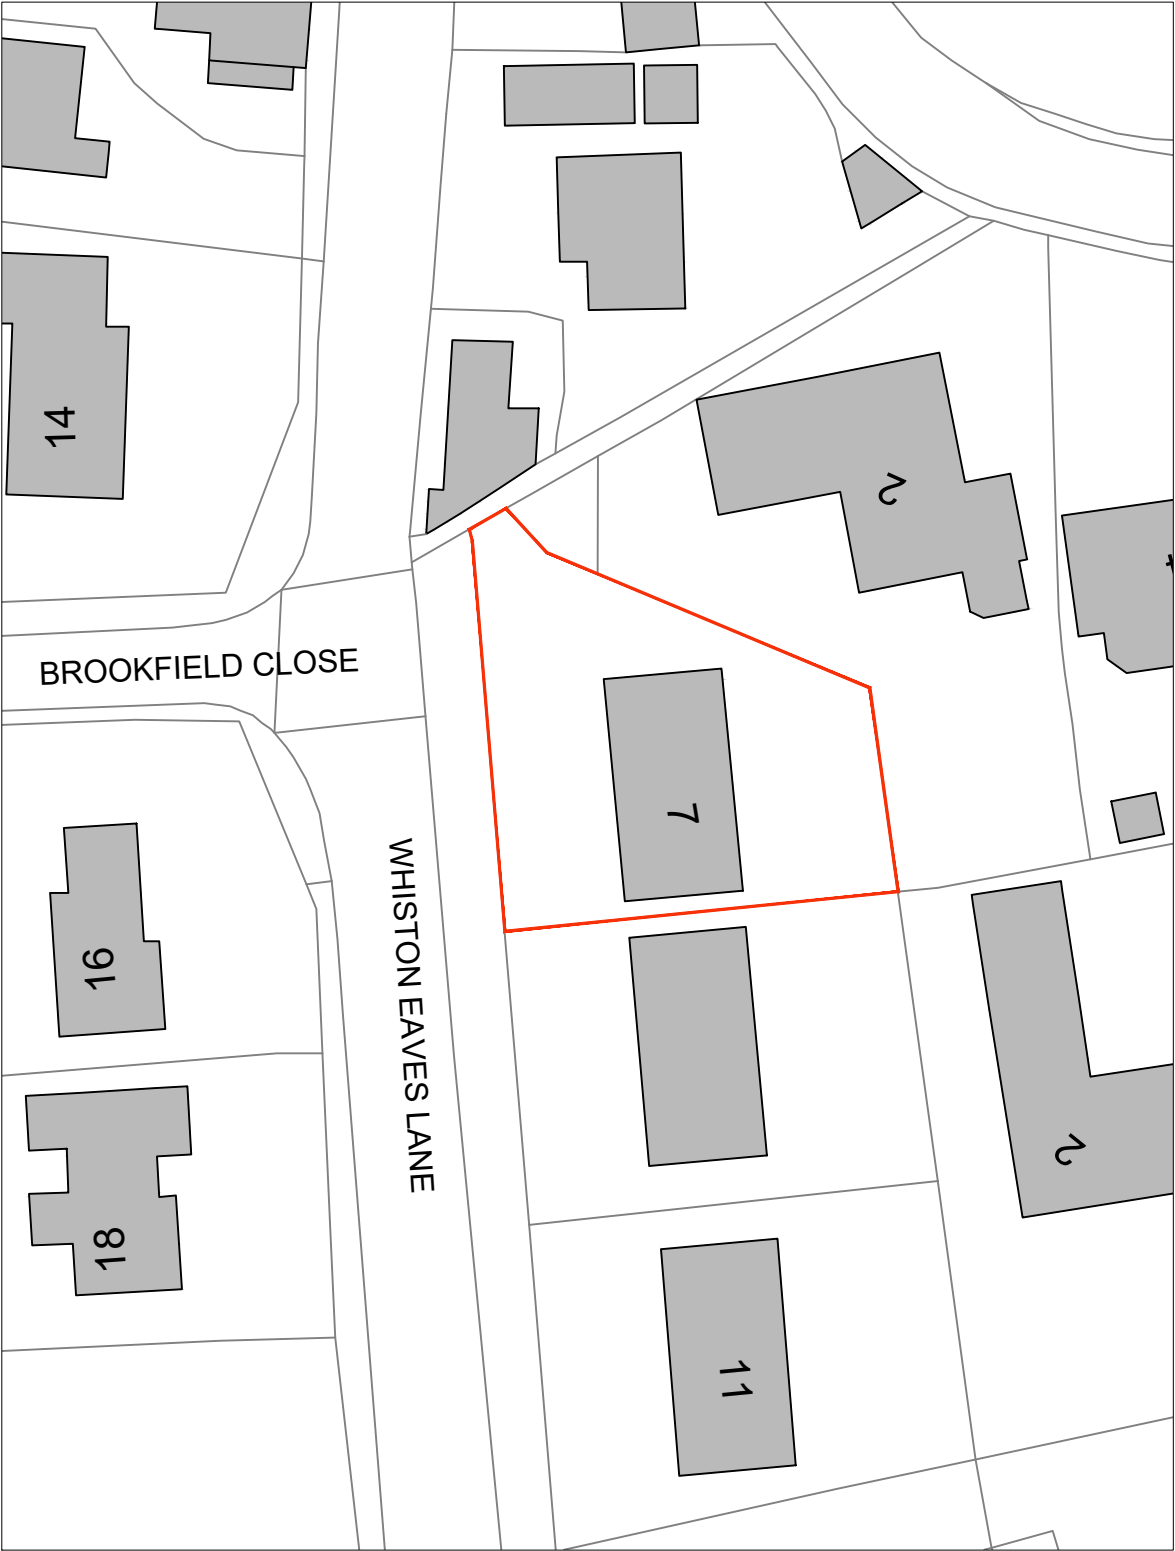

Existing Block Plan

© Crown copyright 2020 Ordnance Survey 100053143



Site boundary



Rev3: OS Map copyright note and scale bar added



## 7 Whiston Eaves Lane Planning Drawings

**Title:** Existing location plan, block plan and massing

**Drawing:** L(0)001

**Client:** Mr & Mrs Bennett

**Address:** 7 Whiston Eaves Lane, Whiston, ST10 2JB

**Scale:** 1:1250,1:500

**Size:** A3

**Revision:** 3

**Date:** 29/04/2021