
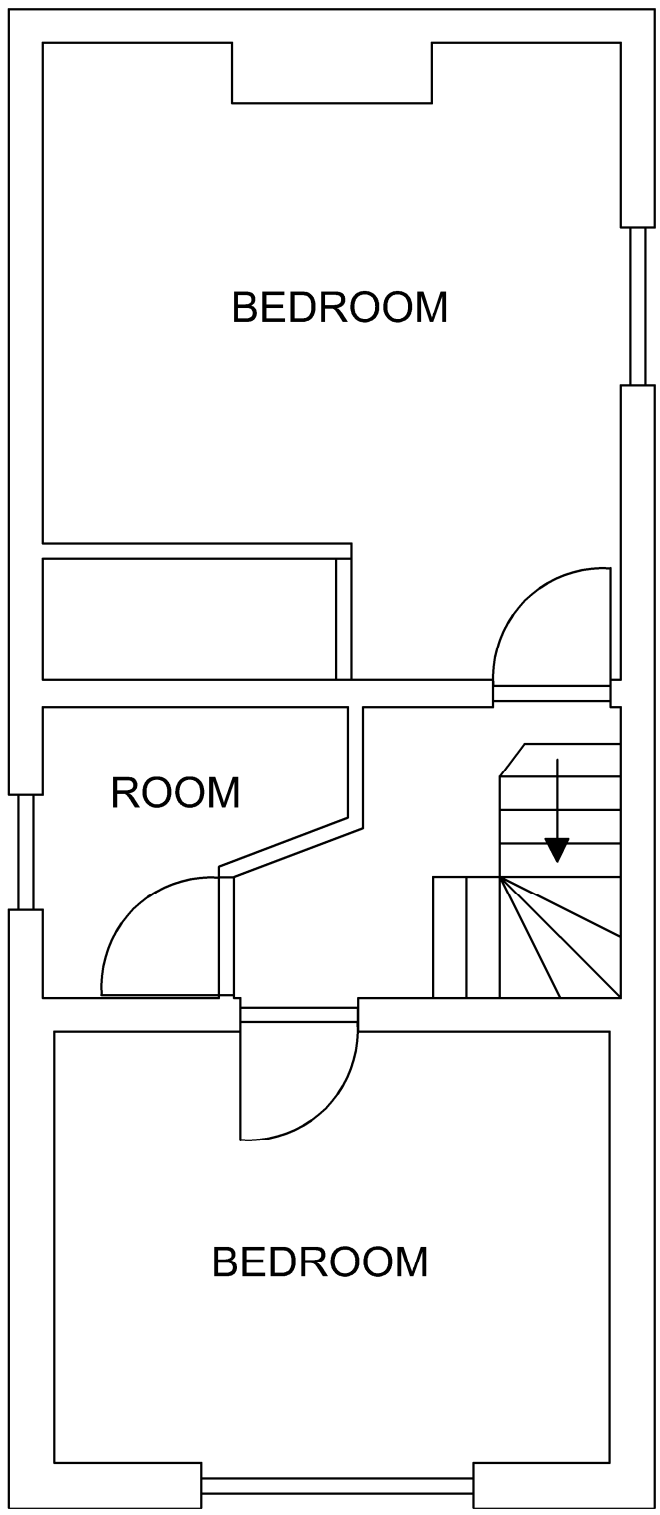


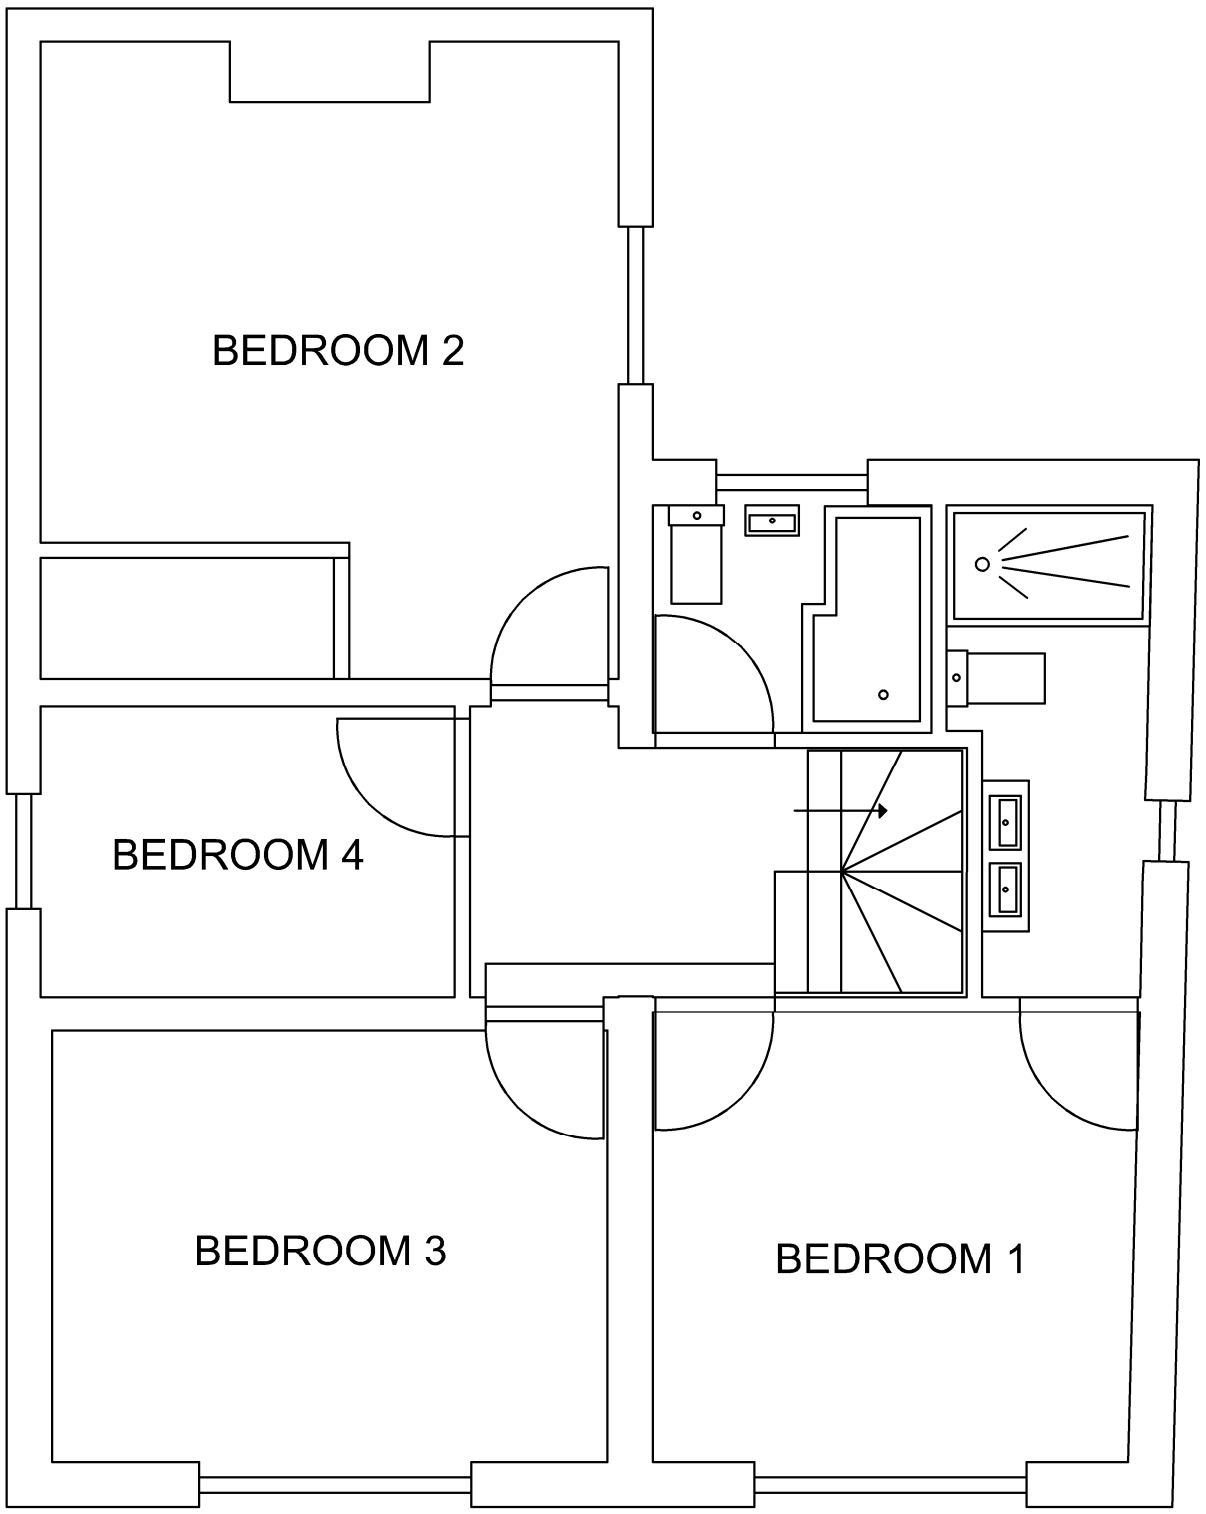

EXISTING

PROPOSED

Proposed Floor Plans (First Floor):
Scale 1:50 @ A3

The Hutch
Tythe Barn, Alton, Staffordshire
ST10 4AZ