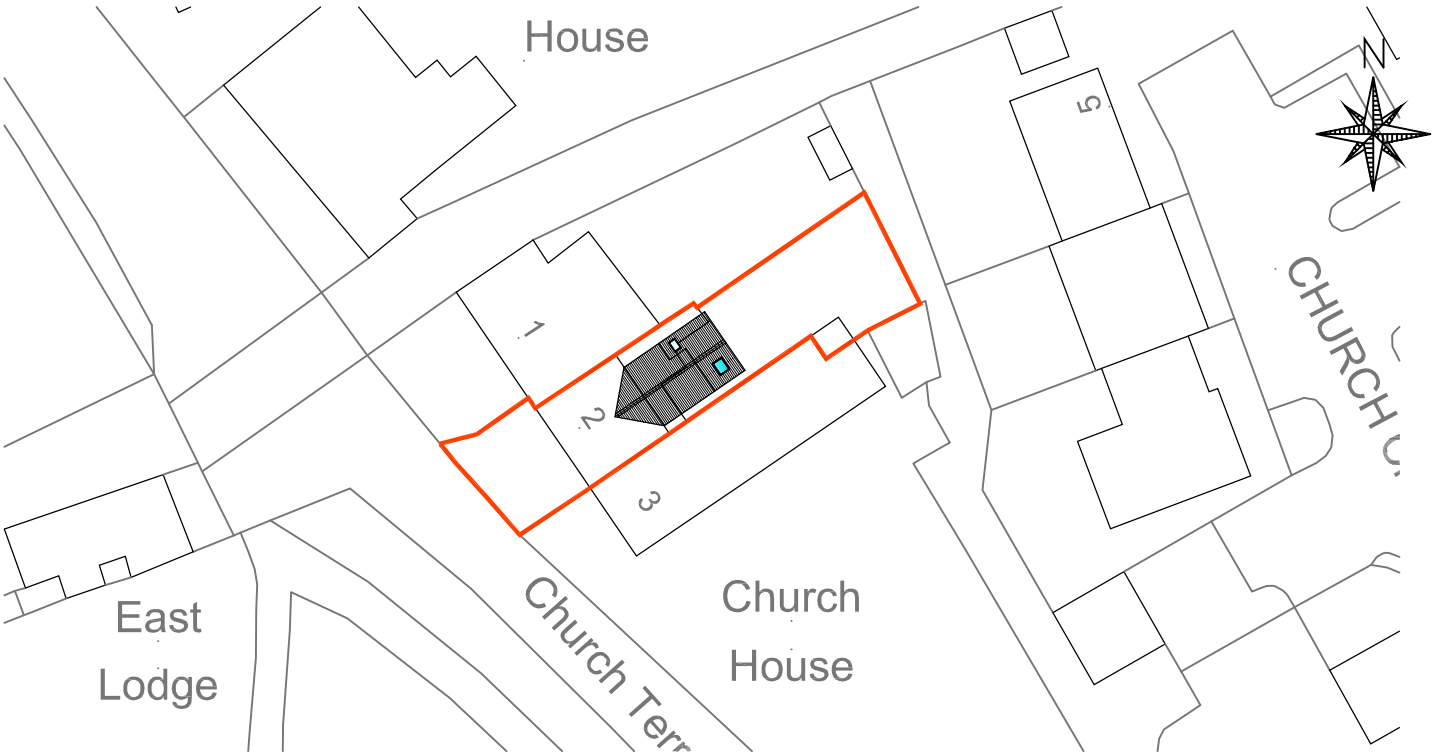

Block Plan 1:500

0 10 20 50 75

SCALE BAR 1:500

N



Crown Copyright and database rights 2021 OS Licence no. 100059809

Location Plan 1:1250

0 25 50 100 200

SCALE BAR 1:1250

Proposed Kitchen and Bedroom extension to rear at

2 Church Terrace, Blythe Bridge Rd, Caverswall, Staffs, ST11 9EA

Miss. S Dawson & Miss. R Clarkson

1:500 & 1:1250 @ A4

JPK DESIGN LTD

Architectural Design Specialists

83 Dimsdale Parade East
Wolstanton
Newcastle under Lyme
ST5 8DP
T:01782 622321

e : enquiries@jpkdesign.co.uk
w: www.jpkdesign.co.uk