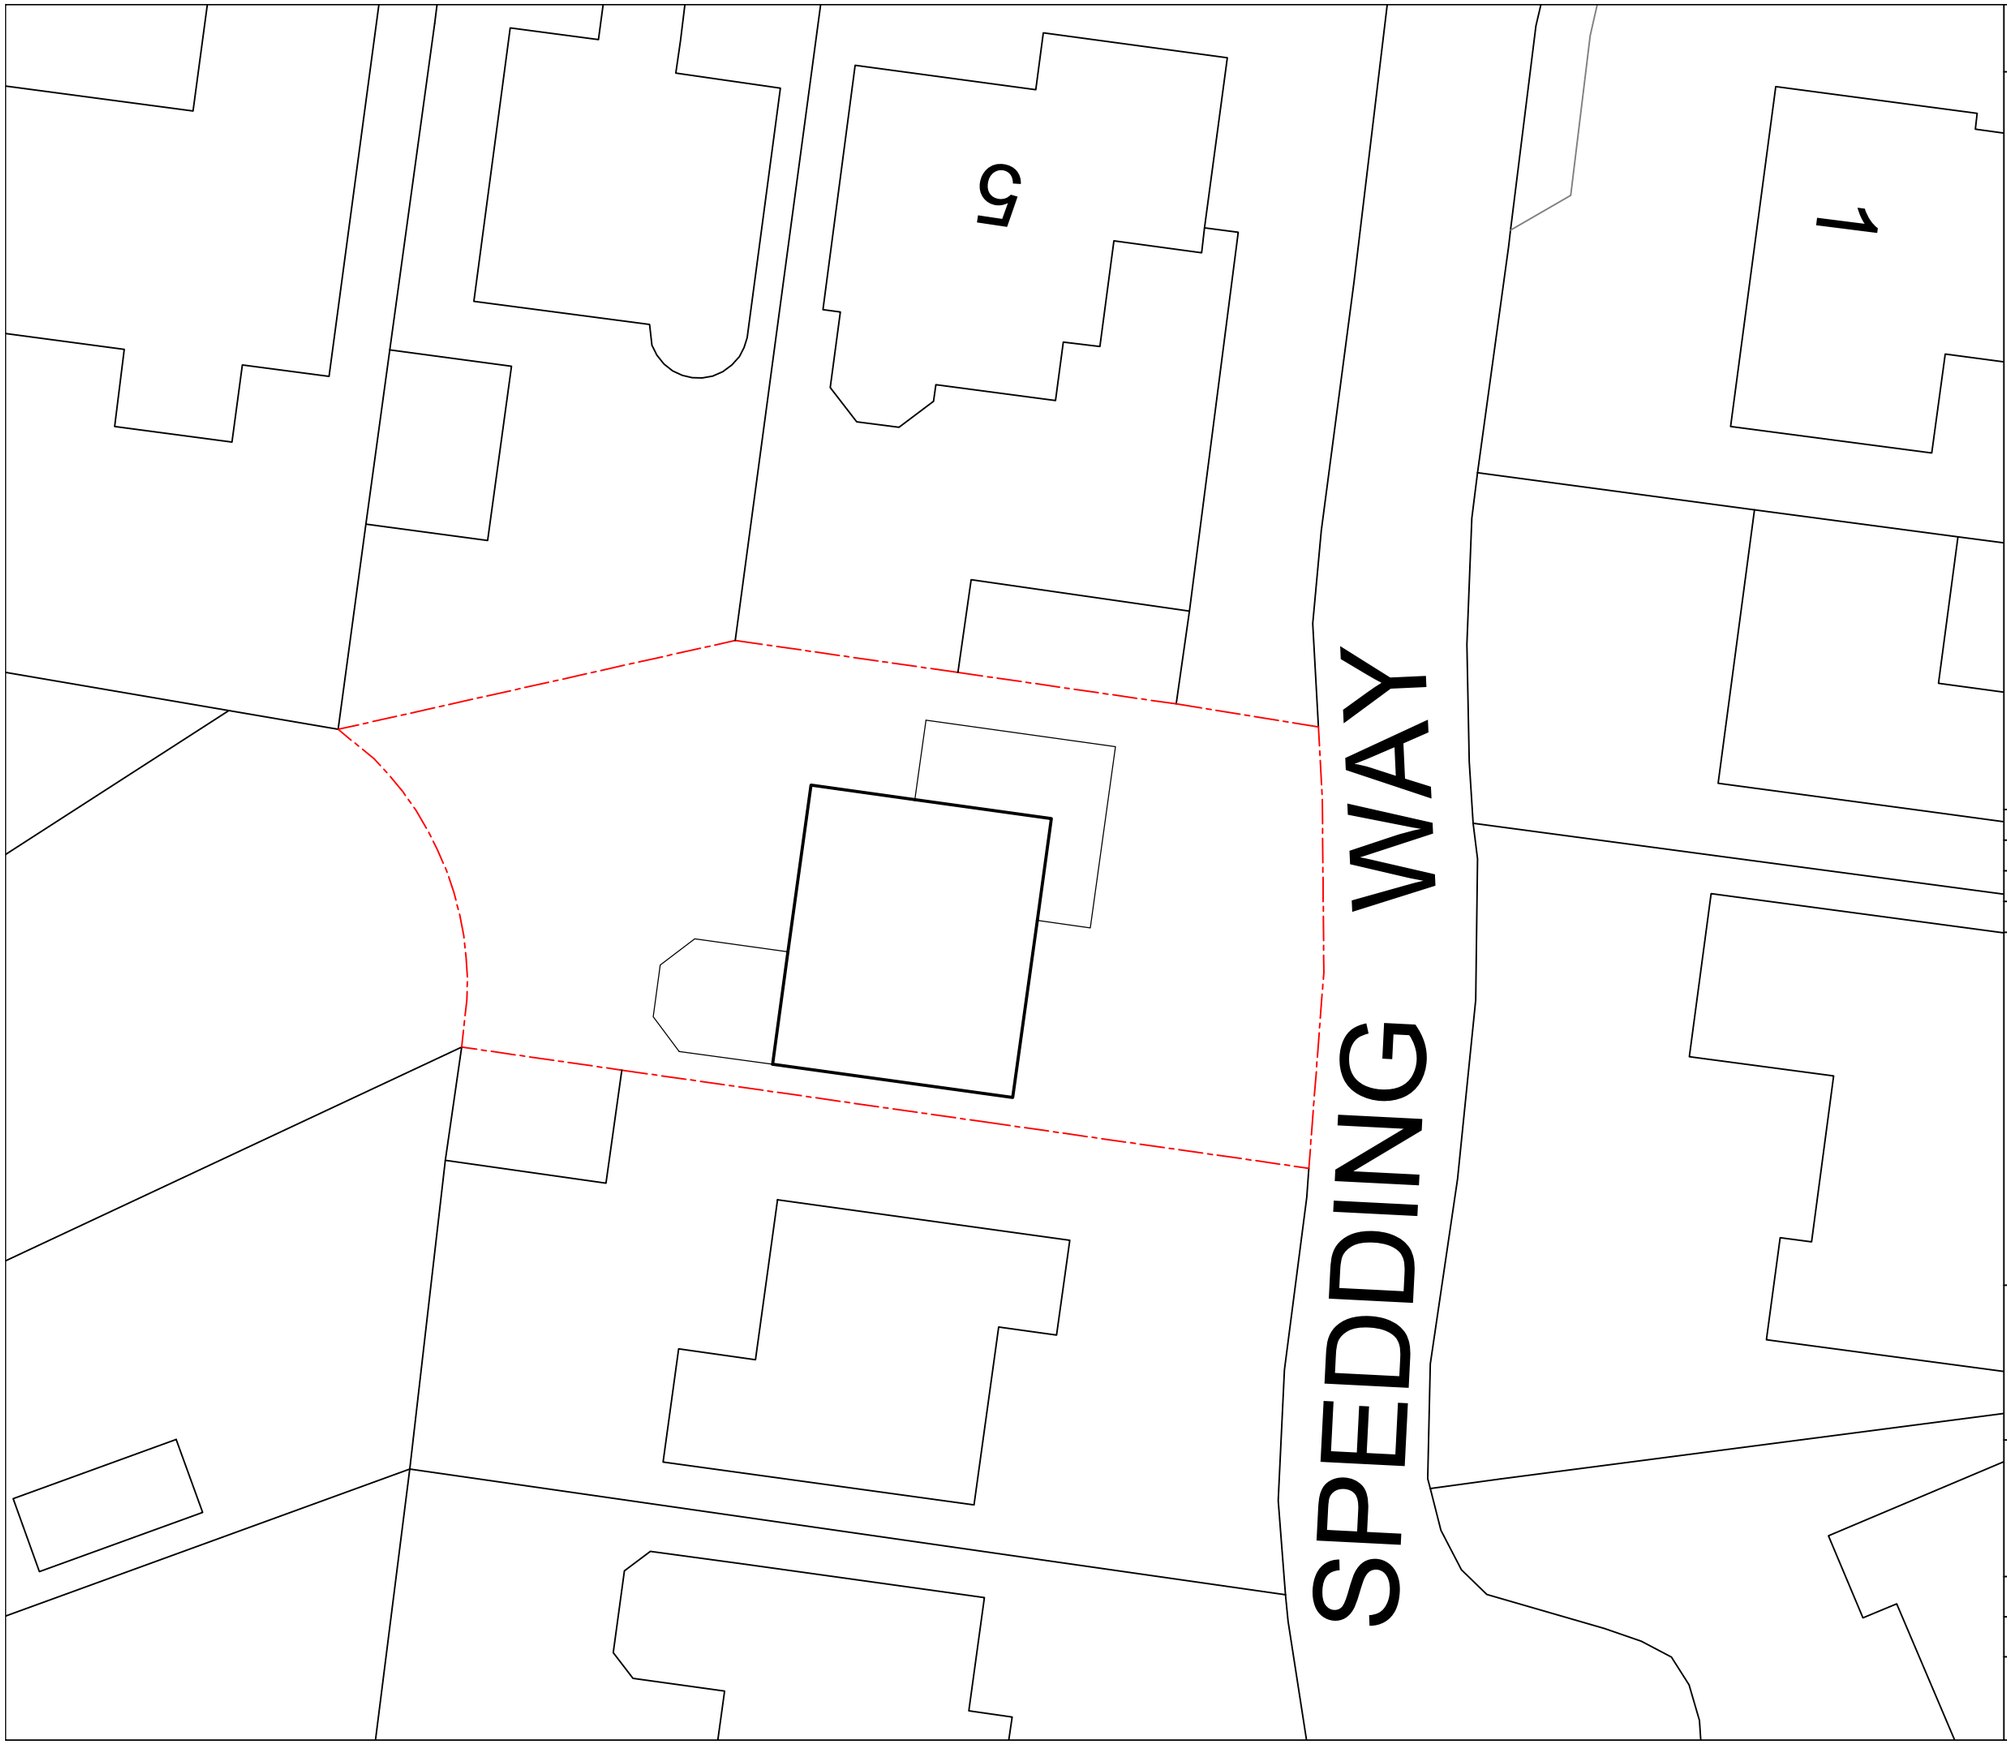


NOTES

Metres
01 02 03 04 05 10

SCALE 1:200

N

ADDED VALUE ARCHITECTURE

Registered Office:
Added Value Architecture Ltd.
25 Lawton Street
Congleton, CW12 1RU

Company No: 11124740
e. architect@ava-ltd.com
t. 01260 400 150
www.ava-ltd.com

2 Spedding Way
Biddulph, ST8 7TD
For Mr and Mrs Orme

Site/Block Plan as Existing

Scale:	1:200 @A3	
Date:	April 2021	
Ref:	210117(EX)001	revision -