


Roadside Elevation scale 1:50 @ A1




Plan scale 1:50 @ A1




Block Plan scale 1:500 @ A1

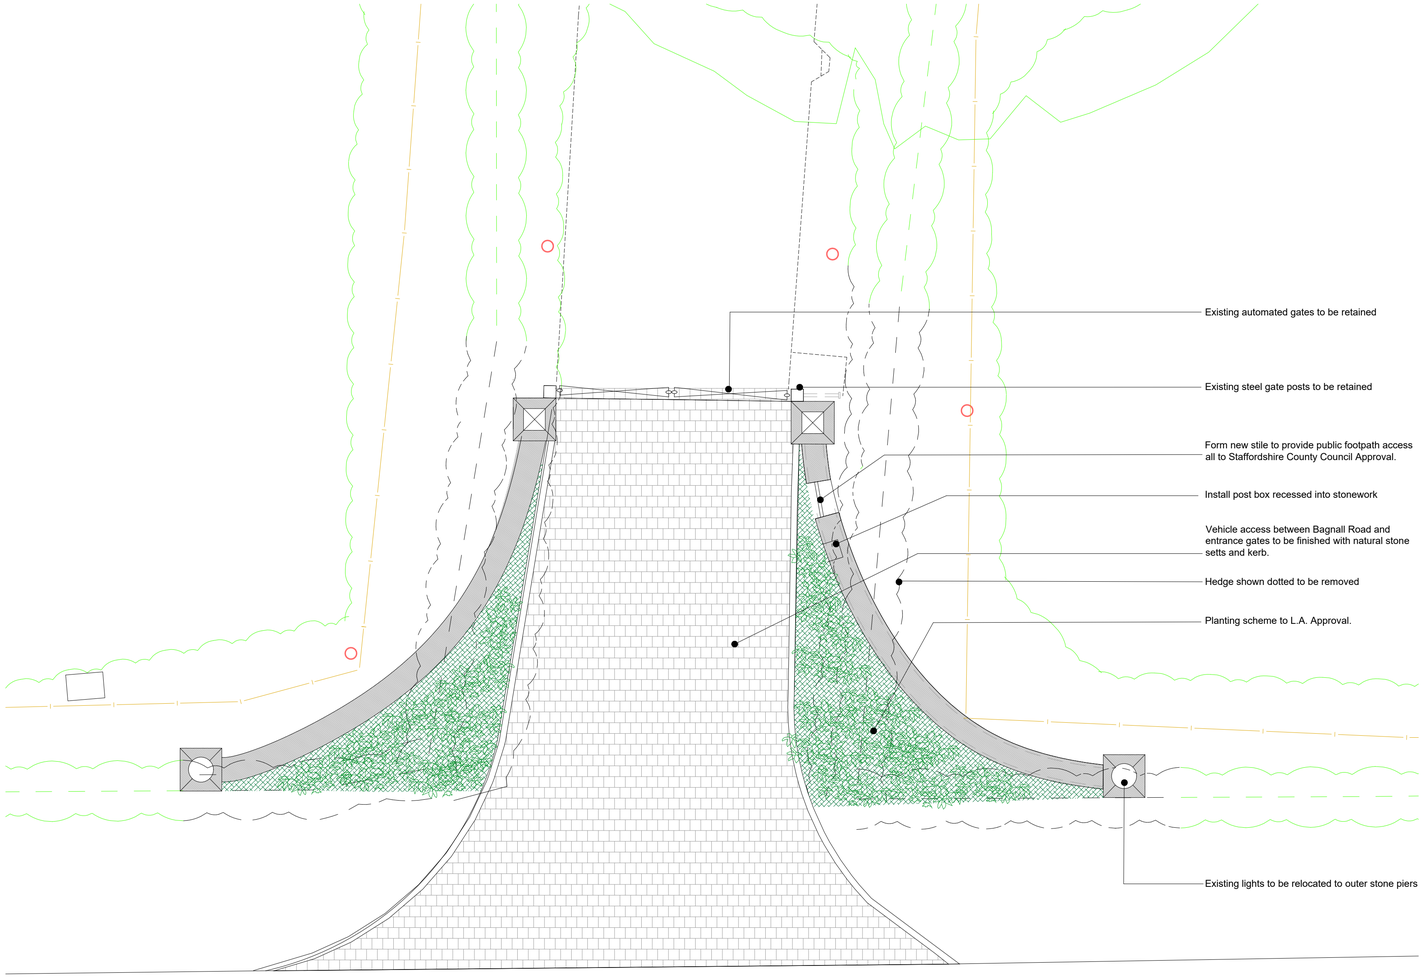

Photograph of Existing Entrance

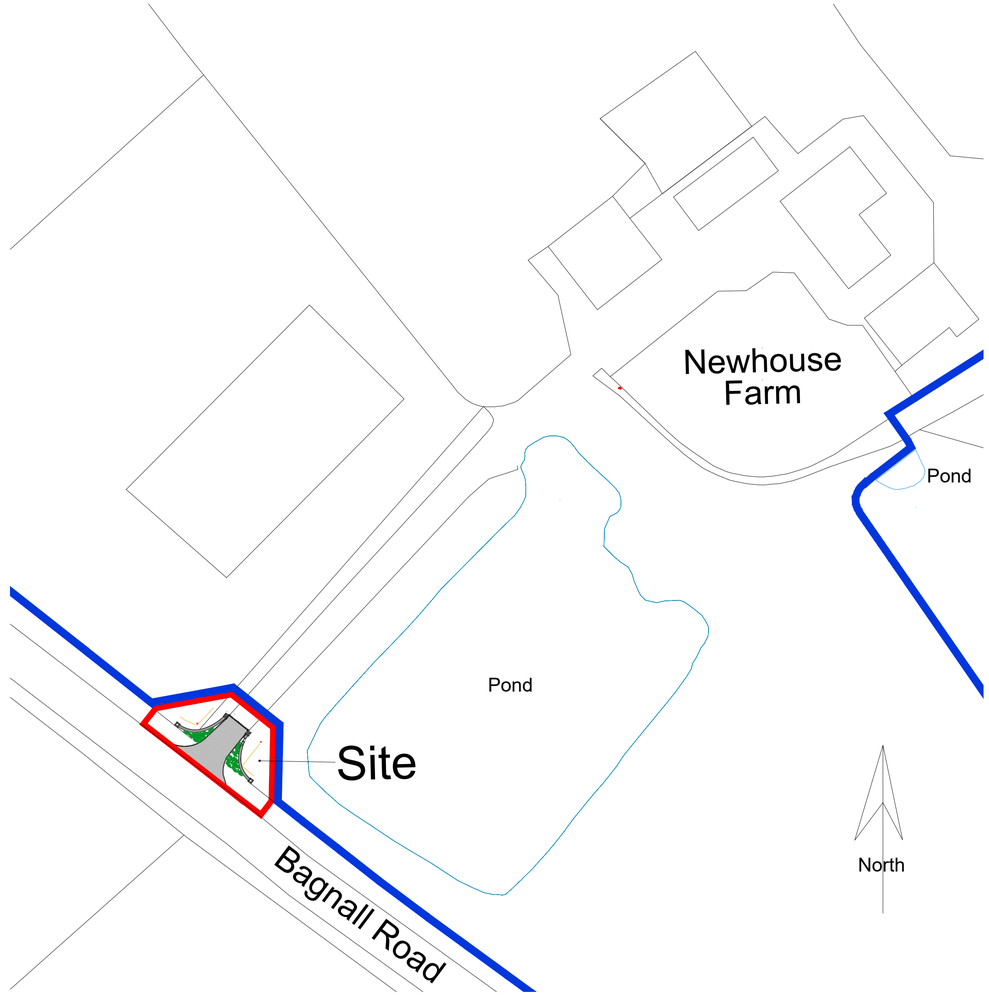


| Rev. | Drawn | Comments. | Date |
|---|---|---|---|
| | | | |
| | | | |
| | | | |
| | | | |
| | | | |

MAC
ARCHITECTURAL DESIGN LTD
Moorland House, 123 Moorland Road, Burslem, ST6 1JD.
T:01782 503302 E:admin@mac-arch.co.uk

Client:
Mr R Sheldon

Project:
Proposed Alterations to Entrance
New House Farm, Bagnall Road,
Bagnall, S-O-T, Staffs. St9 9jy

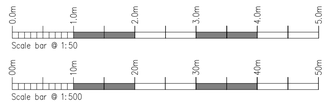Title:
Details of Entrance

Status:
Planning.

Paper Size A1: Date: March 2021 Drawing Ref: 1713-AL01B