



Litley Farm - Grain & Machine Store

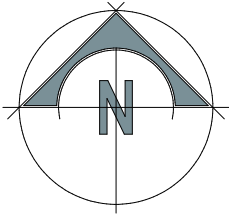

Class	
Mr J Jervis	
Project Proposed Grain & Machine Store at Litley Farm, New Haden Road, Cheadle, Staffordshire.	
Drawing Title Proposed Conditions Site Location Plan	
Date March 2021	Status Preliminary
Scale 1:2500 @ A1	Contract Number 5637
Orig. No. 5637-002	Revision Table
Revisions	
Rev. A	20/04/21 Scale & North Point

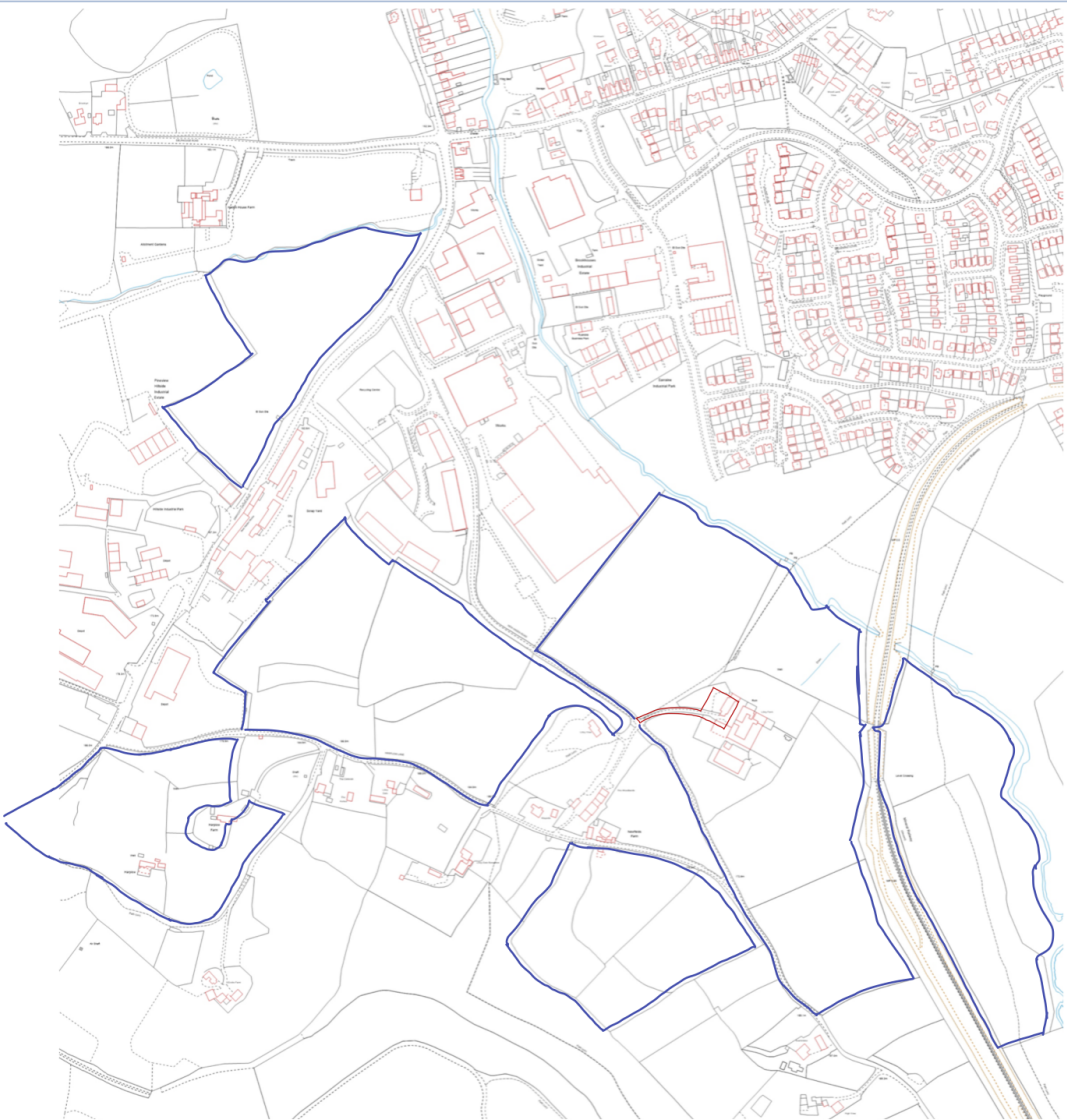