
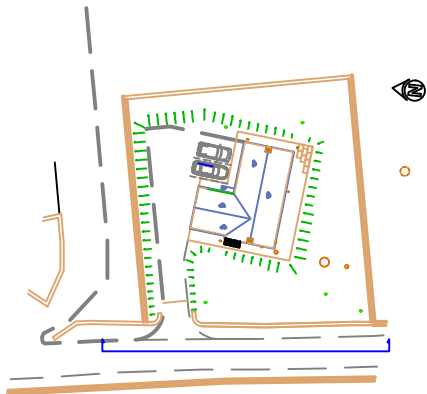


Proposed Agricultural Workers Dwelling,
Blakeley Farm



Street Scene: 1:100

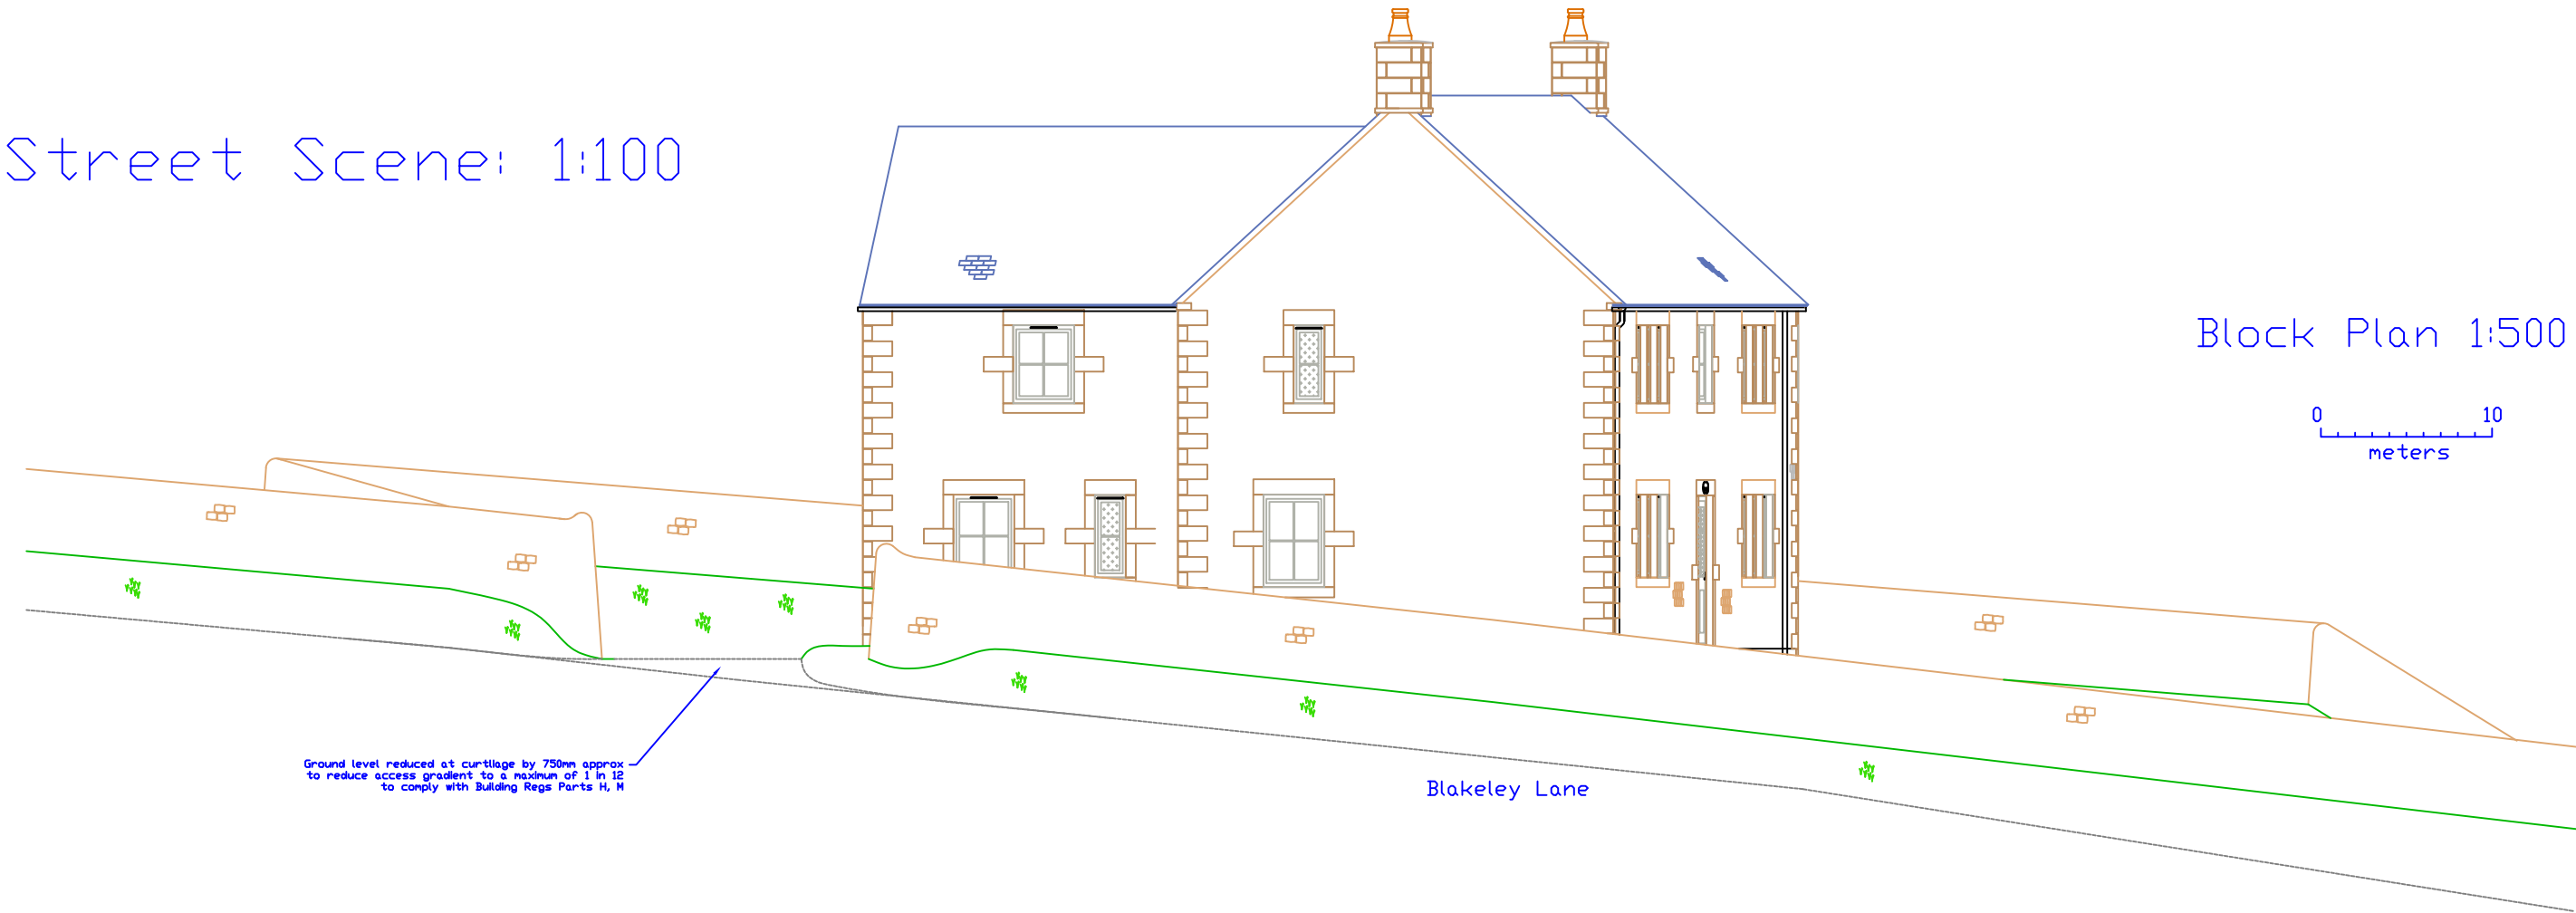

Block Plan 1:500

0 10
meters

Section through
Parking Area: 1:100

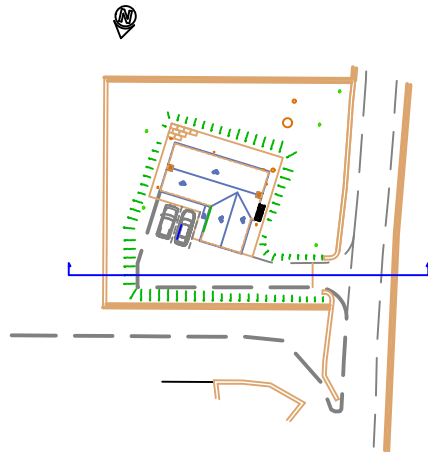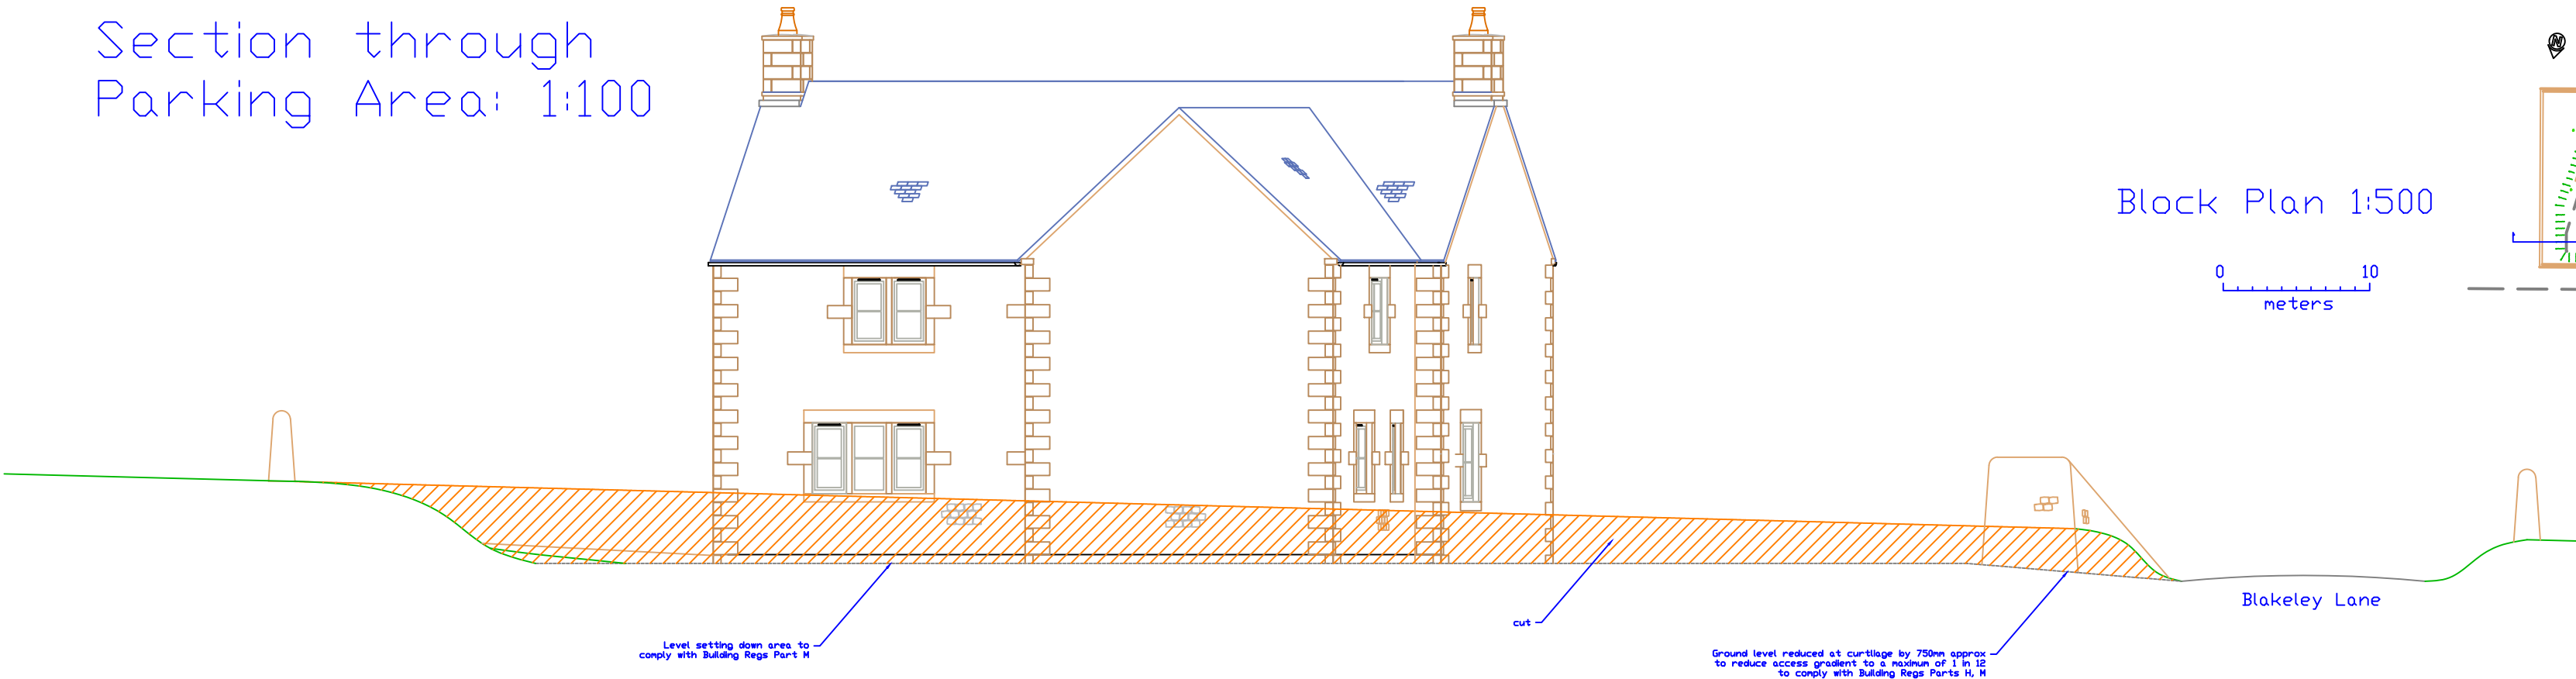

Block Plan 1:500

0 10
meters

Itemref	Quantity	Title/Name, designation, material, dimension etc			Article No./Reference	
Designed by A W Newby	Checked by Name	Approved by – date W Shaw 07/04/20921	Filename Street Scene.dwg	Date 07/04/2021	Scale 1:XX	
PME Planning Services			Street Scene			
			6	Edition Rev 0	Sheet 1/1	