IMPLEMENTATION AND MAINTENANCE GUIDELINES

1.0 GENERAL

All plants shall conform to BS 3936 and be in accordance with the National Plant Specification. Supplying nurseries shall be registered under the HTA Nursery Certification Scheme. All plants shall be packed and transported in accordance with the Code of Practice for Plant Handling as produced by CPSE. Planting shall not be carried out when the ground is waterlogged, frostbound or during periods of cold drying winds. All bare root stock shall be root dipped in an approved water-retaining polymer.

If the formation level is compacted it should be ripped through before topsoiling.
Topsoil depths to be 450mm for shrub beds and 150mm for grass areas.

2.0 ORNAMENTAL SHRUBS AND TREES

2.1 **Ground Preparation**
Where necessary treat existing weeds with a glyphosate based herbicide and allow a suitable period as recommended by the manufacturer for this to take effect. A general purpose slow release fertiliser at the rate of 75grm/m2 and Tree Planting and Mulching Compost at the rate of 200litres/m2 are to be incorporated into the top 150mm of topsoil during final cultivations. All extraneous matter such as plastic, wood, metal and stones greater than 50mm in any dimension shall be removed from site.

Tree pits are to be excavated and the base broken up a further 150mm with the sides well scarified to prevent smearing. All trees up to and including selected standards are to be supported with single 75mm diameter stakes. All rootball, container grown and trees over heavy standard size shall be double staked. Any feature trees semi mature in size to be secured with a below ground anchoring system (such as a deadman anchor). Stakes should be driven 500mm into undisturbed ground before planting the tree, taking care to avoid underground services and cables etc.

2.2 **Planting**
Shrubs and hedges are to be set out as shown on the drawing and pit planted into the prepared soil at the specified centres with minimal disturbance to the rootball and well firmed in.

Trees are to be placed into the pits and backfilled with topsoil (incorporating slow release fertiliser and Tree Planting and Mulching Compost as specified). Firm trees in well and secure with proprietary rubber tree ties and spacers.

Water in all trees and shrubs at the end of each day of planting.

Spread ornamental pine bark mulch to a depth of 75mm across all new planting areas ensuring groundcover plants are not buried

2.3 **Maintenance**
The landscape contractor shall maintain all areas of new planting for a period of 12 months following practical completion. All stock deemed to be dead, dying or diseased within the defects period shall be replaced by the contractor at his own cost.

The site is to be visited monthly throughout the year to undertake the following operations.
Weed clearance: All planting areas are to be kept weed free by hand weeding or herbicide treatment.
Litter clearance: All litter is to be removed from planting beds.
Watering: Planting areas are to be brought up to field capacity at each visit and each tree is to receive 20 gallons.
Checking trees: All tree ties and stakes are to be checked and adjusted if too loose, too tight or if chafing is occurring. Any broken stakes are to be replaced.
Formative pruning: Any damaged shoots/branches are to be pruned back to healthy wood. Plants are to be pruned in accordance with good horticultural practice to maintain healthy well-shaped specimens.

3.0 NATIVE SHRUB PLANTING

3.1. **Ground Preparation**
The extent of the planting area shall be set out using 38x38x1200mm timber stakes at each change in direction and at a maximum of 50m intervals.

Either : for notch planting
All herbaceous material within the proposed planting area shall be sprayed out using an approved herbicide at least two weeks before planting and the ground shall be cultivated to a depth of 150mm.
or : for pit planting
A 900mm diameter circle shall be sprayed out at each planting station using an approved herbicide at least two weeks before planting.

3.2 **Planting**
All bare rooted stock is to be root dipped in water retaining polymer. Proposed planting is to be planted on an informal grid. To avoid straight lines each planting station can be moved by up to 300mm in any direction.

Either a for shelters or b for rabbit fence
a. All stock to be protected from rabbit damage using approved proprietary tree and shrub shelters, 900mm and 600mm high respectively, secured with stakes and ties as advised by the manufacturer.
b. All stock to be protected from rabbit damage by 900mm high rabbit fencing erected in accordance with the manufacturers recommendations.

3.3 **Maintenance**
Using approved herbicides a 900mm diameter circle centered on each planting station shall be kept weed free throughout the maintenance period.

Each Autumn after planting and until handover to the adopting authority, the contractor will prepare a list of all plants which are dead, dying or diseased and will replace these during the following planting season.

4.0 NATIVE HEDGE PLANTING

4.1 **Setting Out**
The hedge line shall be set out using 38x38x1200 stakes at maximum 50m intervals and all herbaceous material within 600mm of the centre line shall be sprayed out using an approved herbicide at least two weeks before planting.

4.2 **Preparation**
The 800mm wide hedge line shall be cultivated to 150mm incorporating 5mm3 or equal at 75grm/m2.

4.3 **Planting**
Plants shall be notch planted in two rows 250mm apart and staggered at 300mm centres. All plants are to be protected with a 600mm proprietary shelter secured with a stake/cane and 5kn jute/hessian recommended by the manufacturer.

4.4 **Maintenance**
Using approved herbicides a 800mm wide swathe centred on the hedgeline shall be kept weed free throughout the maintenance period.

Each Autumn after planting and until handover to the adopting authority, the contractor will prepare a list of all plants which are dead, dying or diseased and will replace these plants during the following planting season.

5.0 GRASS

5.1 **Preparation**
The area to be seeded shall be sprayed out with a glyphosate herbicide and cultivated to a depth of 100mm removing all weeds, debris and stones over 25mm diameter. The surface shall be raked to smooth flowing contours with a fine tilth, incorporating pre-seeding fertiliser at 75 g/m2.

5.2 **Turf**
Turfing operations shall be in accordance with BS 4428.

Whole turves shall be laid around the perimeter of the area to be turfed. The central area shall be laid in rows with staggered joints, well butted together, working from planks positioned on turves already laid. The turf shall be watered on completion. Any unevenness shall be made good by lifting the turf and adjusting the levels. Should shrinkage occur, fine topsoil shall be brushed into the joints.

5.3 **Seeding**
Grass seed shall be sown in April during calm weather and not when the ground is frost bound or waterlogged. Seed shall be sown in two equal sowings in transverse directions at 4 or 5 g/m2, according to supplier's recommendations. After sowing the contractor shall roll the seed into intimate contact with the soil with a ribbed Cambridge roller.

5.4 **Initial cut**
When newly seeded areas reach 50mm they should be cut back to a height of 30mm and then cut twice annually in early Spring and late Summer. All arisings shall be removed or spread evenly across grassland. Any bare patches shall be made good at this time.

6.0 TOPSOIL

6.1 **Existing Topsoil**
Pre-planting herbicide application
Apply by suitable spraying apparatus, an approved translocated systemic herbicide to the manufacturer's instructions and to 1997 Control of Pesticides Regulations and 2002 COSHH regulations on all beds, except those which are both weed free and are to receive agrotextile sheet mulch. Spray immediately if any weeds are present, if none are showing, but there may be a delay before planting, or the area is to be seeded, spray after one month following cultivation, to allow dormant seed to germinate. All spraying shall be carried out by skilled and qualified operatives, using protective clothing in suitable weather (no wind) and any damage caused by spray drift, from incorrect usage or spillage, shall be rectified at the contractor's own cost. Repeat as necessary to ensure complete kill and rake off all dead material from site.

Carry out the following works to the existing topsoil on site to ensure it: Conforms to BS 3882:2015, being free from rocks larger than 50mm diameter, concrete, all roots, wire, brick, and have less than 20% clay. Allow for pre-application of herbicide as above. Fertilise with 100g per metre square of Vitax "4" uniform 180" slow release fertiliser, in accordance with the manufacturer's instructions. For beds less than 5 metres in width, fork over thoroughly or machine rotavate soil to a depth of 300mm, ensuring that the subgrade and topsoil are completely broken up and free draining, relieving any compaction. For beds greater than 5 metres in width, break up the subgrade and topsoil using a tractor mounted subsoiler or ripper at 500mm centres to a depth of 500mm, except where there are services, or within 10 metres of tree stems or 3 metres of existing hedges. Do not rip areas where roots greater than 10mm diameter are encountered.

6.2 **Imported Topsoil**
Any imported topsoil for making up ground, shall conform to BS:3882:2015, and be free from rocks (over 50mm diameter), concrete, roots, wire and brick, and have less 20% clay.


7.0 WILDFLOWER AND GRASSLAND MIX

7.1 **Preparation**
Grass seed mixtures to be sourced from certified local provenance seed stock. Ground surface will be cleared of weed growth either removed by hand or through the application of an approved Glyphosate based herbicide (all herbicides should only be handled by certified users and in accordance with the COSHH Regulations 2002). The ground will then be ploughed and raked to produce a medium tilth with debris and stones over 25mm diameter rearmed. The surface shall be raked to smooth flowing contours with a fine to medium tilth.

7.2 **Seeding**
Meadow and wildflower seed mixes shall be sown in either August -September or March -April during calm weather and not when the ground is frost bound or waterlogged. Seed shall be sown in two equal sowings in transverse directions at 4 or 5 g/m2, according to supplier's recommendations. After sowing the contractor shall roll the seed into intimate contact with the soil with a ribbed Cambridge roller.

7.3 **First year maintenance**
All litter should be removed from areas prior to mowing. The following procedures should not be undertaken in adverse weather conditions or if ground conditions prevent the use of machinery without damage to the ground surface. Mow regularly throughout the first year of establishment to encourage basal growth and reduce weed competition. All arisings shall be removed or deposited in an area designated by the Contracts Manager. Any bare patches shall be made good at this time.

7.4 **Second and subsequent year maintenance**
Management of subsequent years comprises a single Autumn cut in September or October to allow plants to set seed. Arisings shall be left for a minimum of 24 hours and a maximum of 7 days before being removed or relocated to an area identified by the Contracts Manager.

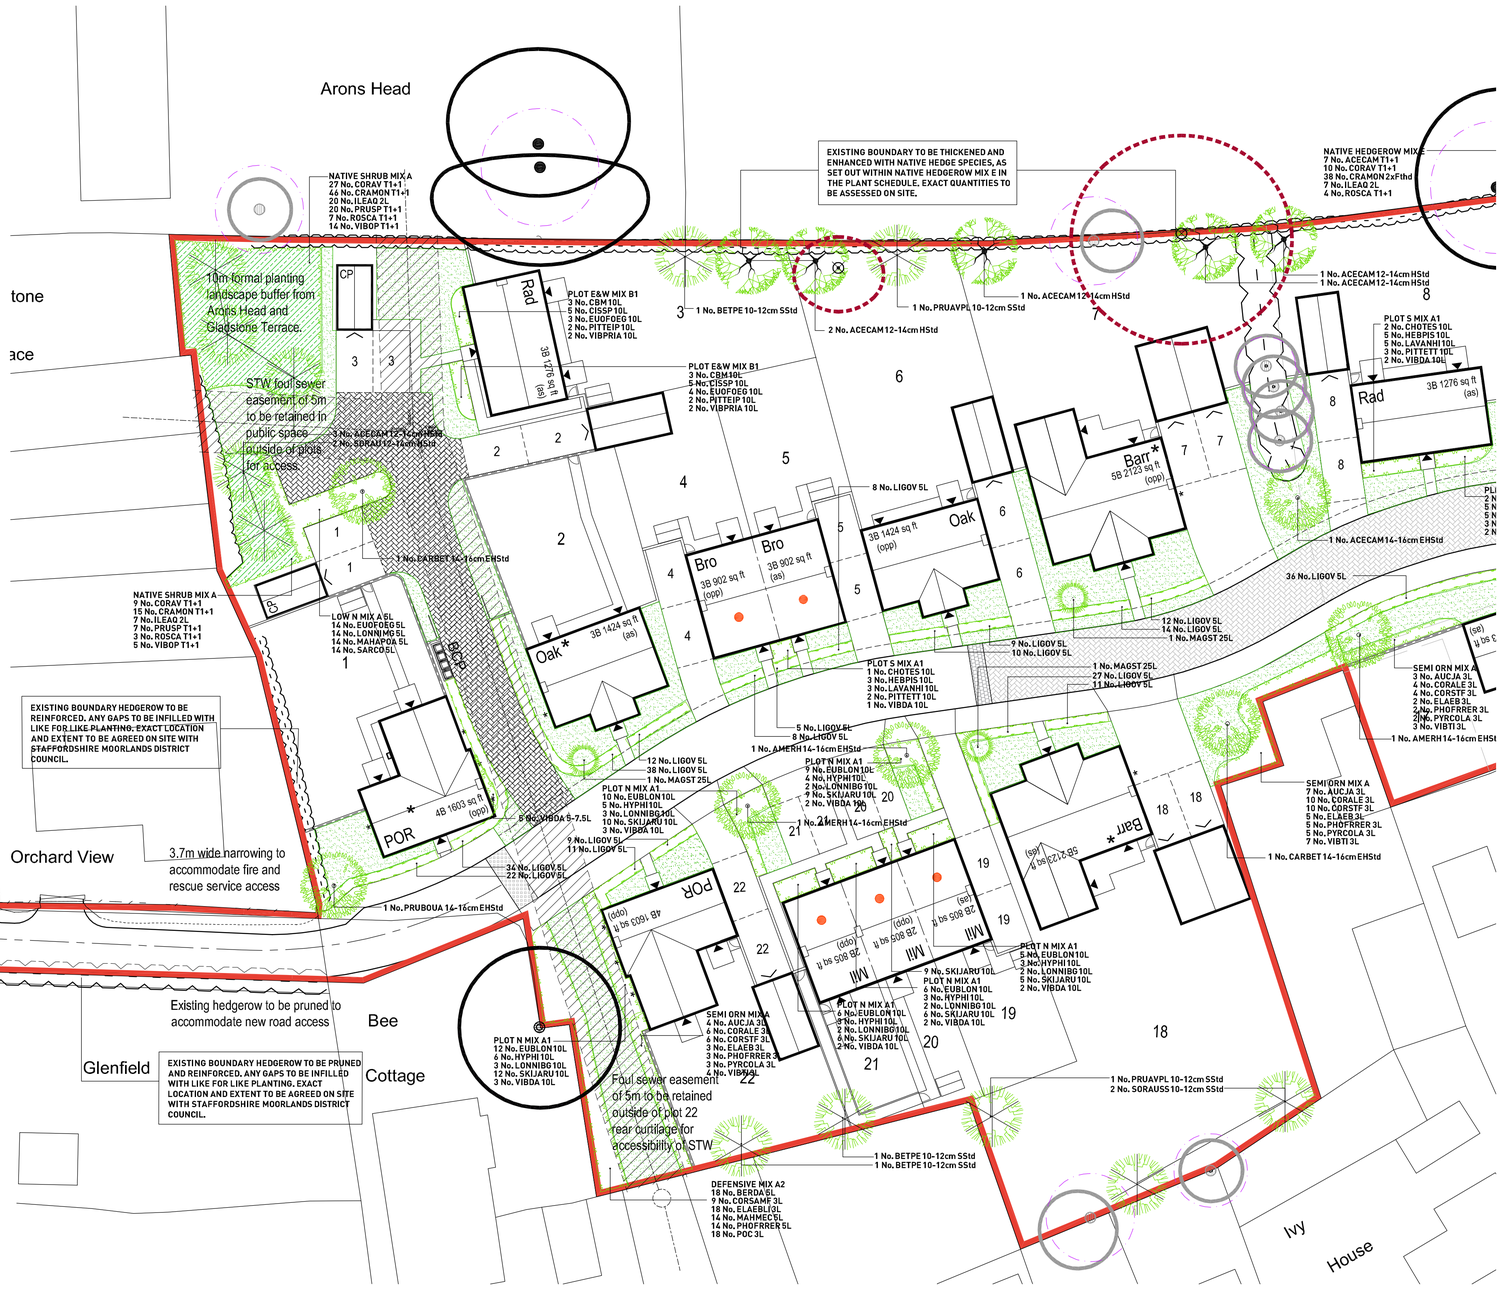

PLANT SCHEDULE

Header

PROPOSED TREES

ABBR	SPECIES	COMMON NAME	SUPPLY	HEIGHT (CM)	GIRTH	QTY (No.)
ACECAM	Acer campestre	Common Maple	EHStd	425–600cm	14–16cm	1 –
ACECAM	Acer campestre	Common Maple	HStd	300–400cm	12–14cm	6 –
ACECAM	Acer campestre	Common Maple	HStd	350–425cm	12–14cm	3 –
ALNGL	Alnus glutinosa	Common alder	HStd	350–425cm	12–14cm	2 –
ALNGL	Alnus glutinosa	Common alder	Std	250–300cm	8–10cm	2 –
AMERH	Amelanchier 'Robin Hill'	Serviceberry 'Robin Hill'	EHStd	425–600cm	14–16cm	3 –
BEPE	Betula pendula	Common Silver Birch	Std	250–300cm	8–10cm	4 –
BETPE	Betula pendula	Common Silver Birch	EHStd	425–600cm	14–16cm	1 –
BETPE	Betula pendula	Common Silver Birch	SStd	250–350cm	10–12cm	6 –
CARBET	Carpinus betulus	Common Hornbeam	EHStd	425–600cm	14–16cm	2 –
PRUBOUA	Prunus 'Sunset Boulevard'	Flowering Cherry 'Sunset Boulevard'	EHStd	425–600cm	14–16cm	4 –
PRUAVPL	Prunus avium 'Plena'	Double Gean	SStd	250–350cm	10–12cm	2 –
QUERO	Quercus robur	Common Oak	HStd	350–425cm	12–14cm	3 –
SACAP	Salix caprea	Goat willow	Std	250–300cm	8–10cm	5 –
SORAU	Sorbus aucuparia	European mountain ash	HStd	350–425cm	12–14cm	2 –
SORAUSS	Sorbus aucuparia 'Sheerwater Seedling'	Rowan 'Sheerwater Seedling'	SStd	250–350cm	10–12cm	2 –

Total : 48 –

PROPOSED SPECIMEN SHRUBS & CLIMBERS

ABBR	SPECIES	SUPPLY	HEIGHT (CM)	HABIT	CENTRES	QTY (No.)
MAGST	Magnolia Stellata 25L	100–125cm	Bushy	Counted	4 –	

PROPOSED HEDGEROWS

ABBR	SPECIES	SUPPLY	HEIGHT (CM)	HABIT	CENTRES (M)	QTY (No.)
LIGOV	Ligustrum ovalifolium 5L	60–80cm	Bushy	0.5Ctr	502 –	

PROPOSED INDIVIDUAL SHRUBS

ABBR	SPECIES	SUPPLY	HEIGHT (CM)	HABIT	CENTRES (M)	QTY (No.)
SKIJARU	Skimmia japonica 'Rubella' 10L	40–60cm	Bushy	0.6Ctr	9 –	
VIBDA	Viburnum davidii	5–7.5L	30–40cm	Bushy : 4 brks	0.7Ctr	5 –

PROPOSED ORNAMENTAL SHRUB MIXES

MIX NAME	ABBR	SPECIES	SUPPLY	HEIGHT (CM)	HABIT	CENTRES (M)	MIX DENSITY (M)	QTY (No.)
DEFENSIVE MIX A2	BERDA	Berberis darwinii	5L	40–60cm	Bushy		0.7Ctr	18 –
DEFENSIVE MIX A2	CORSAMF	Cornus sanguinea 'Midwinter Fire'	3L	40–60cm	Branched		0.7Ctr	9 –
DEFENSIVE MIX A2	ELAEBLI	Elaeagnus ebbingei 'Limelight'	3L	30–40cm	Bushy		0.7Ctr	18 –
DEFENSIVE MIX A2	MAHMEC	Mahonia x media 'Charity'	5L	40–60cm	Bushy		0.7Ctr	14 –
DEFENSIVE MIX A2	PHOFRRER	Photinia fraseri 'Red Robin'	5L	40–60cm	Bushy		0.7Ctr	14 –
DEFENSIVE MIX A2	POC	Pyracantha 'Orange Charmer'	3L	30–40cm	Bushy		0.7Ctr	18 –
LOW N MIX A 5L	EUOFOEG	Euonymus fortunei 'Emerald Gaiety'	5L	30–40cm	Bushy	0.7Ctr		14 –
LOW N MIX A 5L	LONNIMG	Lonicera nitida 'May Green'	5L	30–40cm	Bushy	0.7Ctr		14 –
LOW N MIX A 5L	MAHAPOA	Mahonia aquifolium 'Apollo'	5L	30–40cm	Bushy	0.7Ctr		14 –
LOW N MIX A 5L	SARCO	Sarcococca confusa	5L	30–40cm	Bushy	0.7Ctr		14 –
PLOT E&W MIX B1	CBM	Ceanothus 'Blue Mound'	10L	60–80cm	Bushy		0.7Ctr	6 –
PLOT E&W MIX B1	CISSP	Cistus 'Silver Pink'	10L	40–60cm	Bushy		0.6Ctr	10 –
PLOT E&W MIX B1	EUOFOEG	Euonymus fortunei 'Emerald Gaiety'	10L	30–40cm	Bushy		0.6Ctr	7 –
PLOT E&W MIX B1	PITTEIP	Pittosporum tenuifol. 'Irene Patterson'	10L	30–40cm	Bushy		0.7Ctr	4 –
PLOT E&W MIX B1	VIBPRIA	Viburnum tinus 'Eve Price'	10L	40–60cm	Bushy		0.7Ctr	4 –
PLOT N MIX A1	EUBLON	Euonymus fortunei 'Blondie'	10L	30–40cm	Bushy		0.66Ctr	48 –
PLOT N MIX A1	HYPHI	Hypericum 'Hidcote'	10L	40–60cm	Bushy		0.7Ctr	24 –
PLOT N MIX A1	LONNIBG	Lonicera nitida 'Baggesen's Gold'	10L	40–60cm	Bushy		0.7Ctr	14 –
PLOT N MIX A1	SKIJARU	Skimmia japonica 'Rubella'	10L	40–60cm	Bushy		0.66Ctr	48 –
PLOT N MIX A1	VIBDA	Viburnum davidii	10L	40–60cm	Bushy		0.7Ctr	14 –
PLOT S MIX A1	CHOTES	Choisya ternata 'Sundance'	10L	40–60cm	Bushy		0.7Ctr	9 –
PLOT S MIX A1	HEBPIS	Hebe pinguifolia 'Sutherlandii'	10L	30–40cm	Bushy		0.66Ctr	23 –
PLOT S MIX A1	LAVANHI	Lavandula angustifolia 'Hidcote'	10L	30–40cm	Bushy		0.66Ctr	23 –
PLOT S MIX A1	PITTETT	Pittosporum tenuifolium 'Tom Thumb'	10L	30–40cm	Bushy		0.7Ctr	14 –
PLOT S MIX A1	VIBDA	Viburnum davidii	10L	40–60cm	Bushy		0.7Ctr	9 –
PLOT S MIX B1	BRASU	Brachyglottis 'Sunshine'	10L	40–60cm	Bushy		0.7Ctr	11 –
PLOT S MIX B1	CHOAG	Choisya 'Aztec Gold'	10L	40–60cm	Bushy		0.7Ctr	10 –
PLOT S MIX B1	ESCDR	Escallonia 'Donard Radiance'	10L	60–80cm	Bushy		0.7Ctr	10 –
PLOT S MIX B1	EUOFOHA	Euonymus fortunei 'Harlequin'	10L	30–40cm	Bushy		0.66Ctr	16 –
PLOT S MIX B1	HEBALRE	Hebe albicans 'Red Edge'	10L	30–40cm	Bushy		0.66Ctr	21 –

Total : 472

PROPOSED NATIVE MIXED HEDGEROWS / INFILL MIXES

MIX NAME	ABBR	SPECIES	SUPPLY	HEIGHT (CM)	CENTRES (M)			MIX %	QTY (No.)
NATIVE HEDGEROW MIX E	ACECAM	Acer campestre	T1+1	80–100cm	0.3Ctr	Double Staggered at	0.25m offset	10%	7 –
NATIVE HEDGEROW MIX E	CORAV	Corylus avellana	T1+1	80–100cm	0.3Ctr	Double Staggered at	0.25m offset	15%	10 –
NATIVE HEDGEROW MIX E	CRAMON	Crataegus monogyna	2xFthd	125–150cm	0.3Ctr	Double Staggered at	0.25m offset	60%	38 –
NATIVE HEDGEROW MIX E	ILEAQ	Ilex aquifolium	2L	80–100cm	0.3Ctr	Double Staggered at	0.25m offset	10%	7 –
NATIVE HEDGEROW MIX E	ROSCA	Rosa canina	T1+1	80–100cm	0.3Ctr	Double Staggered at	0.25m offset	5%	4 –

PROPOSED NATIVE SHRUB MIXES

MIX NAME	ABBR	SPECIES	SUPPLY	HEIGHT (CM)	HABIT	CENTRES (M)	MIX %	QTY (No.)
NATIVE SHRUB MIX A	CORAV	Corylus avellana	T1+1	60–80cm	Transplant	1Ctr	20%	81 –
NATIVE SHRUB MIX A	CRAMON	Crataegus monogyna	T1+1	60–80cm	Transplant	1Ctr	35%	140 –
NATIVE SHRUB MIX A	ILEAQ	Ilex aquifolium	2L	60–80cm	Bushy	1Ctr	15%	61 –
NATIVE SHRUB MIX A	PRUSP	Prunus spinosa	T1+1	60–80cm	Transplant	1Ctr	15%	61 –
NATIVE SHRUB MIX A	ROSCA	Rosa canina	T1+1	60–80cm	Transplant	1Ctr	5%	22 –
NATIVE SHRUB MIX A	VIBOP	Viburnum opulus	T1+1	60–80cm	Transplant	1Ctr	10%	42 –
NATIVE SHRUB MIX Q	CORSA	Cornus sanguinea	2L	40–60cm	Branched	0.75Ctr	40%	17 –
NATIVE SHRUB MIX Q	PRUSP	Prunus spinosa	2L	40–60cm	Branched	0.75Ctr	30%	13 –
NATIVE SHRUB MIX Q	VIBOP	Viburnum opulus	2L	40–60cm	Branched	0.75Ctr	30%	13 –

PROPOSED SEMI-ORNAMENTAL MIXES

MIX NAME	ABBR	SPECIES	SUPPLY	HEIGHT (CM)	HABIT	CENTRES (M)	MIX %	QTY (No.)
SEMI ORN MIX A	AUCJA	Aucuba japonica	3L	30–40cm	Bushy	0.75Ctr	15%	19 –
SEMI ORN MIX A	CORALE	Cornus alba 'Elegantissima'	3L	40–60cm	Branched	0.75Ctr	20%	27 –
SEMI ORN MIX A	CORSTF	Cornus stolonifera 'Flaviramea'	3L	60–80cm	Branched	0.75Ctr	20%	27 –
SEMI ORN MIX A	ELAEB	Elaeagnus ebbingei	3L	40–60cm	Bushy	0.75Ctr	10%	14 –
SEMI ORN MIX A	PHOFRRER	Photinia fraseri 'Red Robin'	3L	30–40cm	Bushy	0.75Ctr	10%	14 –
SEMI ORN MIX A	PYRCOLA	Pyracantha coccinea 'Red Column'	3L	30–40cm	Bushy	0.75Ctr	10%	14 –
SEMI ORN MIX A	VIBTI	Viburnum tinus	3L	30–40cm	Bushy	0.75Ctr	15%	19 –

PROPOSED LAWN TURF (or similar approved)

MIX NAME	SEED MIX SUPPLIER	AREA
Medallion Turf Rolawn Limited		1139.4685m²

PROPOSED AMENITY SEED MIX (or similar approved)

MIX NAME	SEED MIX SUPPLIER	AREA	DENSITY
A22 (Low Maintenance) Amenity Germinal GB Limited		467.6692m²	50g/m²

PROPOSED WILDFLOWER MEADOW (or similar approved)

MIX NAME	SEED MIX SUPPLIER	AREA	DENSITY
EM3 – Special Gen. Purpose Meadow Emorsgate Seeds		1068.124m²	4g/m²

PROPOSED WETLAND WILDFLOWER MEADOW (or similar approved)

MIX NAME	SEED MIX SUPPLIER	AREA	DENSITY
EM8 – Meadow Mix for Wetlands Emorsgate Seeds		111.6515m²	4g/m²

KEY

Site boundary

Existing trees to be retained
Root protection areas shown with circular dashed purple line. Refer to tree survey for details.

Existing trees to be removed
Refer to tree survey for details.

Existing hedgerows and vegetation to be retained
Refer to tree survey for details.


Soft Landscape Proposals
Refer to plant schedule for details.

Easement
Refer to Couch Engineering drawings for further details

NOTES

All trees, feature shrubs, climbers, shrubs and hedgerows to be planted in accordance with the implementation and maintenance guidelines. All landscape proposals must be referred to by the Structural Engineer during foundation design. No tree, feature shrub, climber, shrub and hedgerow species, size or location should be altered without prior approval from the Landscape Architect.

- Individual shrub/herbaceous/grass species to be planted in groups of 3-7.
- Individual species within ornamental shrub mixes to be planted in groups of 5-9.
- Individual specimen shrubs planted within lawn areas to be planted in mulched rings 0.75m diameter.
- Lower growing species within ornamental shrub mixes to be planted at the front of the shrub bed (as indicated).
- Individual bulbs species to alternate every 2 linear metres.
- Native hedgerow shrubs to be supplied as bareroot stock unless stated.
- Hedgerow shrubs to be planted within a 80cm wide bed and mulched.
- Any native hedgerow shrubs to be planted on a double staggered row, 250mm apart with no less than 6 per linear metre within a 50cm wide bed in accordance with implementation and maintenance guidelines. Any feathered stock is to have a upright central stem furnished with evenly spread and balanced lateral growth the full length of the stem. If feathered hedgerow stock is proposed, shrubs are to be attached to a double line support lone for feathered stock at 1m high and one for transplant stock at 60cm high) fence using an approved clip tie and cut back to 1.2m in height at time of planting.
- Pond marginal planting to be sourced from certified local provenance plant stock.
- Soiling operations to be carried out in accordance with the implementation and maintenance guidelines.
- All planting to be in accordance with the implementation and maintenance guidelines.
- No species, variety, size or position to be amended without the Landscape Architects prior approval.
- Before trees are planted, the Landscape Contractor shall ascertain the location of drains from the site manager, and shall if necessary make minor adjustments to tree positions to ensure that they are planted at least 1.5m from drains. They should however be planted no closer to houses/garages than is shown on the drawing, and if shown located in shrub beds, the shape of the latter should be adjusted if necessary to accommodate the revised tree position.
- All planting must be mulched in accordance with the implementation and maintenance guidelines.
- If planting is required outside the October–March season, bare root shrubs will be replaced by 3L pot grown plants, and trees will be replaced by a containerised equivalent to be approved by the project landscape architect.

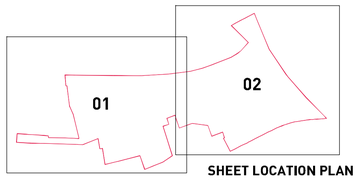

SHEET LOCATION PLAN
NTS

B- 12/02/2020 AP) Plot 1 updated to LPA comments.
C- 11/02/2020 AP) Updated to LPA comments.
B- 12/01/2020 AP) Updated to LPA comments.
A- 11/01/2020 AP) Updated to client comments.
Revisions:
First Issue- 14/01/2020 AP

NORTH

Saltersford Lane, Alton

Soft Landscape Proposals

Sheet 1 of 2

Drawing Ref: **P20-0040_01-D**
Client: **Walton Homes**

Date : 14/01/2020
Drawn by : EW/AP
Checked by : AP
Scale : 1 : 250 @ A1

Pegasus Group

DESIGN ENVIRONMENT PLANNING ECONOMICS HERITAGE

Copyright Pegasus Planning Group Ltd. Crown copyright, All rights reserved. 2015 Emapsite Licence number 0100031673. Ordnance Survey Copyright Licence number 100042093. Promap Licence number 100020449 .
Pegasus accepts no liability for any use of this document other than for its original purpose, or by the original client, or following Pegasus Group express agreement to such use. T 01285641717 www.pegasusgroup.co.uk