



Copyright of this drawing is vested in the Architect and it must not be copied or reproduced without consent. Figured dimensions only are to be taken from this drawing. All contractors must visit this site and be responsible for taking and checking all dimensions relative to their work. Hewitt-Carr Architects Ltd are to be advised of any variation between drawings and site conditions.

CLIENTS ARE NOT TO CLAMP DIMENSIONS WITH THE ARCHITECT PRIOR TO SETTING OUT AND NOT TO SCALE FROM THE DRAWING


Rev.	Drawn	Comments	Date
A	BVC	Preparation of drawings for planning submission.	01.03.21
B	BVC	Amendment to description.	14.04.21

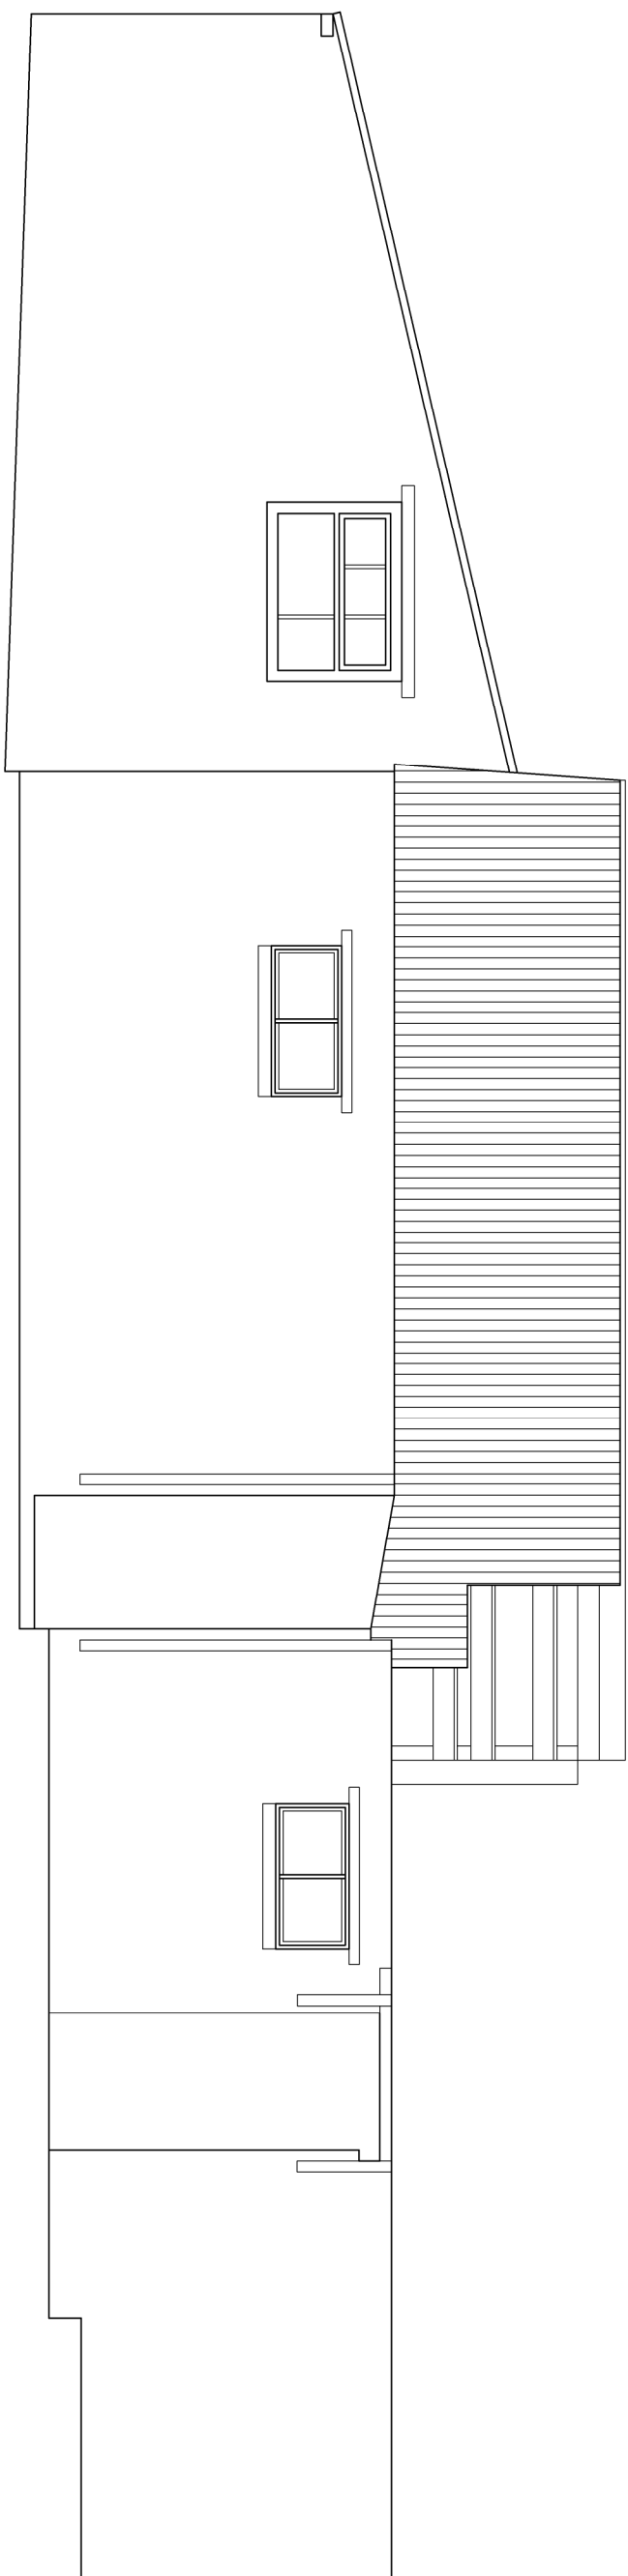


REAR ELEVATION 1:50

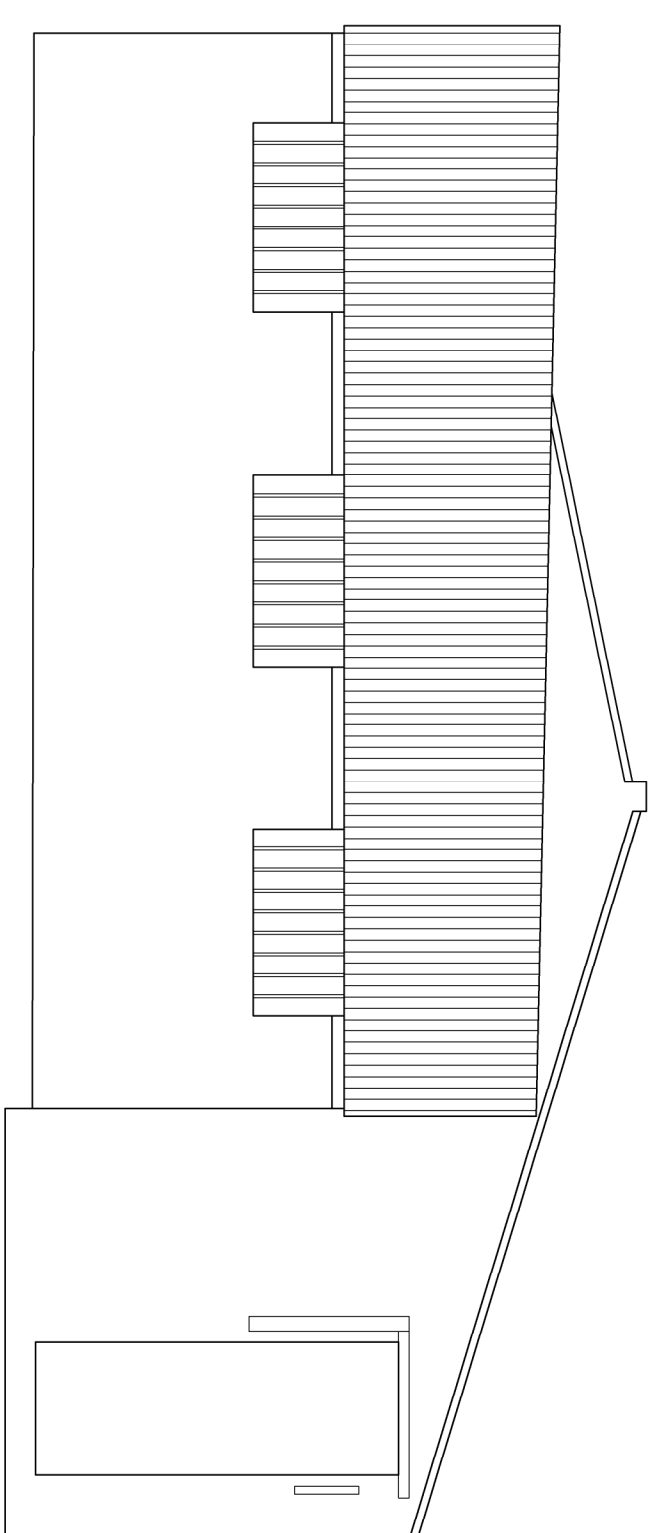

SIDE ELEVATION 1:50

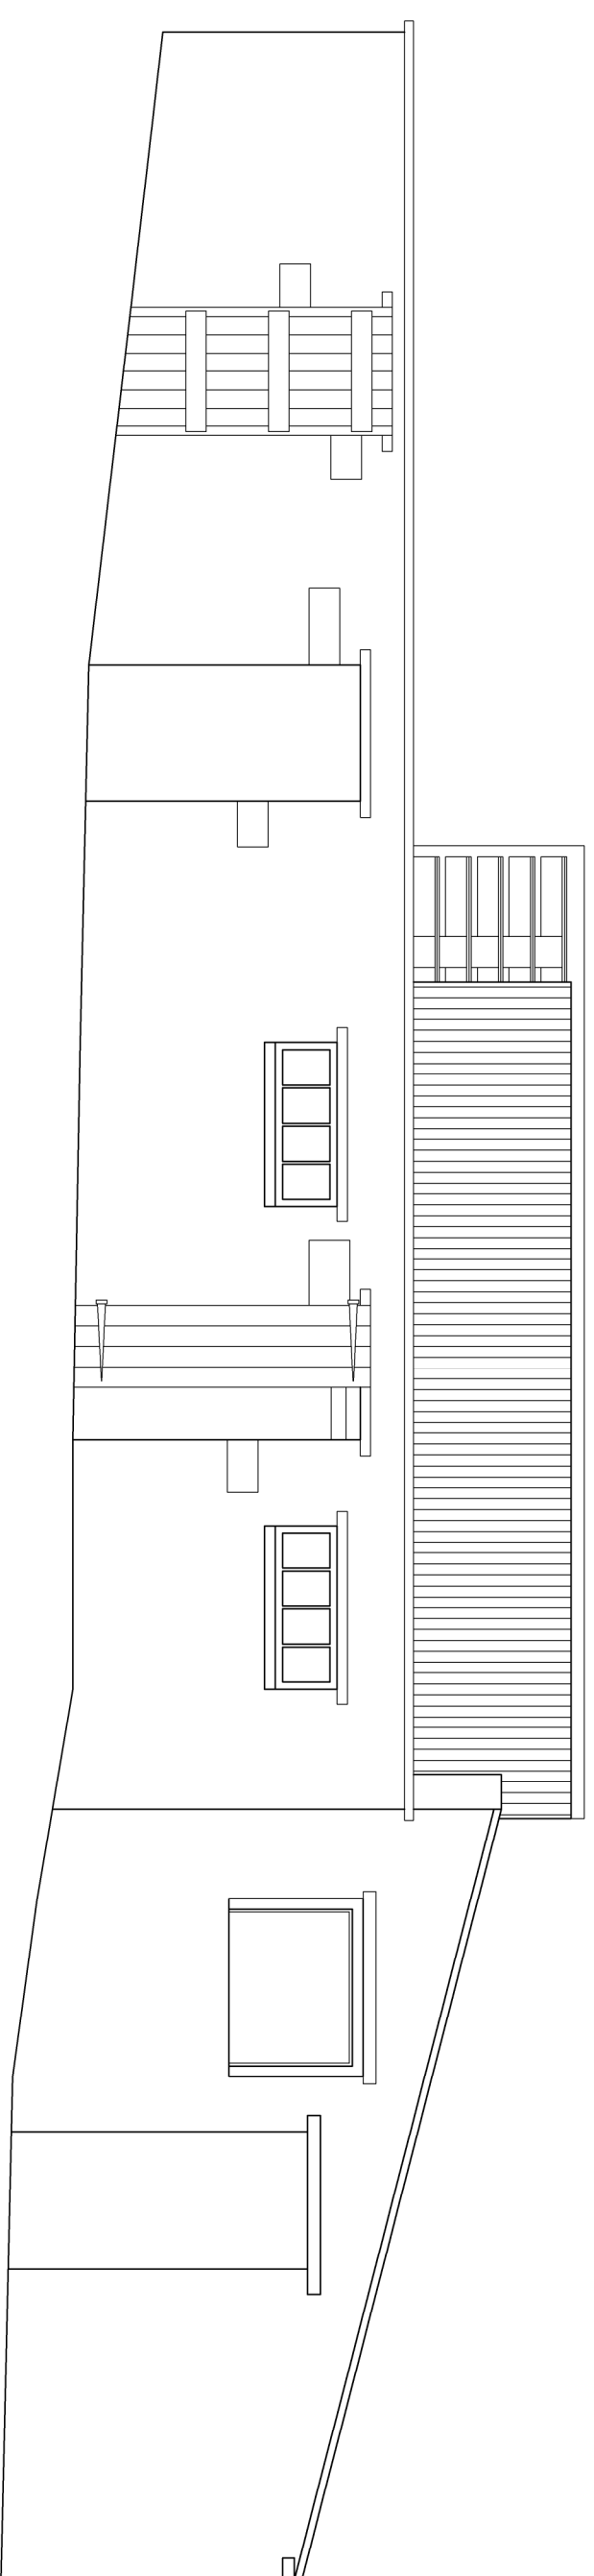

FRONT ELEVATION 1:50

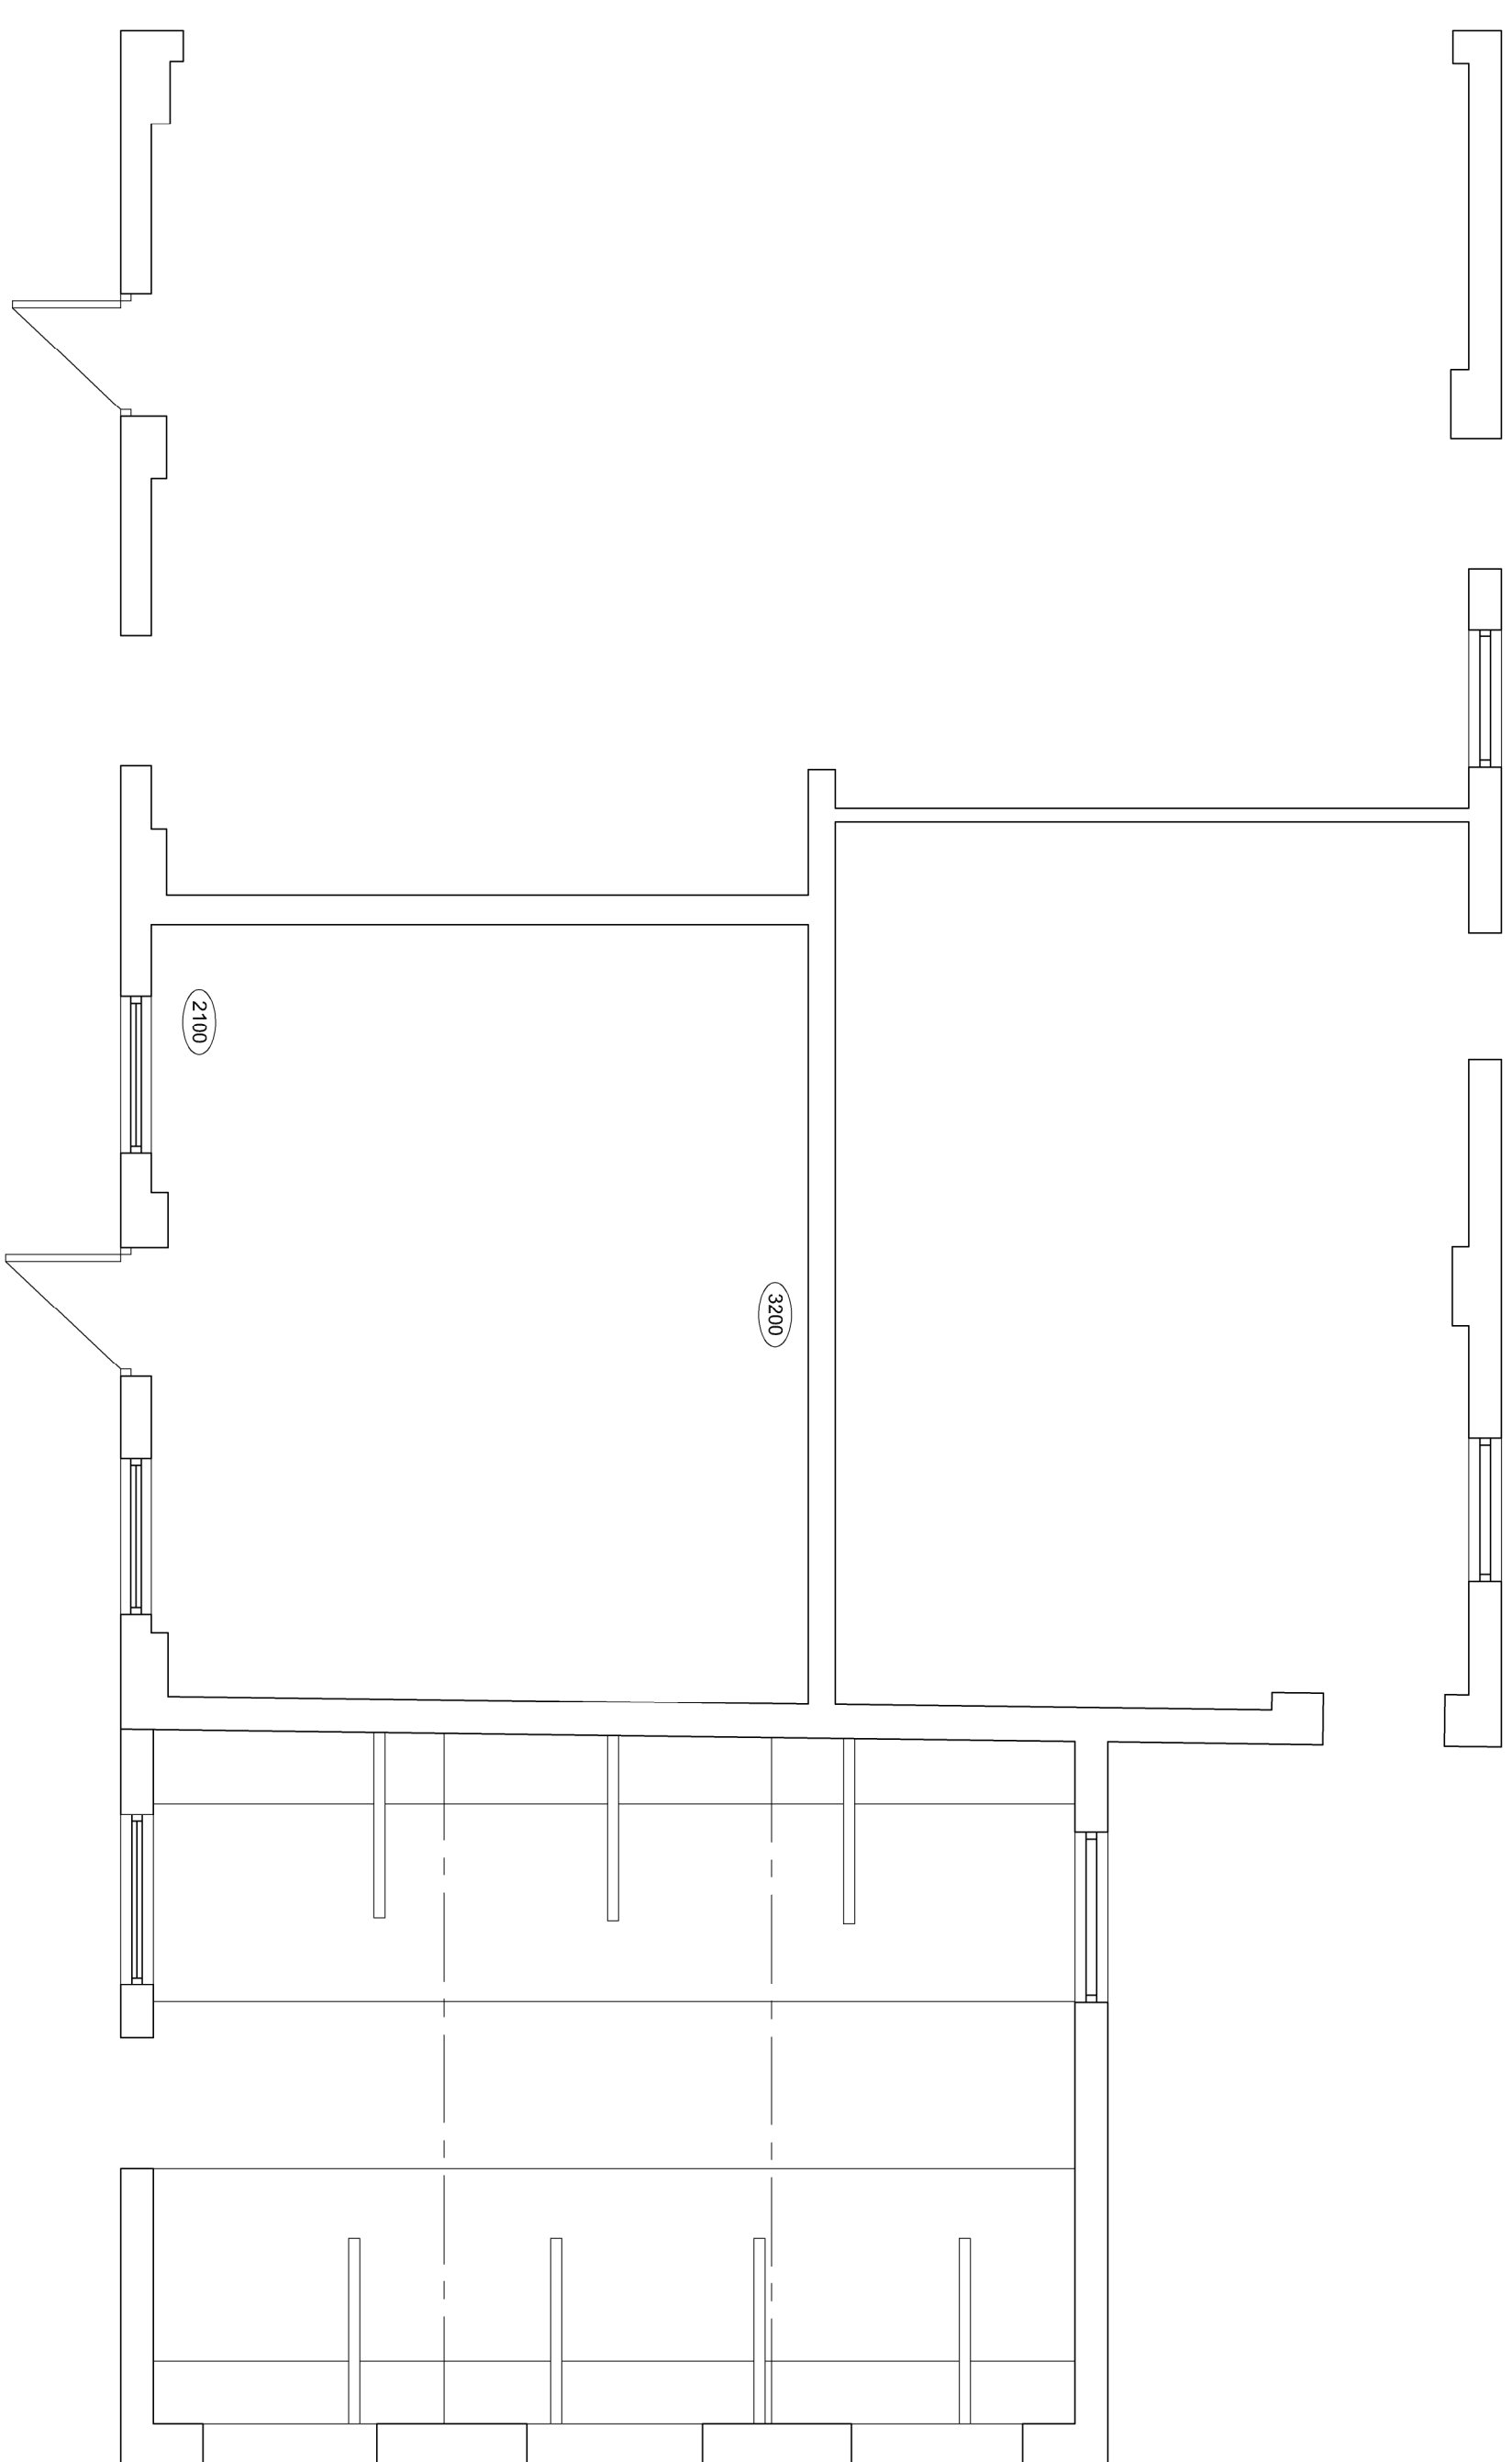

FLOOR PLAN 1:50



SITE LOCATION PLAN 1:2500

