



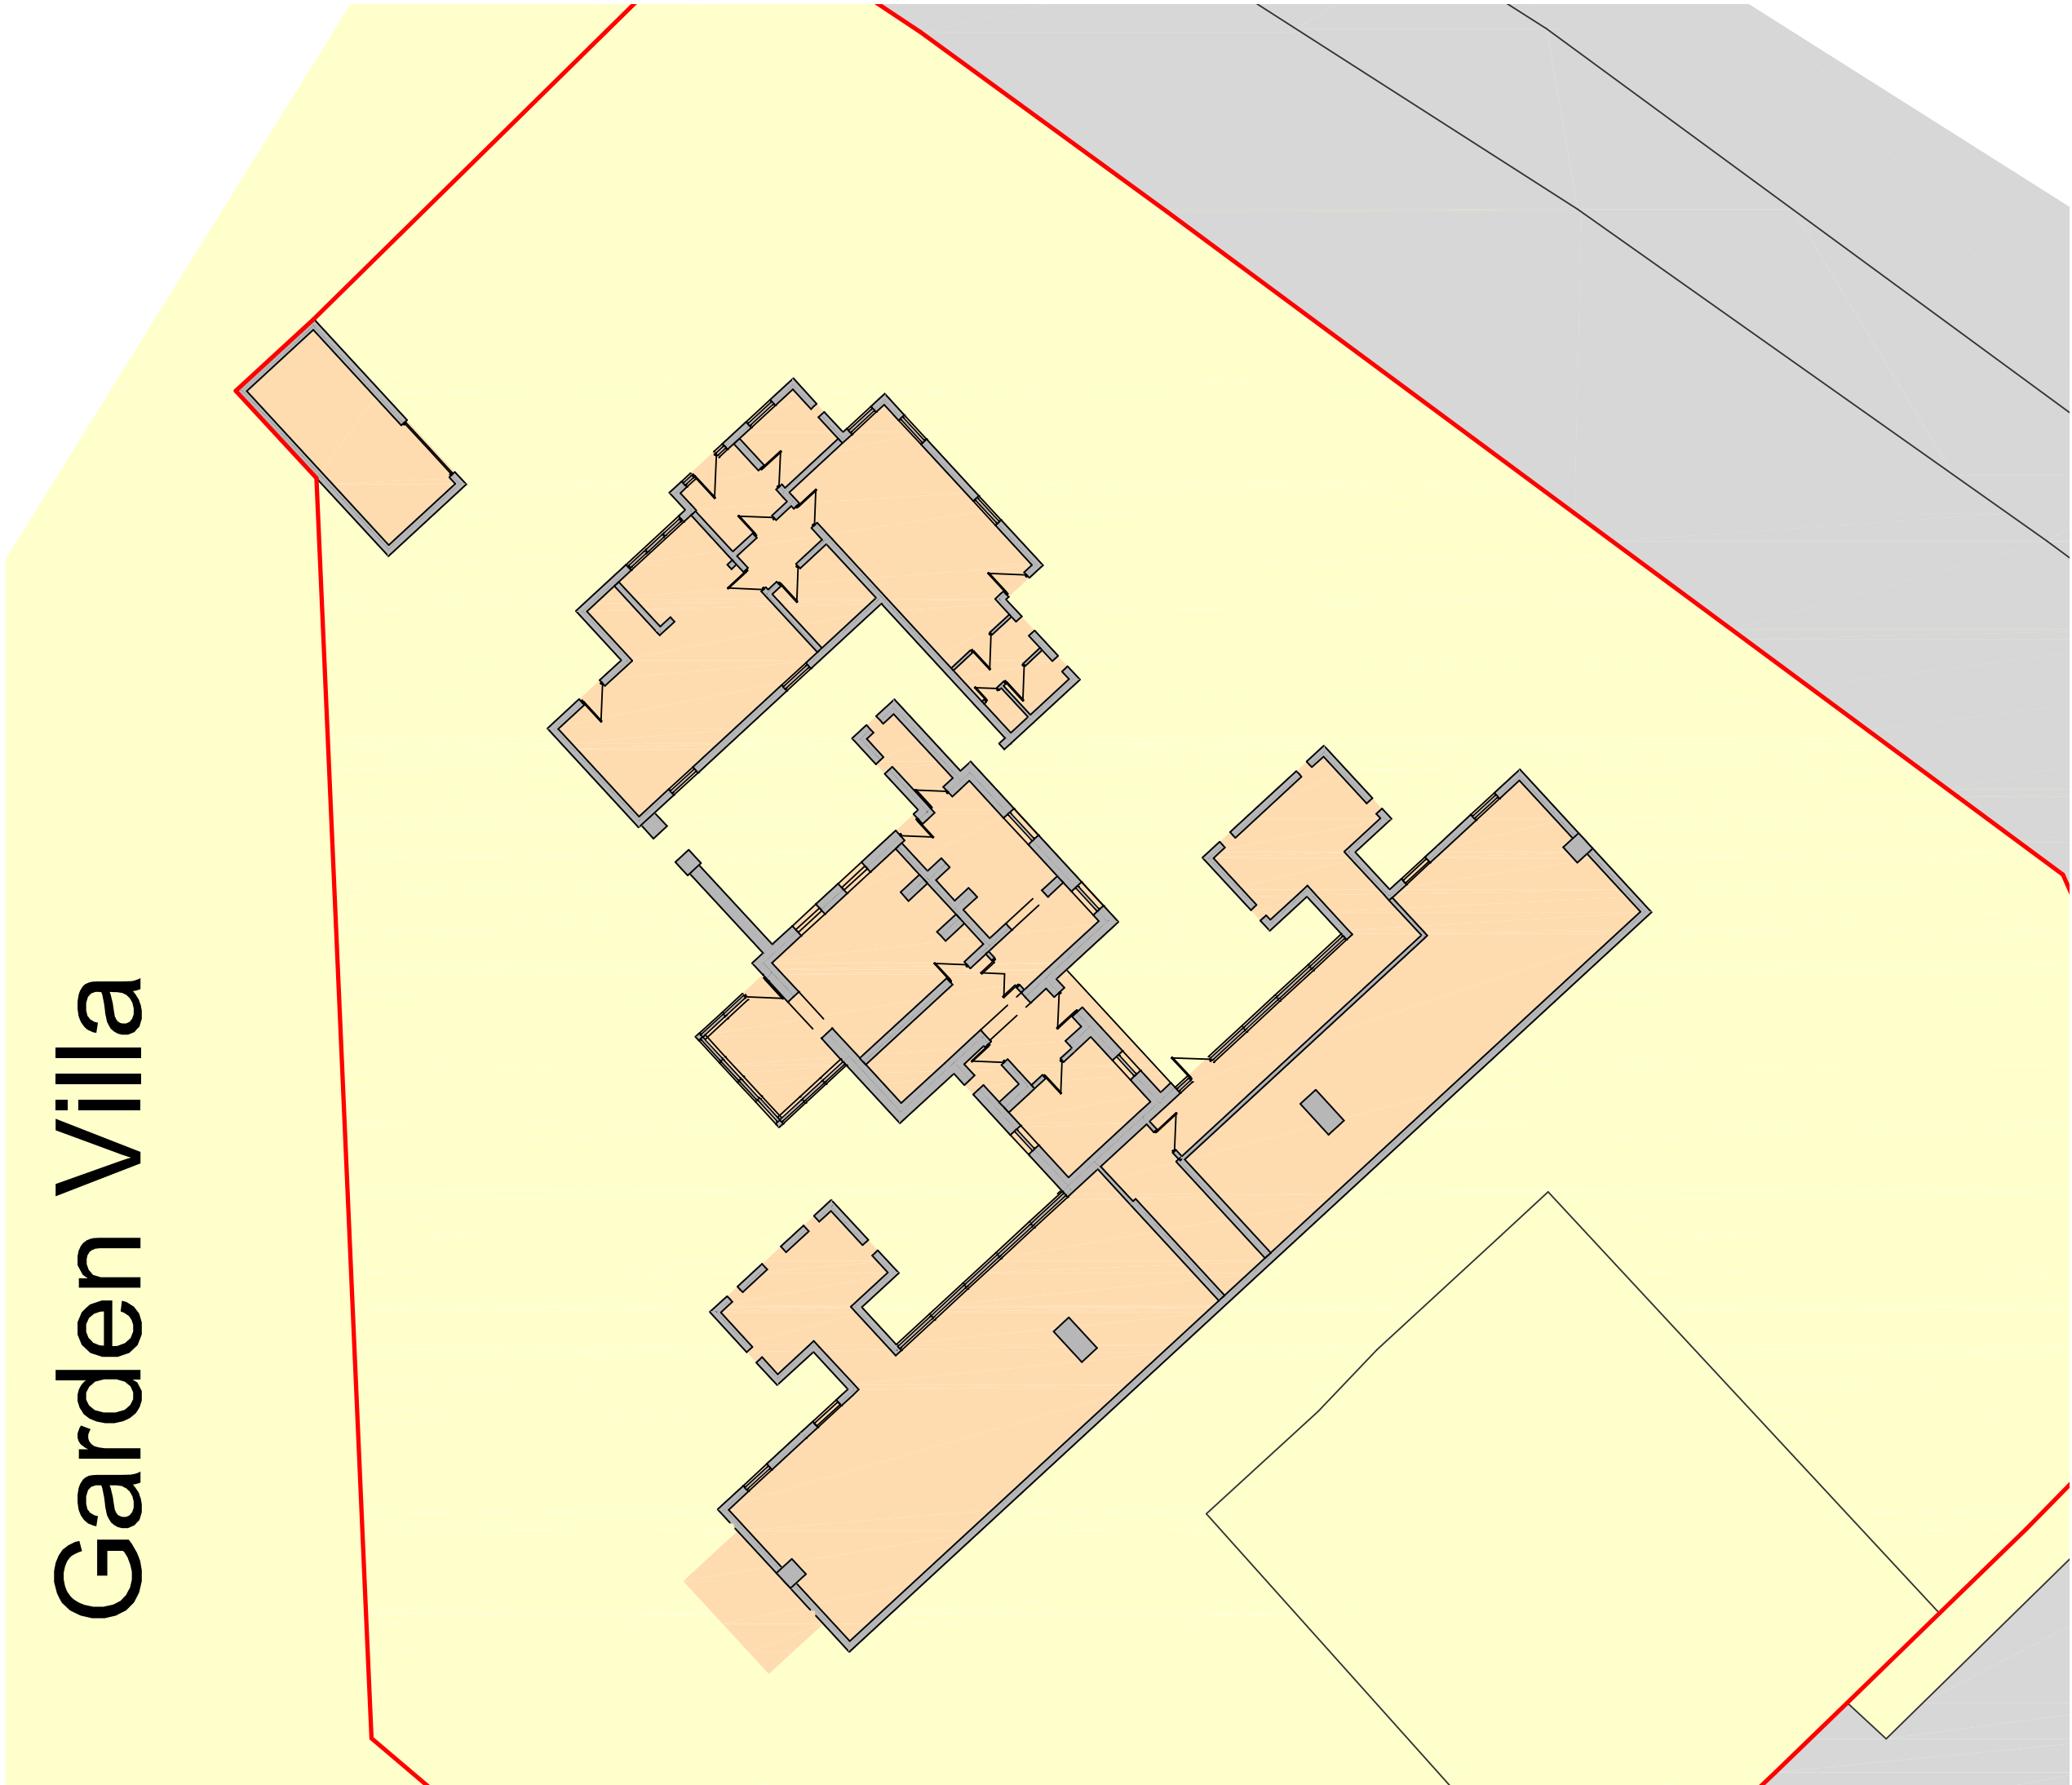


Site Plan as Existing

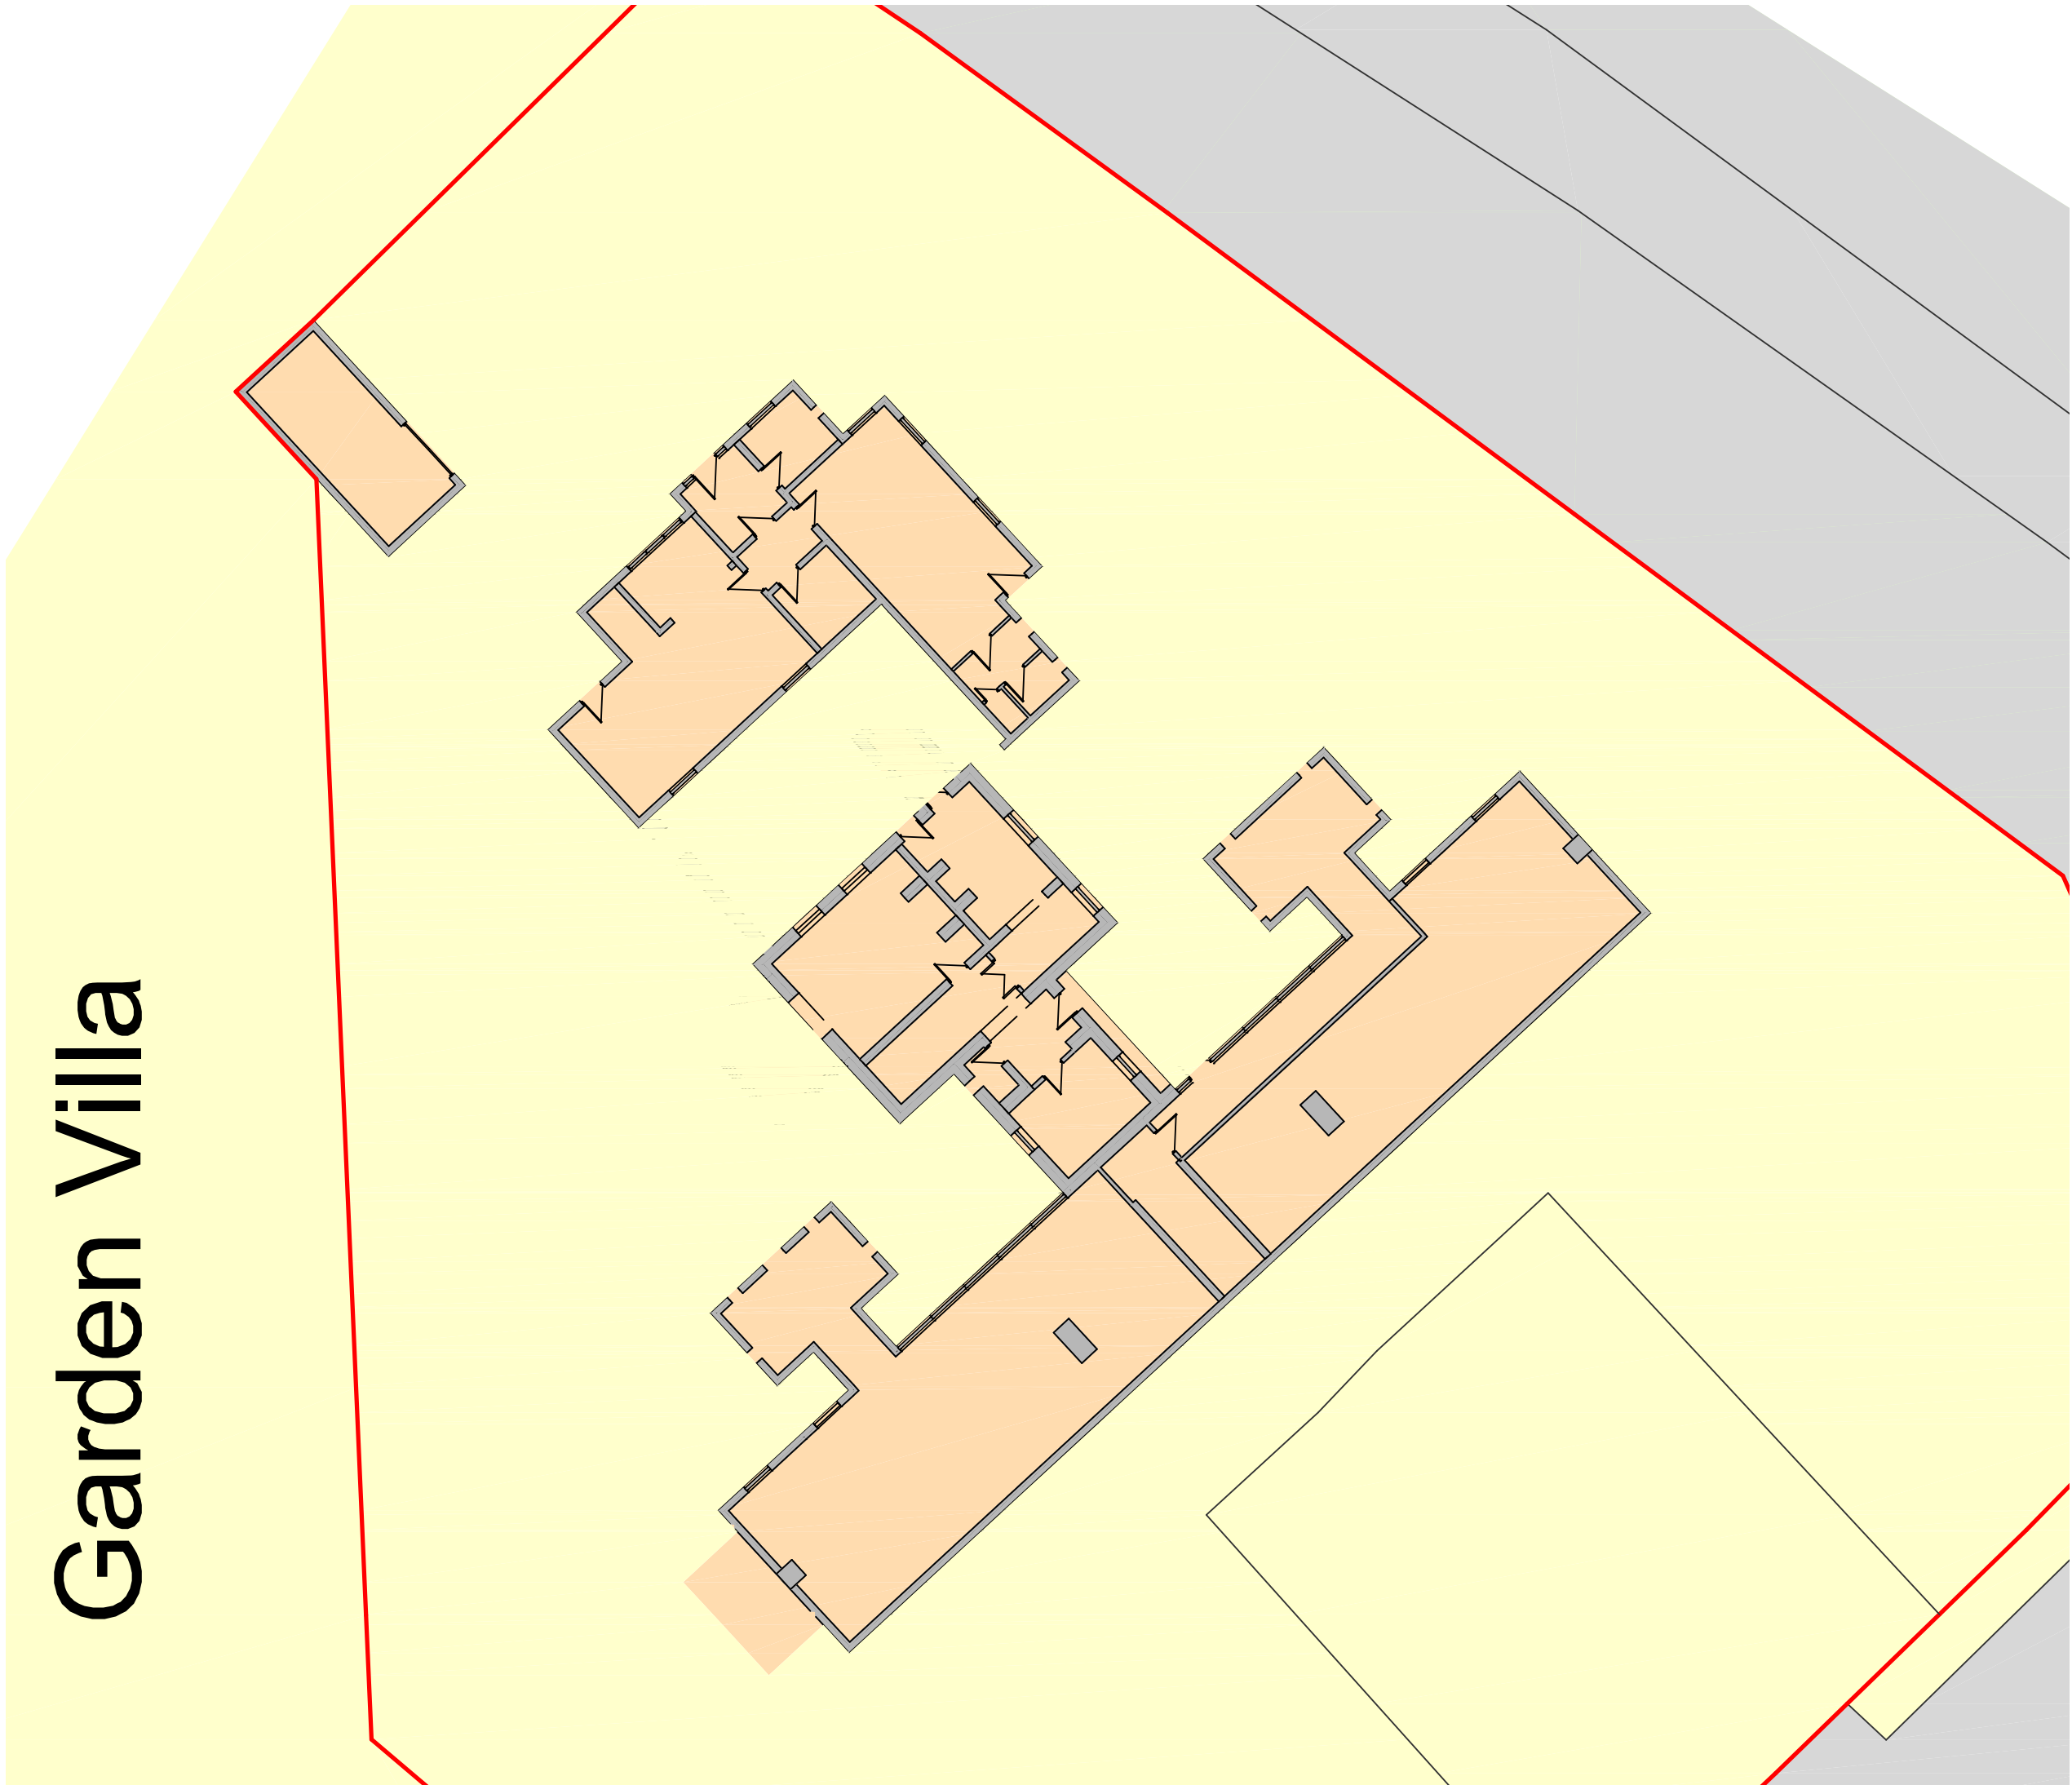

Site Plan as Proposed



Garden Villa

Garden Villa

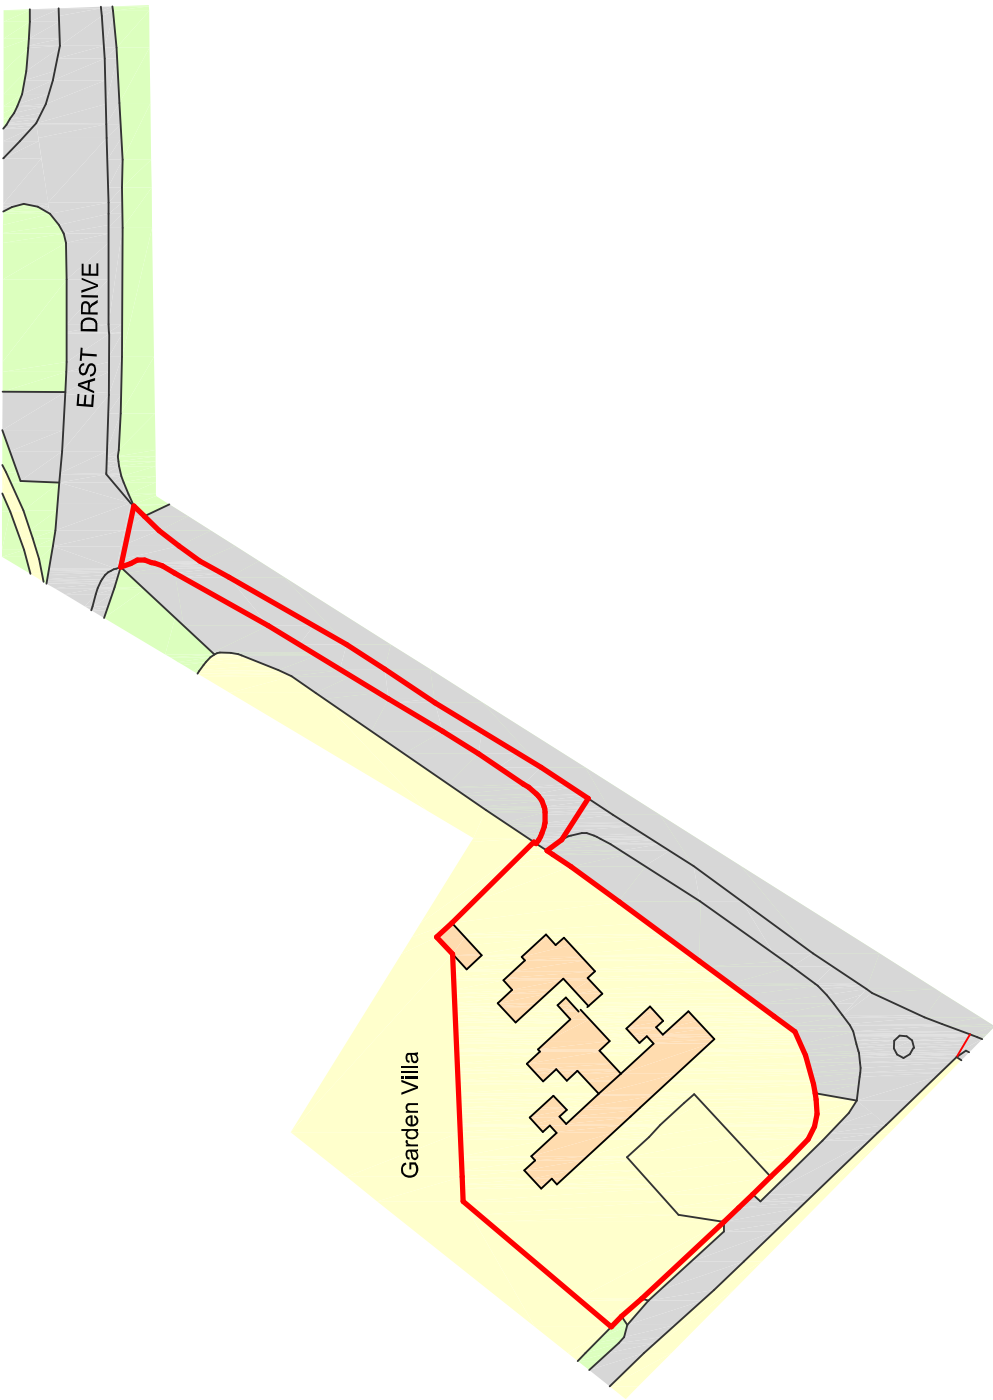

Ordnance Survey (© Crown Copyright 2021. All rights reserved. Licence number 100022432)

Site Location Plan

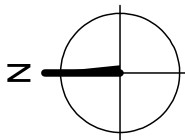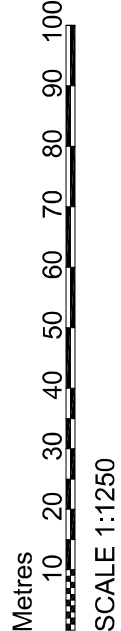

**DBD Architectural
Consultancy Ltd ©2021**
Copyright reserved with DBD Architectural
Consultancy Ltd.

1. All dimensions to be checked on site before construction.
2. All dimensions to be checked on site before construction.
3. Contractors to provide detailed dimensions of new work to all existing conditions.
4. Contractors must notify the architect of any proposed changes to the design.
5. All drawings to be made in conjunction with all other considerations drawings and specifications.

Rev	Date	Description



**DBD Architectural
Consultancy Ltd**
50 Broad Street, Leek,
Staffordshire, ST13 3DS
Tel: 01527 511111
www.dbdarchitectural.co.uk

M O Sall
Garden Villa, East Drive
Leek, Staffordshire
ST13 3DN

Change of Use (Dwelling House -
Children's Day Nursery)

Site Plans		

PL 101