
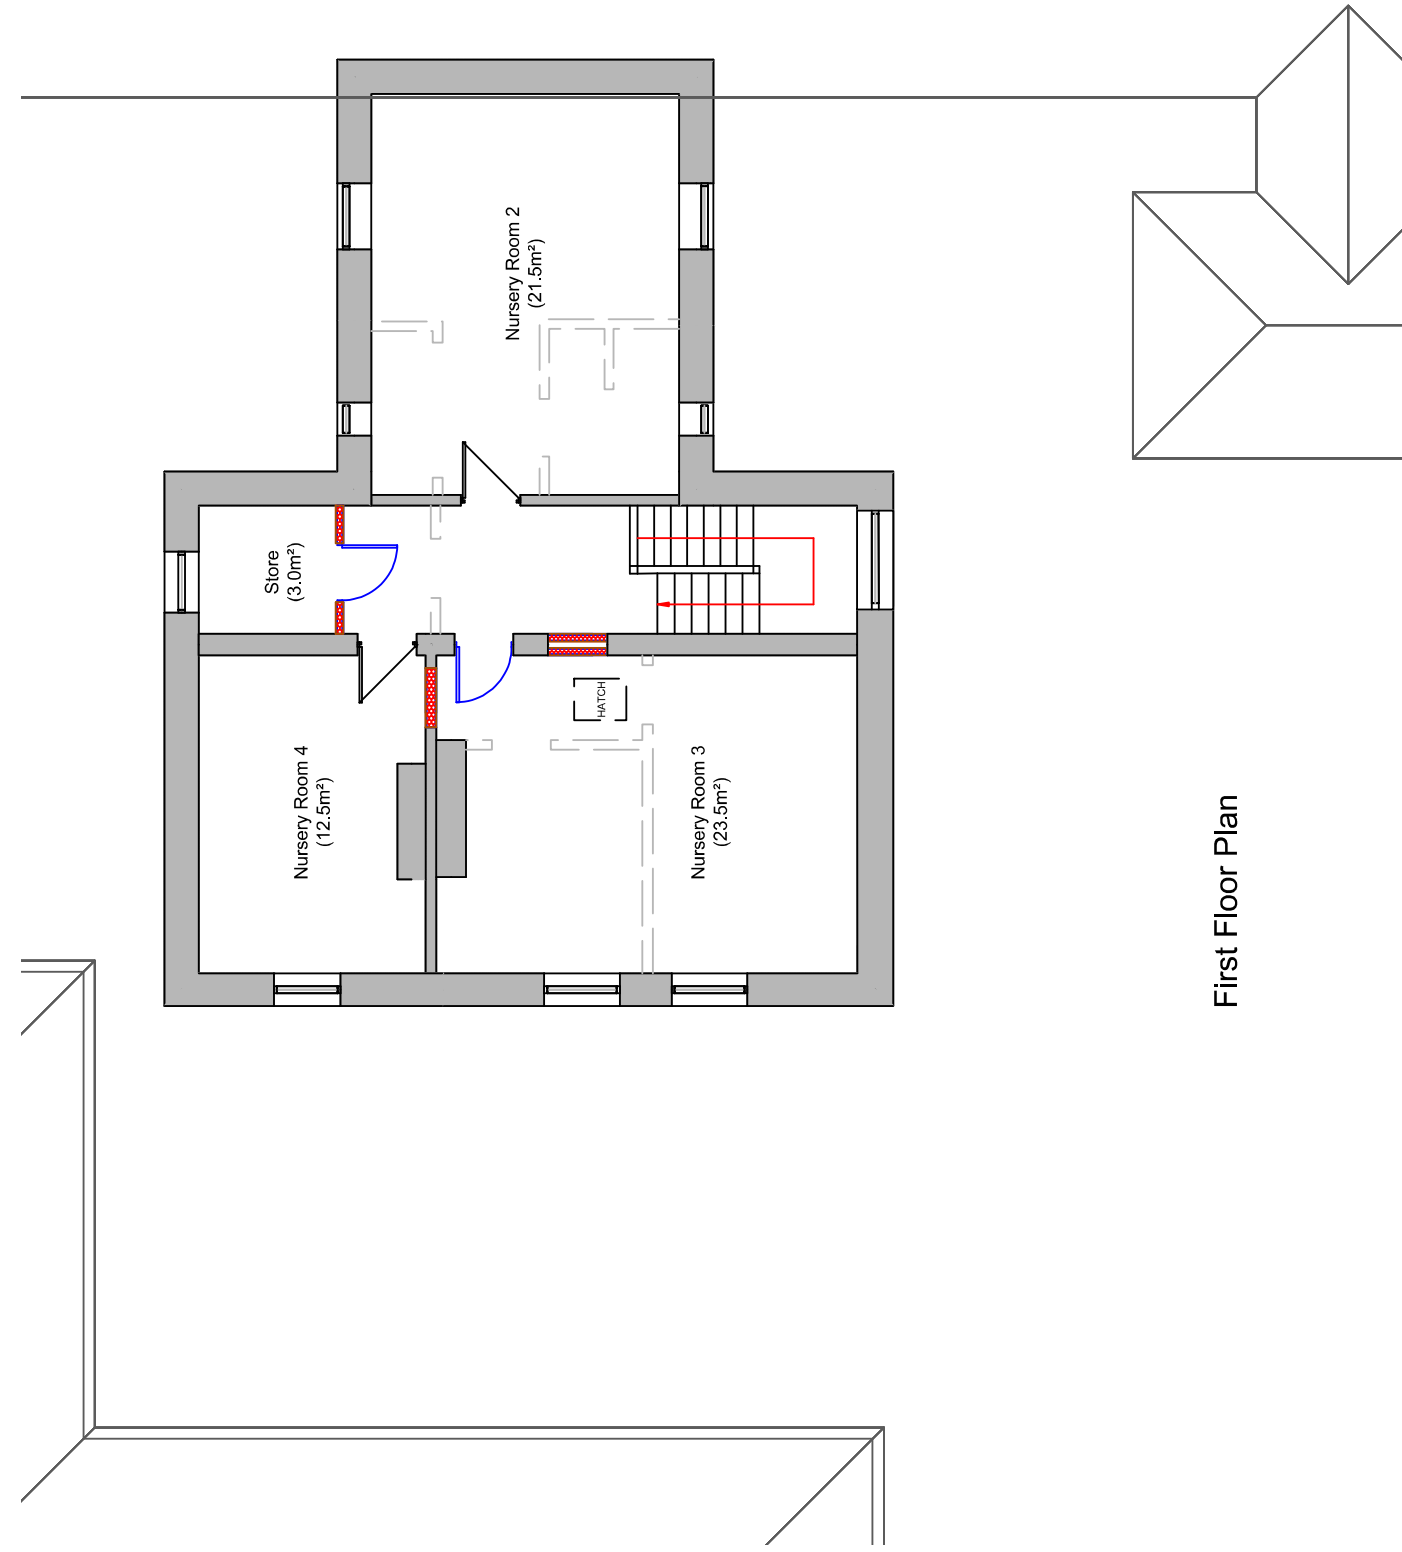
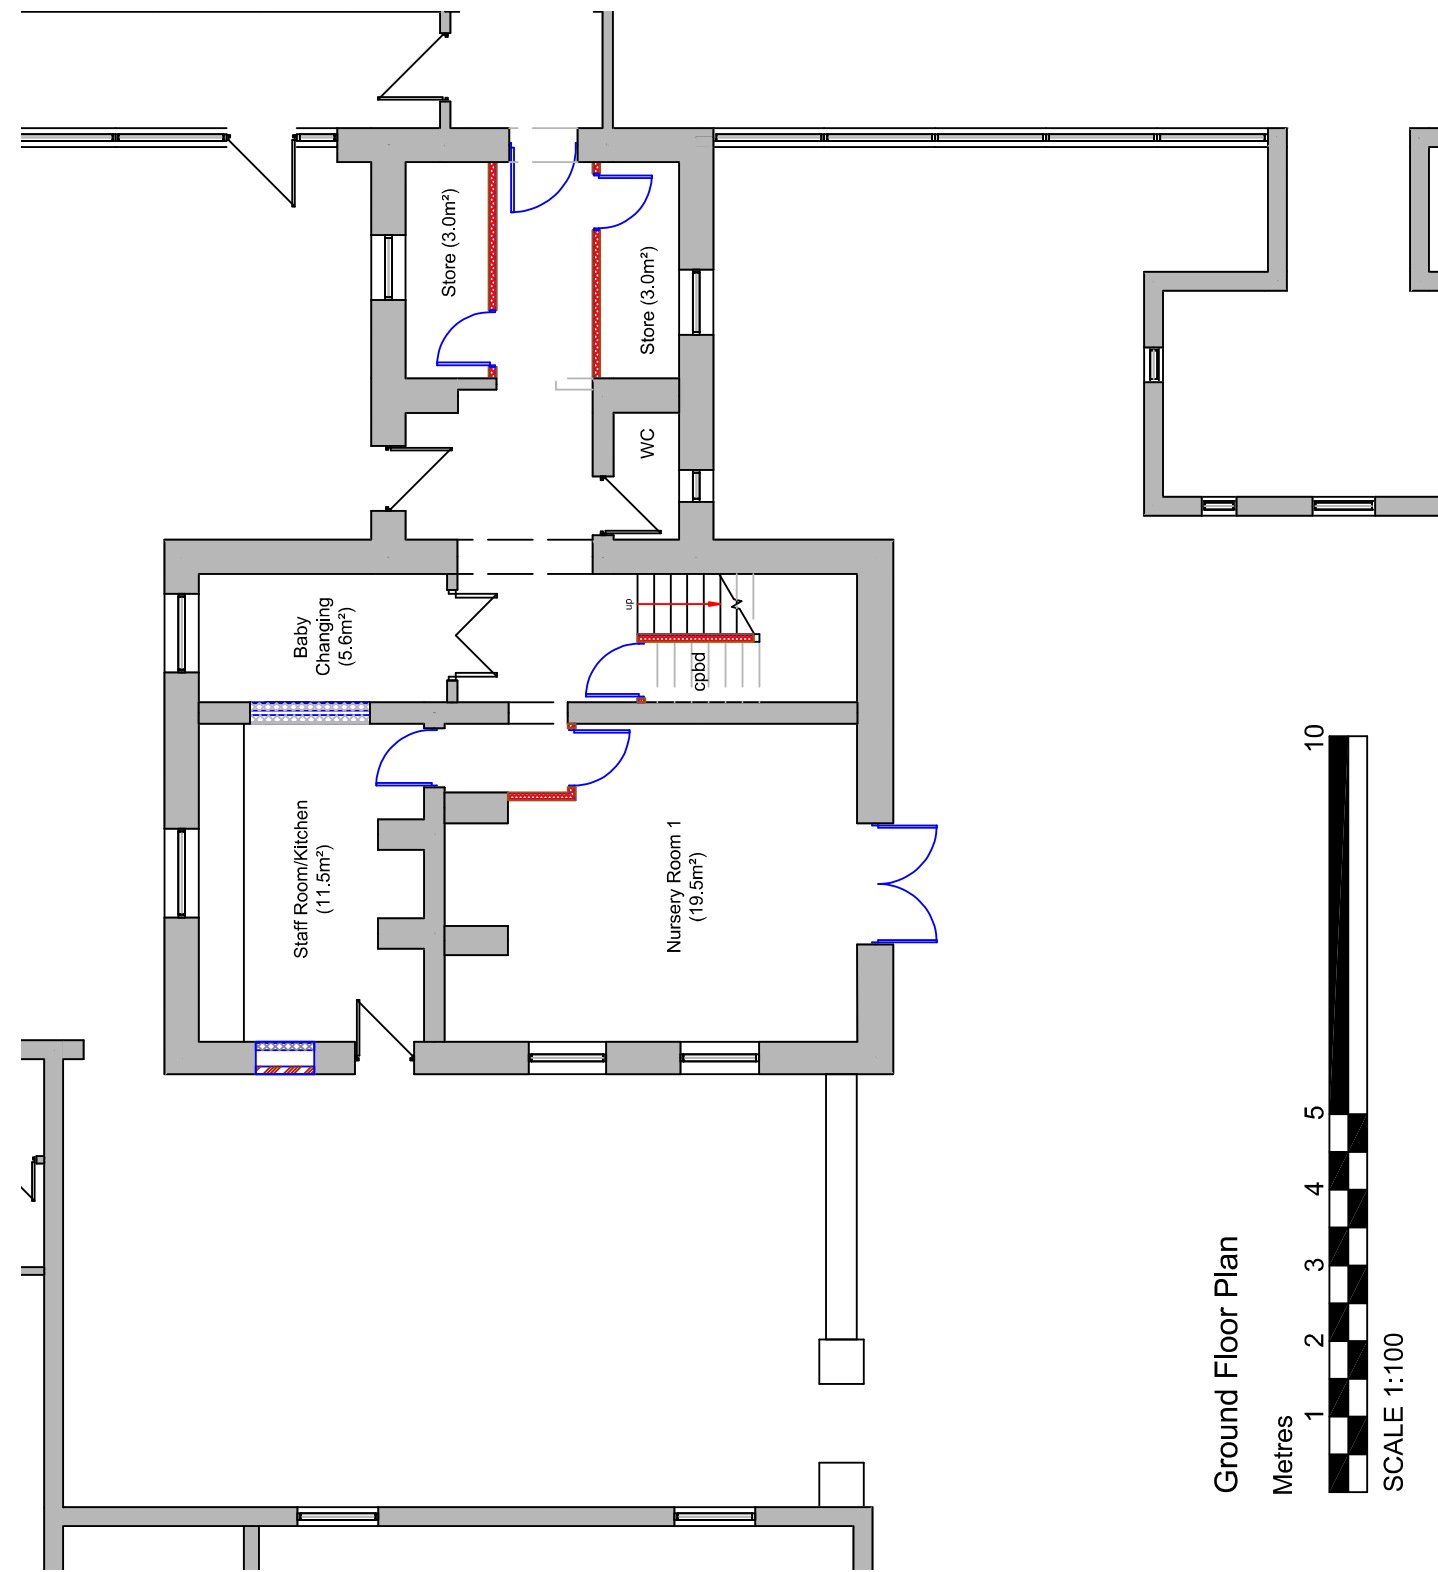
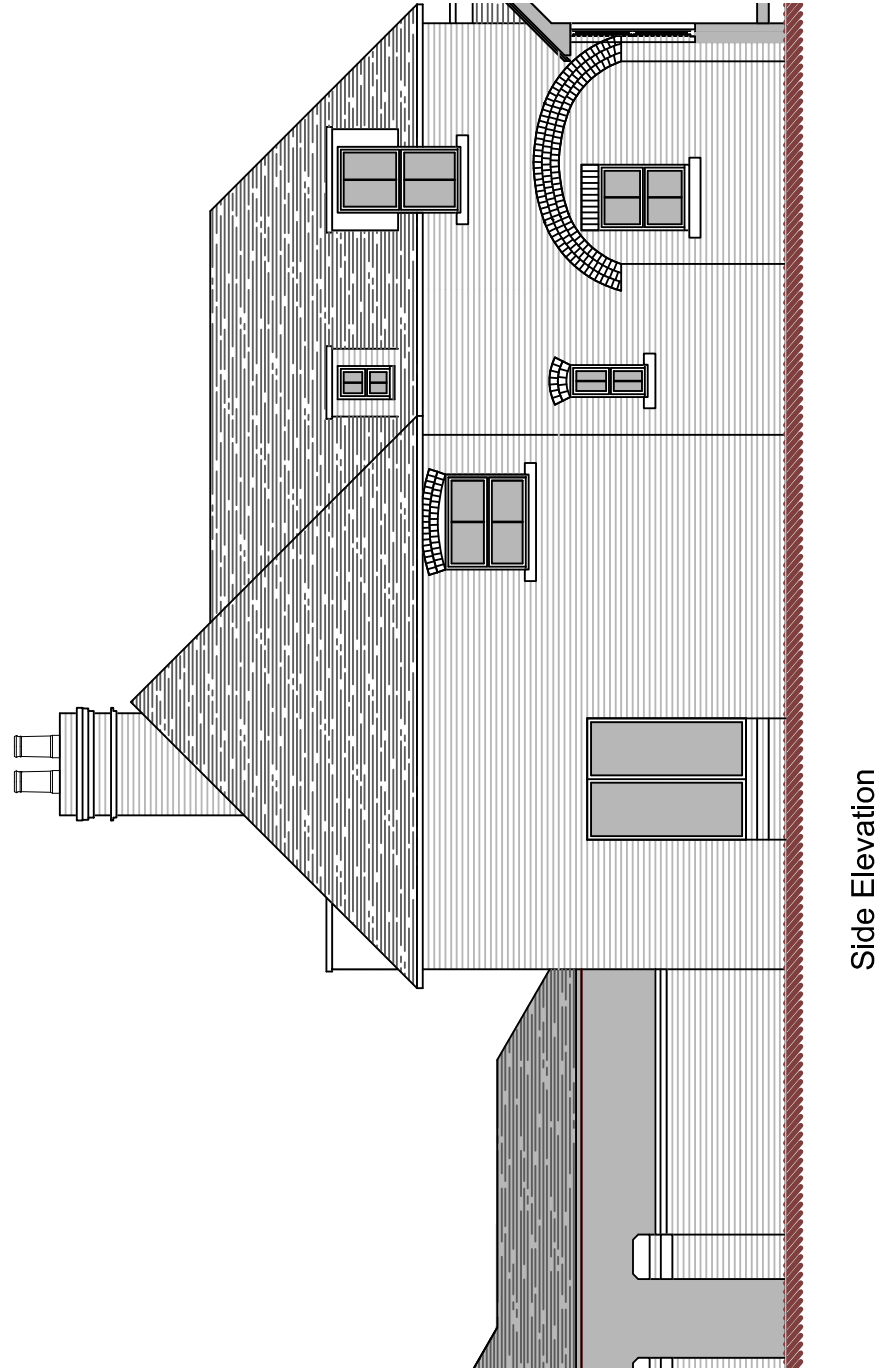
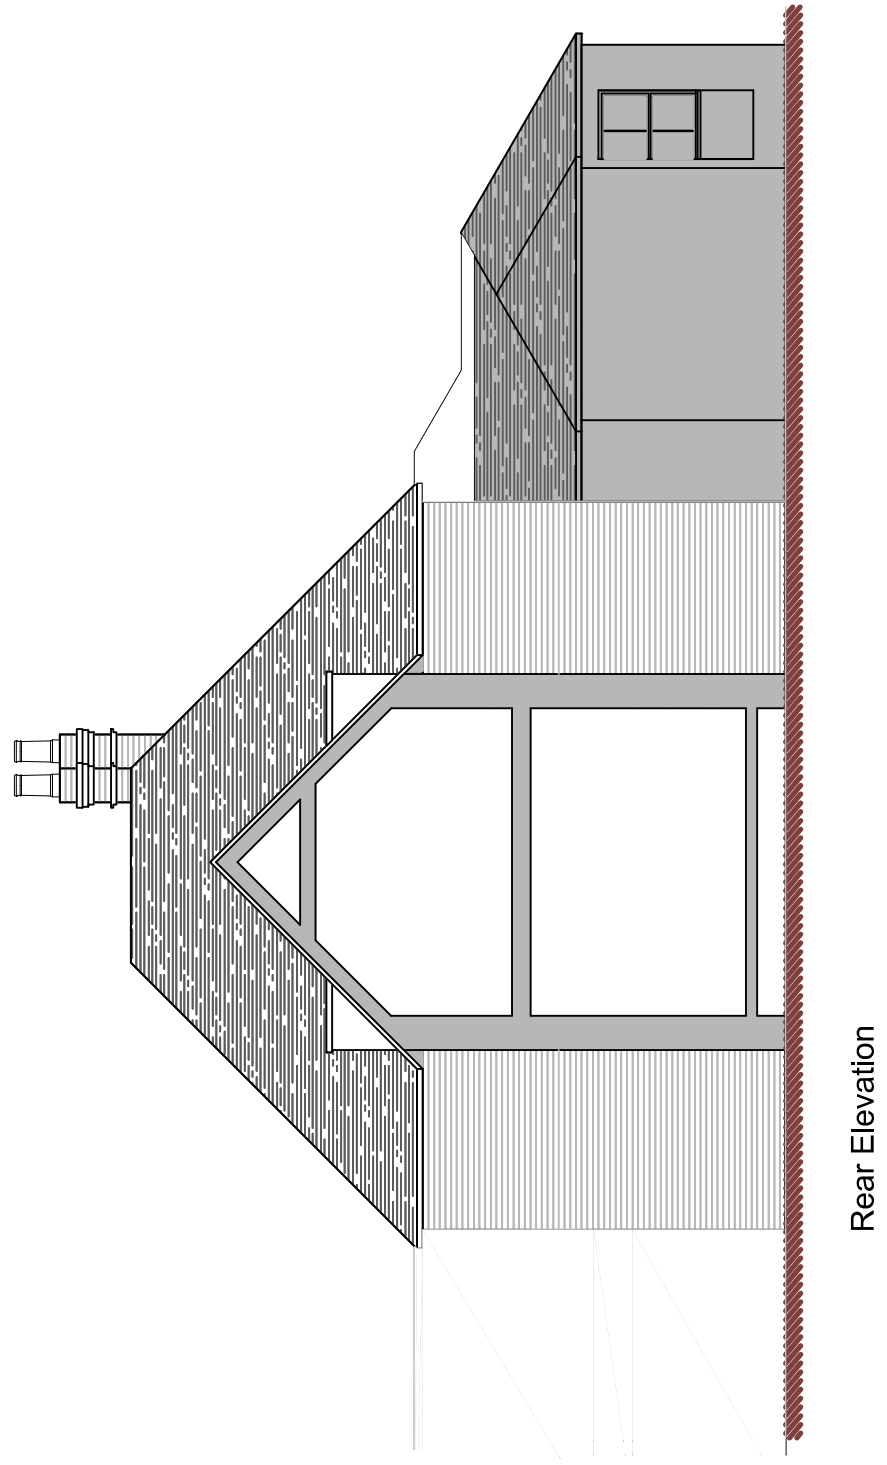
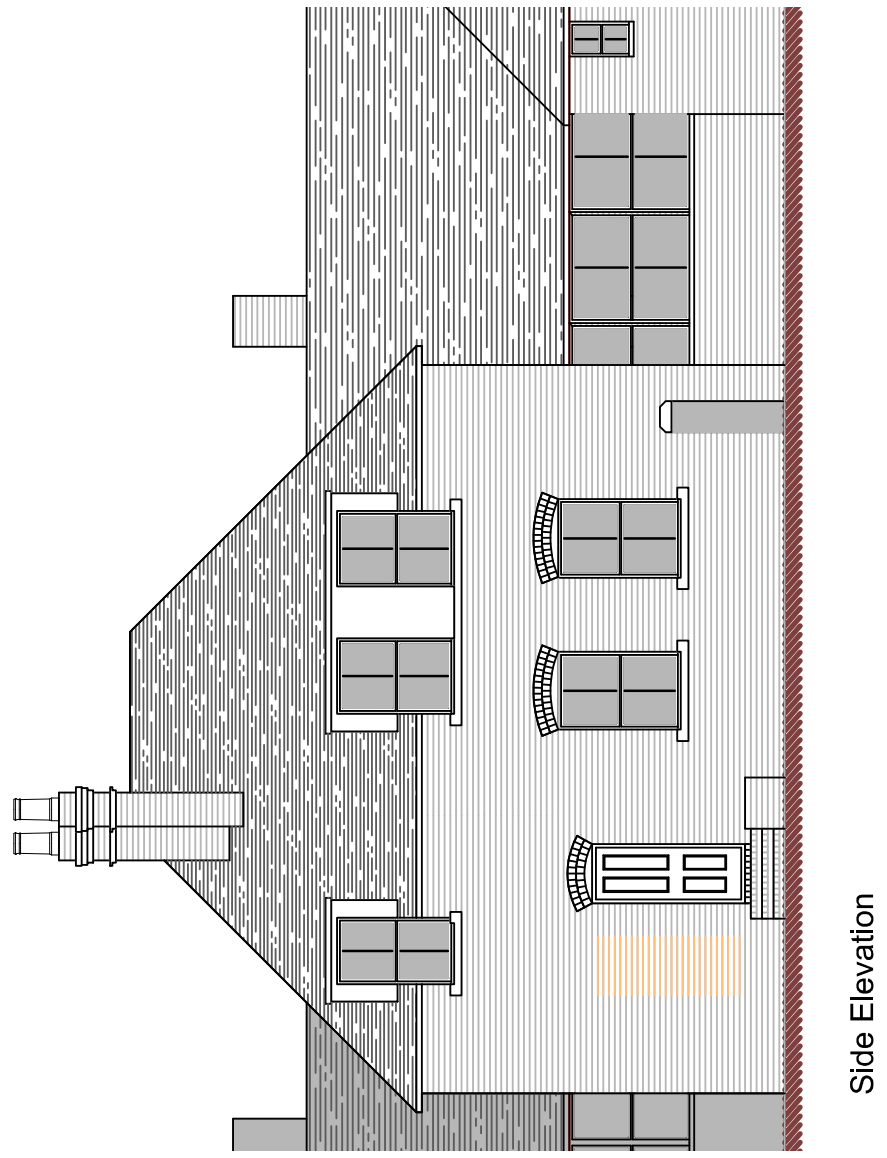


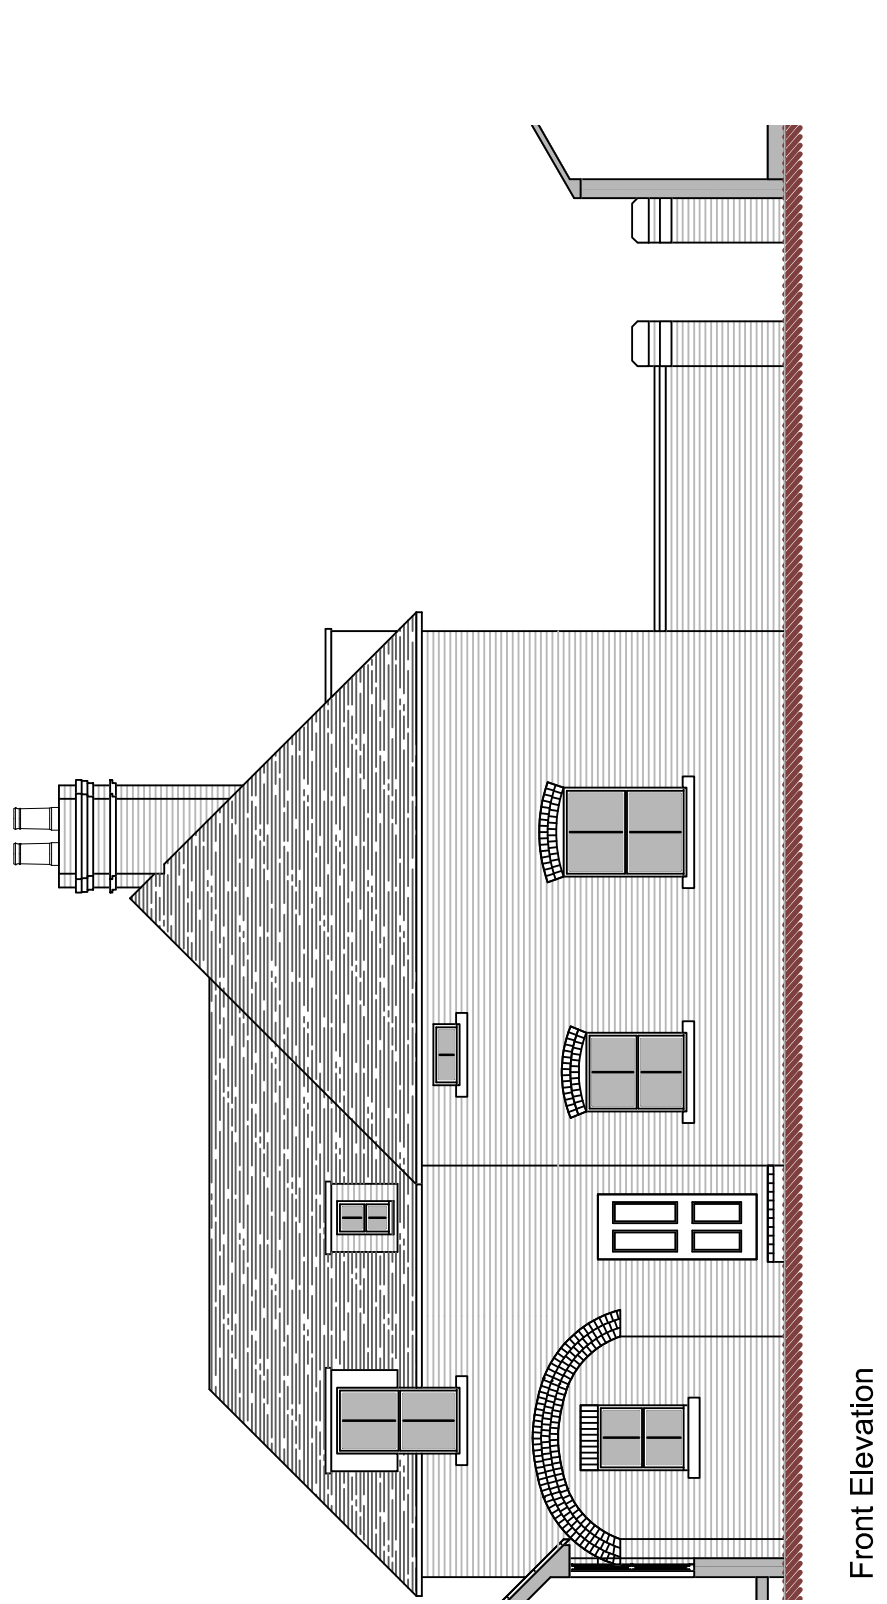

DBD Architectural
Consultancy Ltd ©2021

1. Copyright is vested with OBD Architectural Consultants Ltd.
2. All drawings to be checked on site before proceeding.
3. Contractor to check (a) all dimensions of new work to suit existing conditions; (b) existing structure or details are plumb, square or level.
4. Contractor must notify the architect of any discrepancies before proceeding.
5. All drawings to be read in conjunction with all other consultants drawings and specs.

[illegible]

Mr D Skitt
Garden Villa, East Drive
Cheddleton
ST13 7DN

Change of Use (Dwelling House -
Children's Day Nursery)Plans as Proposed
(Nursery)

Stage: Pending		Date	Job No
Issue: A1		10.03.21	2114
Scale: 1:100			
Drawing Number: PL 103			