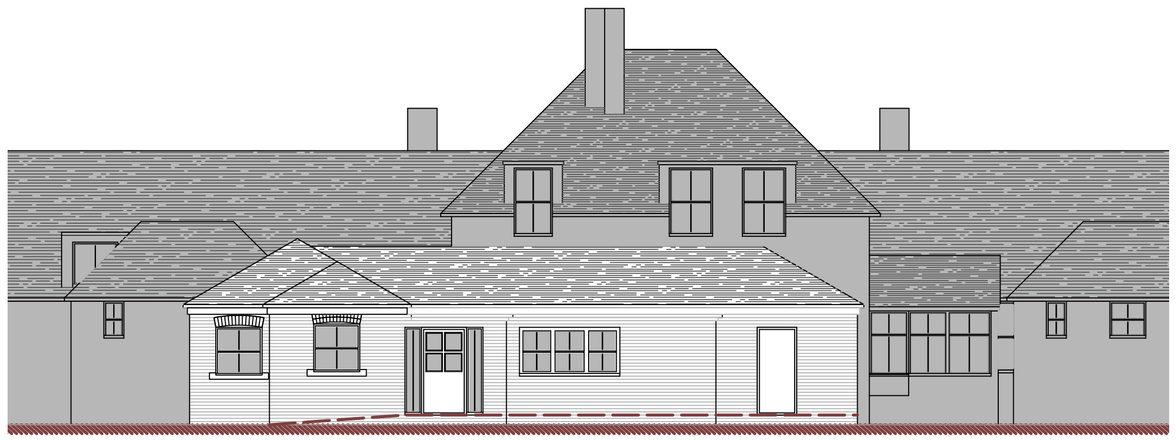

Front Elevation

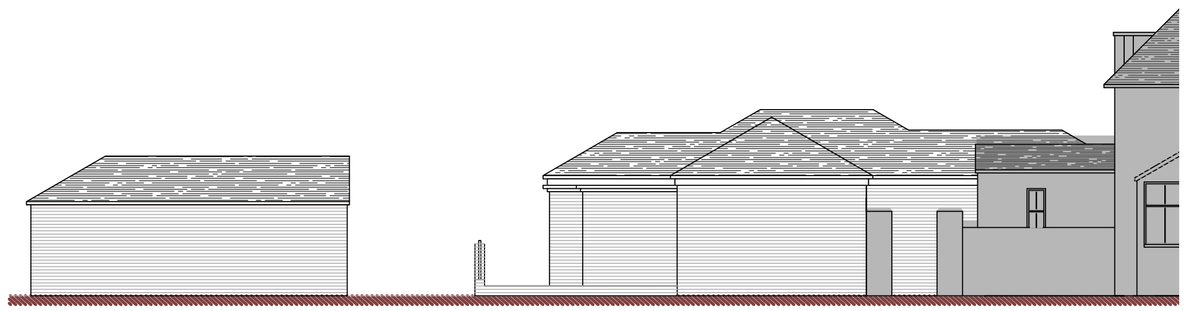

Side Elevation

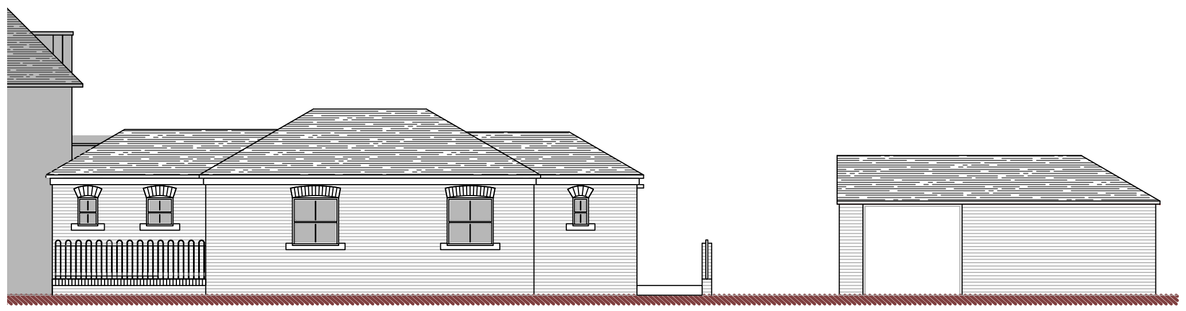

Side Elevation

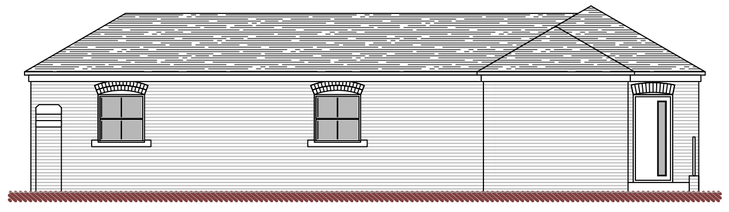

Side Elevation

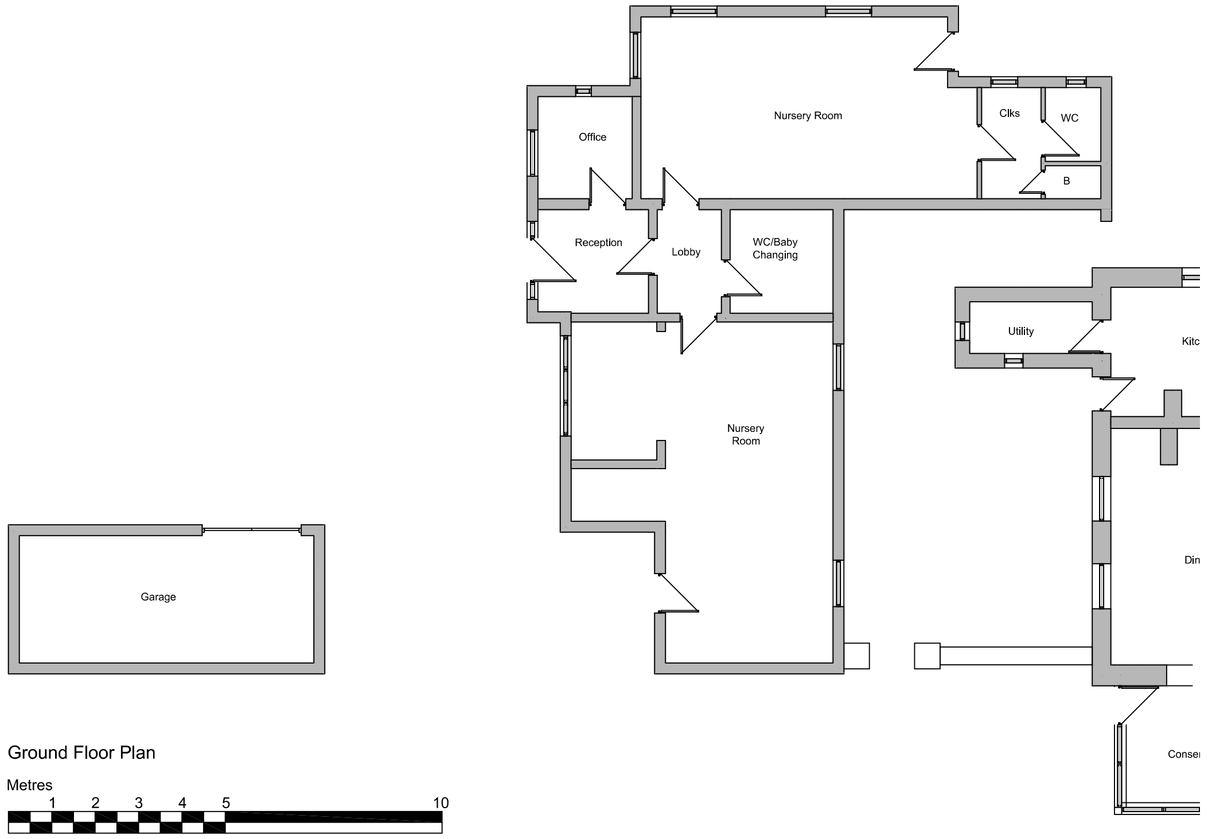

Ground Floor Plan

Metres

1 2 3 4 5 10

SCALE 1:100

DBD Architectural Consultancy Ltd ©2021

1. Copyright is vested with DBD Architectural Consultancy Ltd.

2. All dimensions to be checked on site before proceeding.

3. Contractor to check/adjust dimensions of new work to suit existing conditions.
Do not assume existing structure or details are plumb, square or level.

4. Contractor must notify the architect of any discrepancies before proceeding.

5. All drawings to be read in conjunction with all other consultants drawings and specs.

Rev	Date	Description

DBD Architectural Consultancy

DBD Architectural Consultancy Ltd
59 Broad Street,Leek,
Staffordshire, ST13 5NS
01538 381118
mail@dbdconsultants.co.uk
www.dbdconsultants.co.uk

Mr D Skitt
Garden Villa, East Drive
Cheddleton
ST13 7DN

Change of Use (Dwelling House - Children's Day Nursery)

Plans as Existing (Nursery)

Stage: Planning

Size:	A1	Rev:	10.03.21	Job no:	2114
Scale:	1:100				

Drawing Number: PL 104