


SCALE 1/2"=1'-0"

FRONT

SIDE

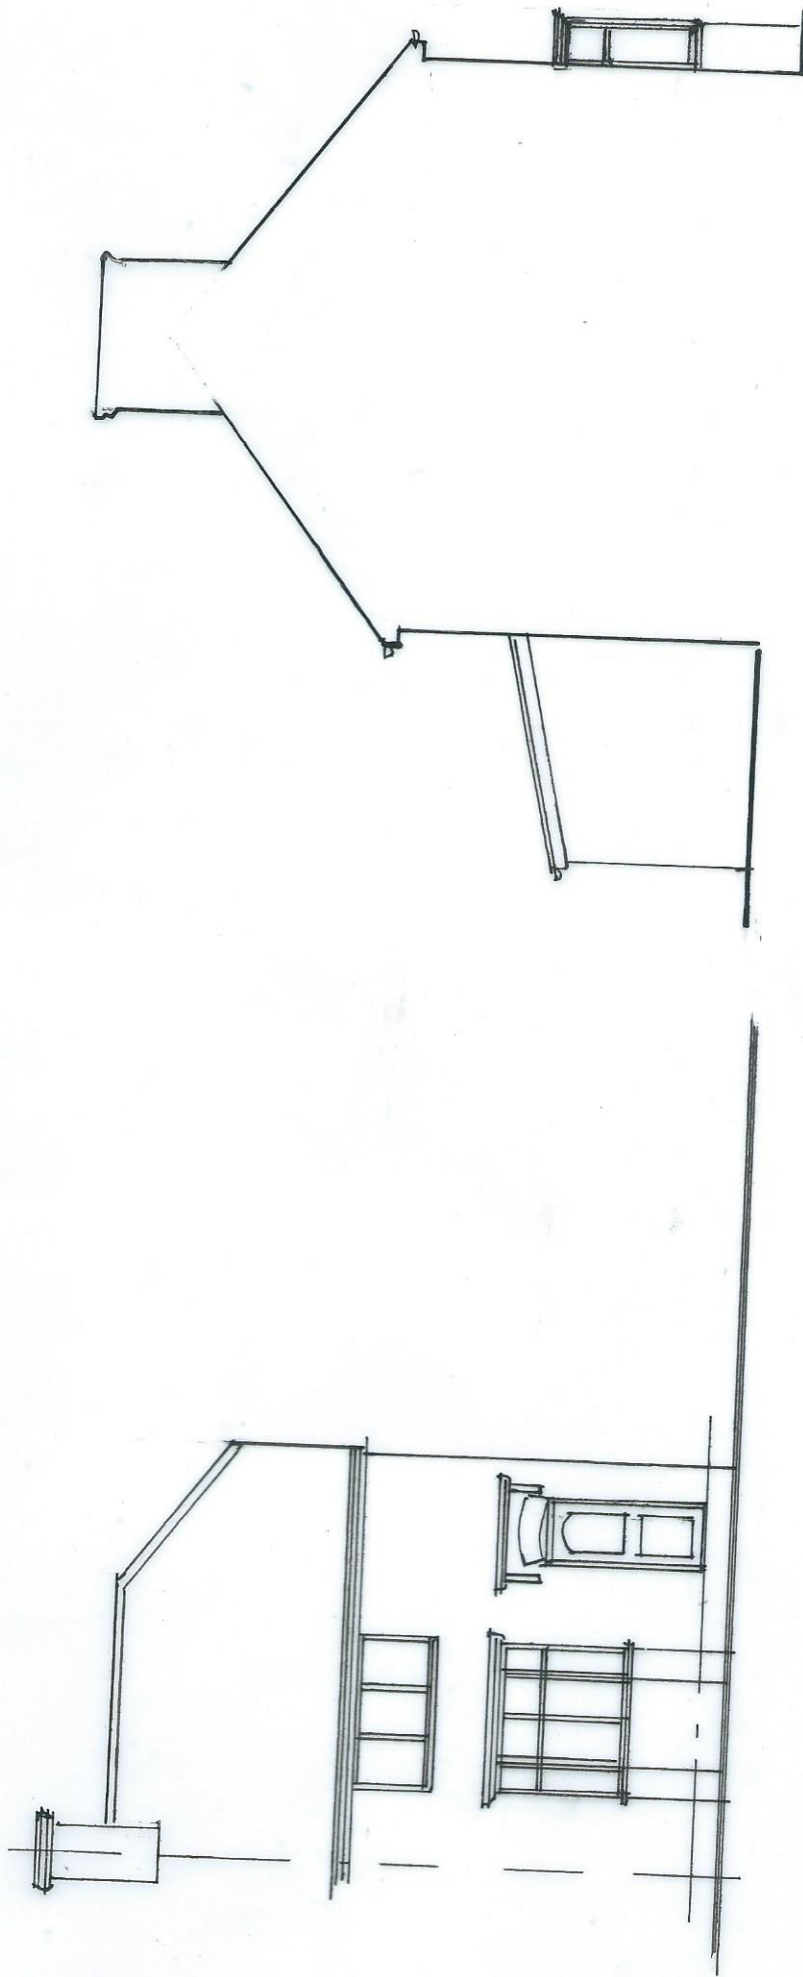


ELEVATIONS AS EXISTING 79 BAEFORD BRIDGE LANE CHEDDLETON

SCALE 1/100

REAR


SIDE

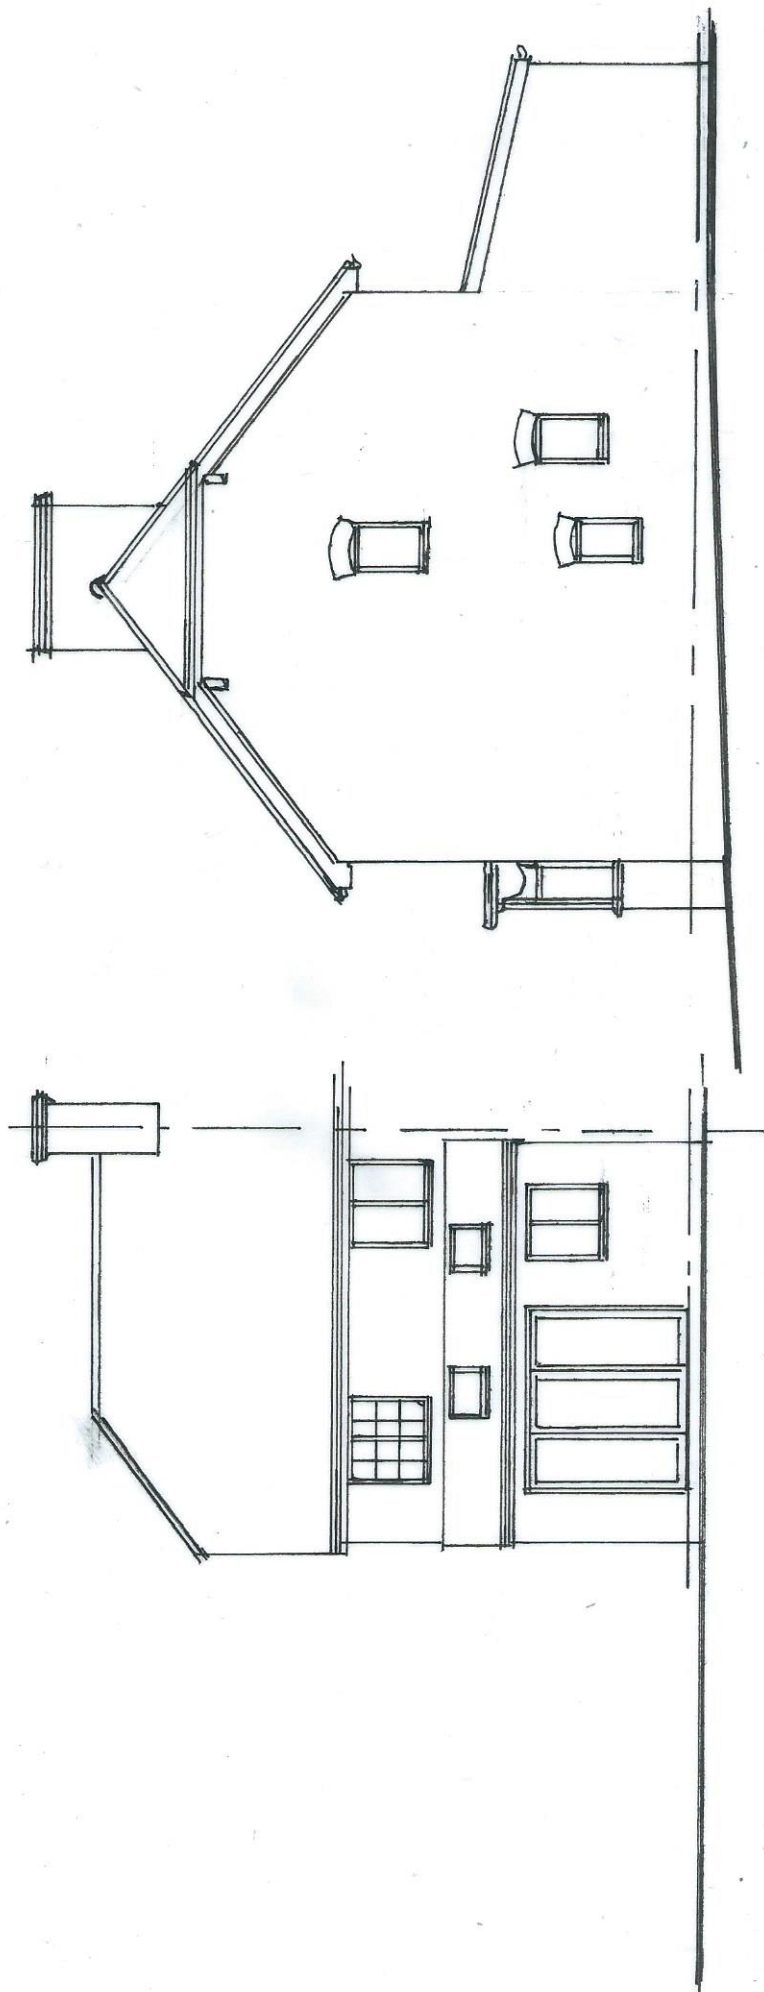


ELEVATIONS AS EXISTING 79 BASFORD BRIDGE LANE CHEDDLETON

SCALE 1/100

REAR

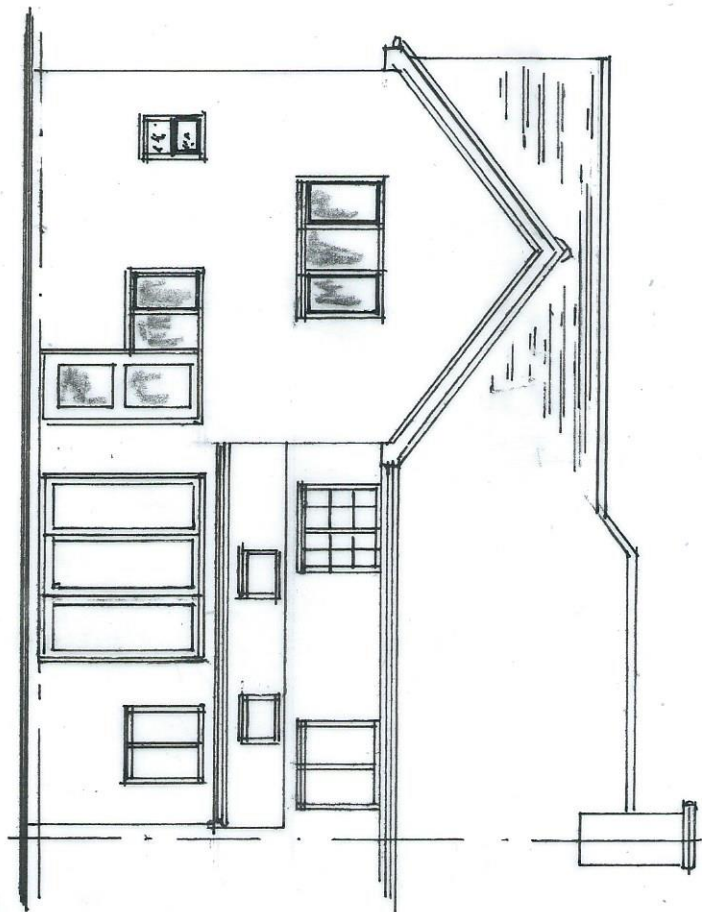

SIDE

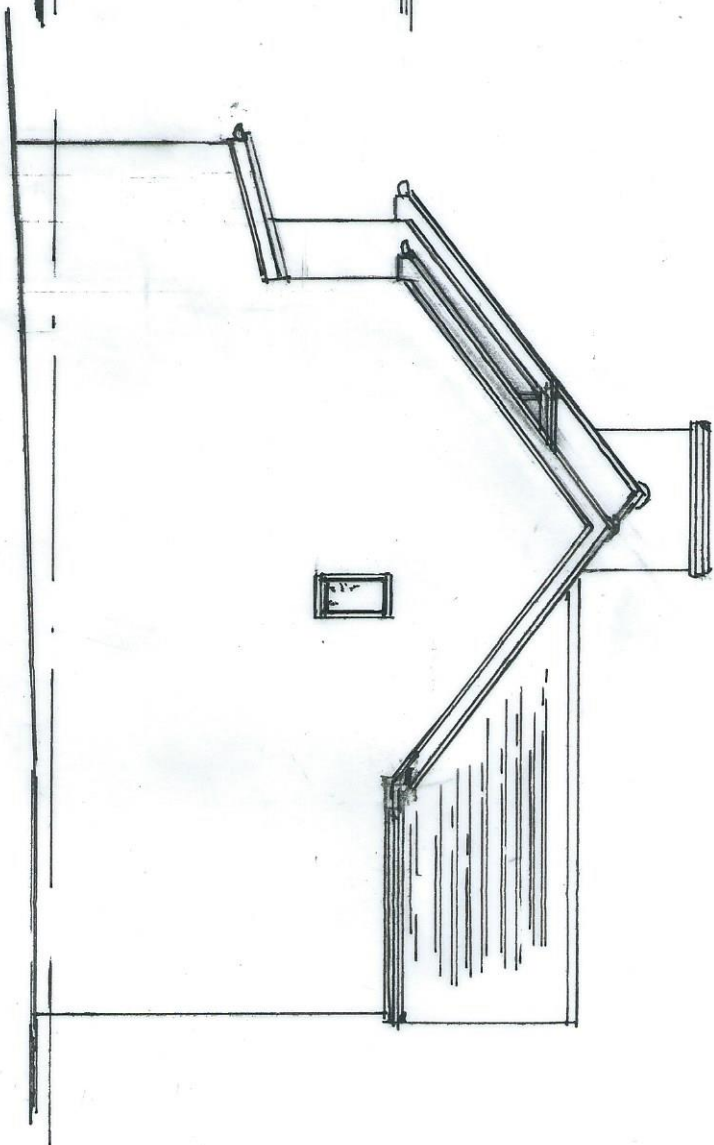


ELEVATIONS AS PROPOSED 79 BASFORD BRIDGE LANE CHEDDLETON

SCALE 1:100

FRONT

SIDE

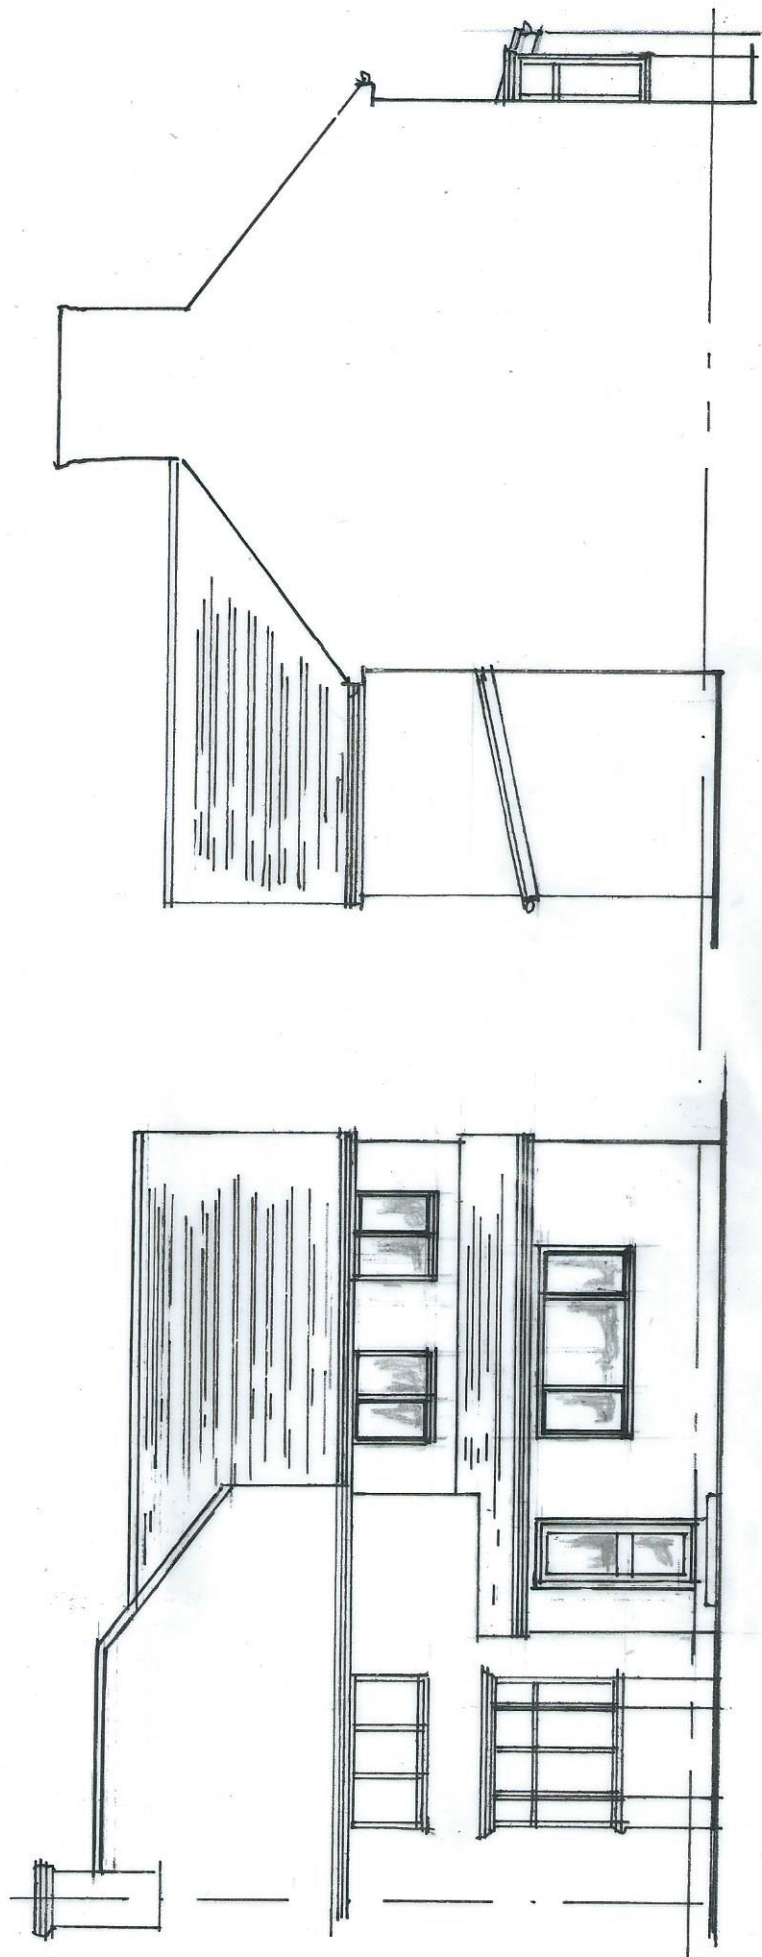

PROPOSED ELEVATIONS 79 BASFORD BRIDGE LANE CHEDDLETON