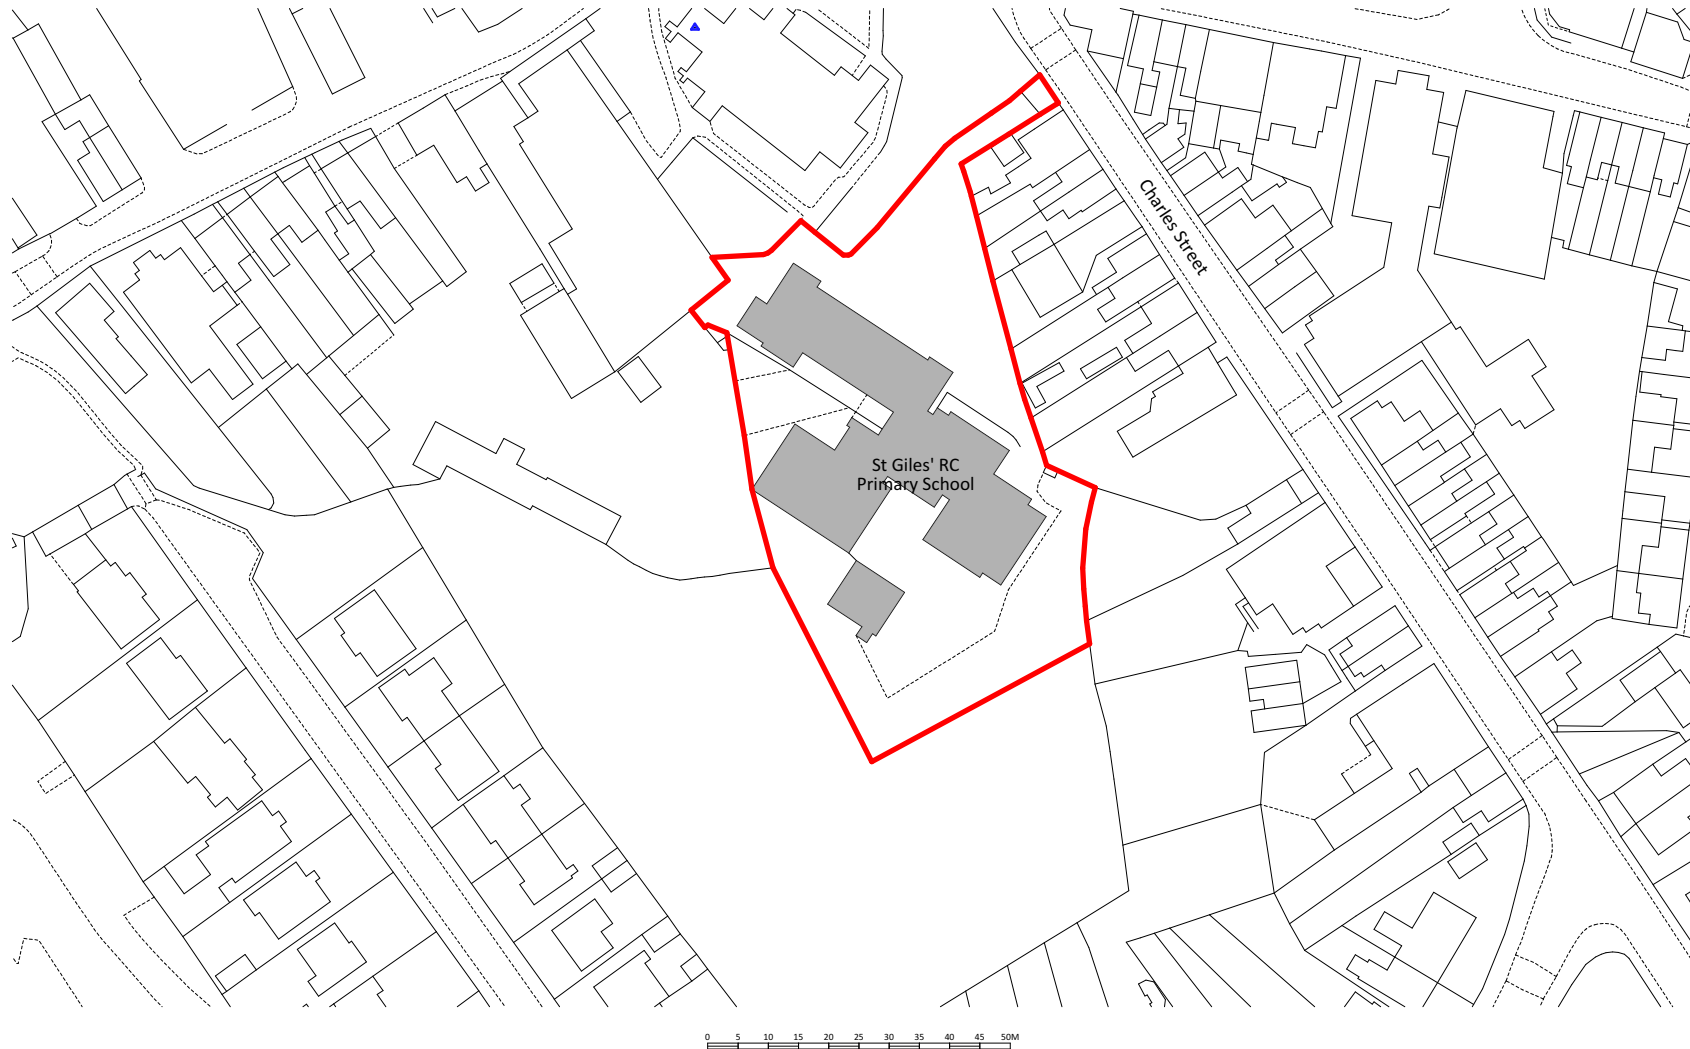


A	14/05/2021	NOTES AMENDMENT.
Rev ID	Date	Comment

wood | goldstraw | yorath
ARCHITECTS QUANTITY SURVEYORS CDM CO-ORDINATORS

Churchill House, Regent Road, Stoke on Trent, ST1 3RH.
Tel: 01782 208000 Fax: 01782 208712 E-mail: info@woodgoldstraw.co.uk
www.woodgoldstraw.co.uk

Client.
**ST GILES CATHOLIC PRIMARY
SCHOOL, CHEADLE**

Project.
**GROUND AND FIRST FLOOR
ALTERATIONS**

Scale 1:1250	Issue Date 14/05/2021
Sheet Size A3	Drawn

Title.
Location Plan

Drawing Number 2528-30-05A	/ (Revision)	Revision ID A
--------------------------------------	--------------	-------------------------

CAD file path:
X:\0 PROJECTS\2528 St Giles RCS, Cheadle\2528-30 First floor alterations\Design\ArchiCAD\2528-30 EXISTING PLANS.pln
Copyright. Wood Goldstraw Yorath LLP.
Contractors are to check all dimensions on site and refer any discrepancies to the Architect immediately. This drawing has been prepared for planning purposes only and to the best of our knowledge the original digital document is accurate at the stated scale. However, we cannot accept liability for the accuracy of third party data (OS mappings, topographical survey information, etc) used in the production of this document which we have relied upon in good faith. Key dimensions are noted for reference and any further specific dimensional information can be provided upon request.