



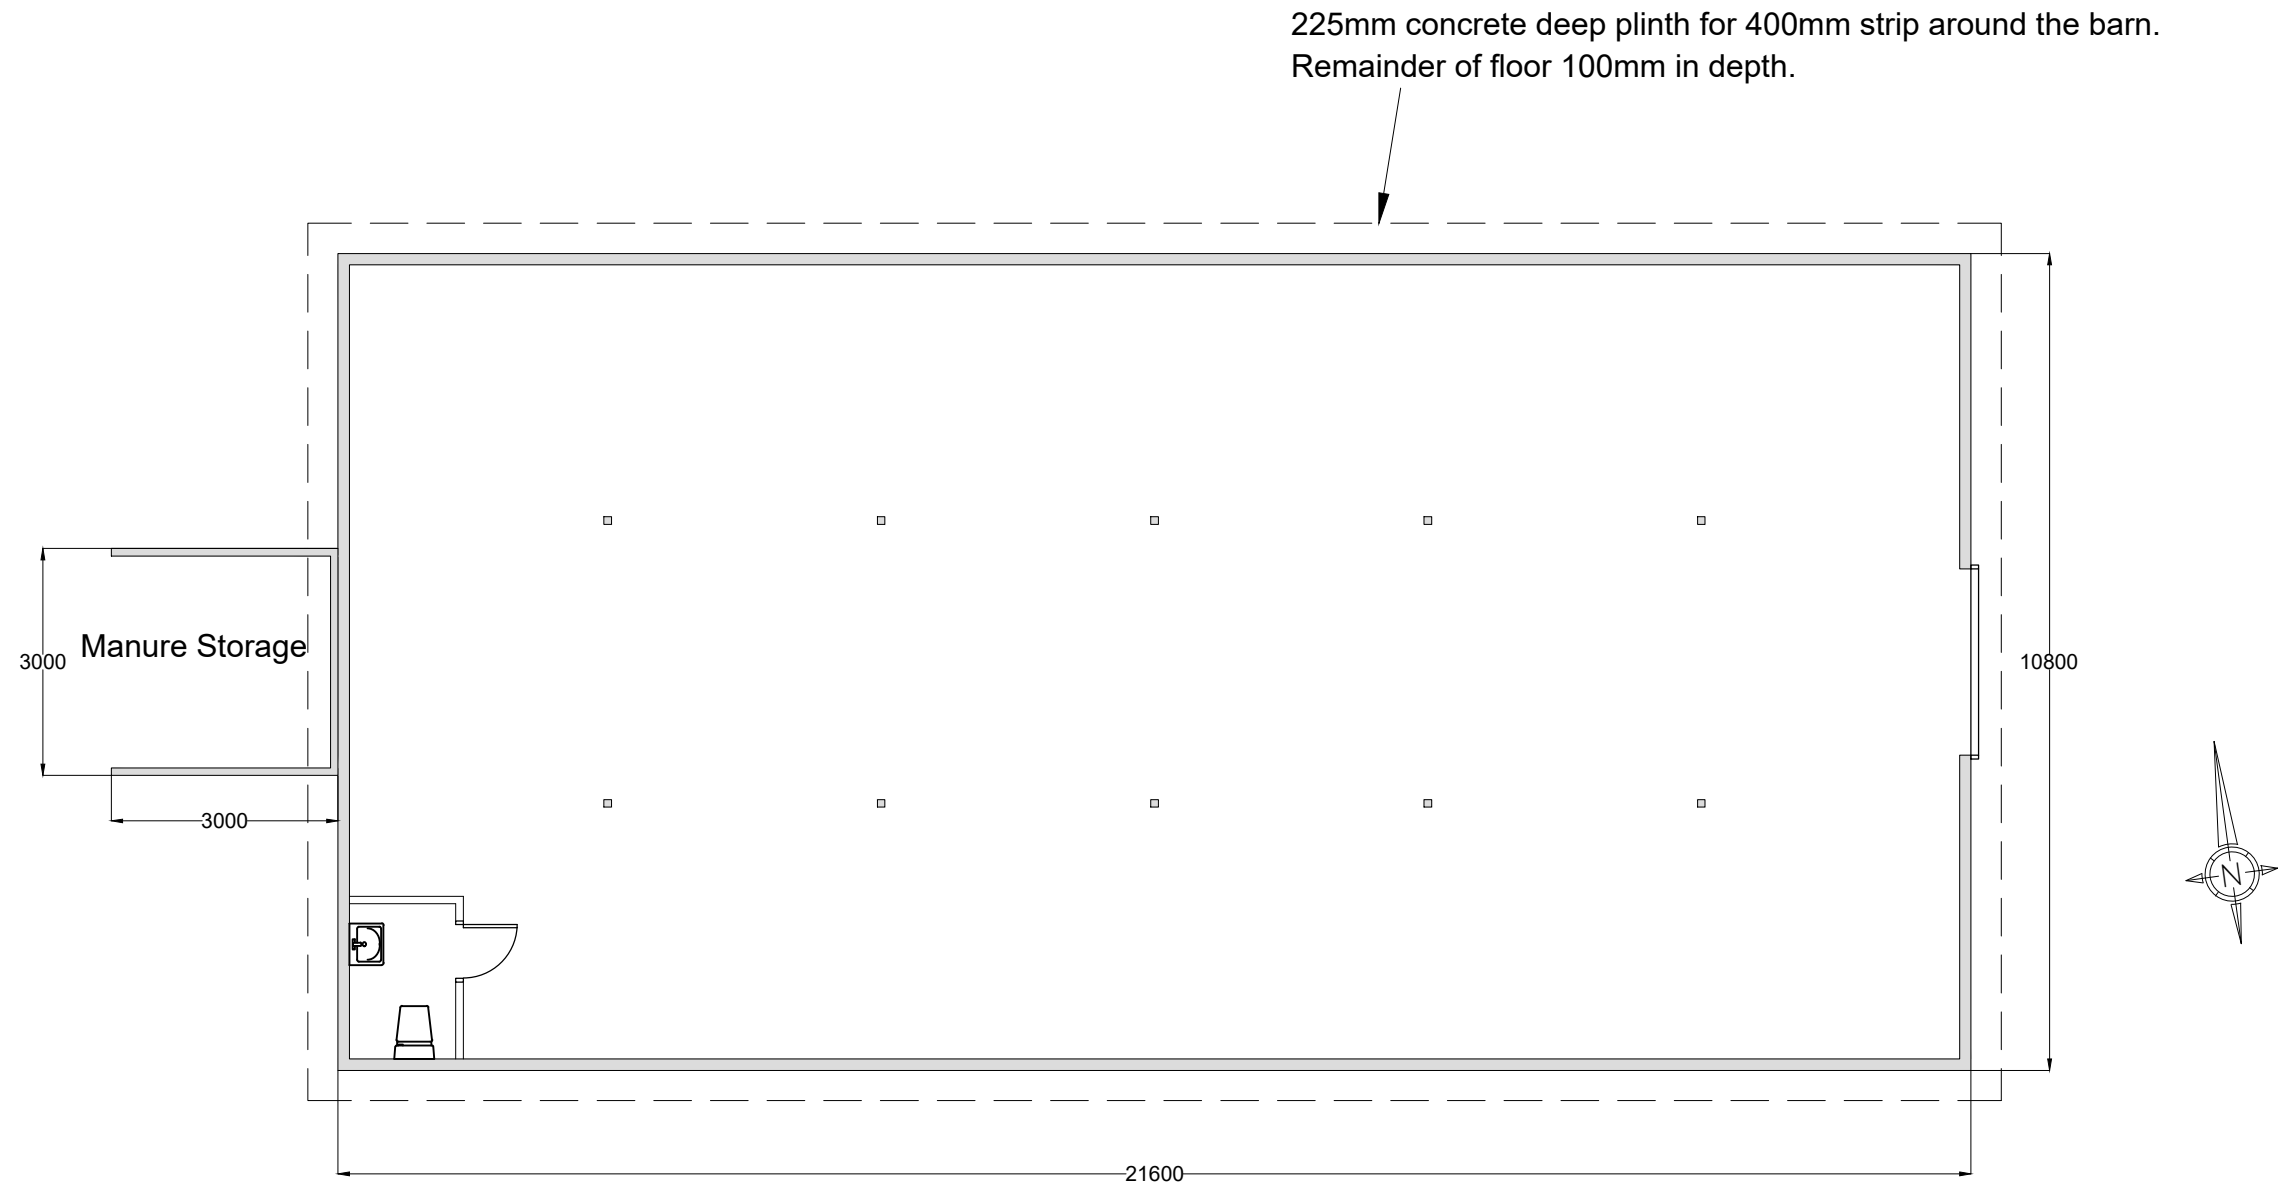

Proposed Plan

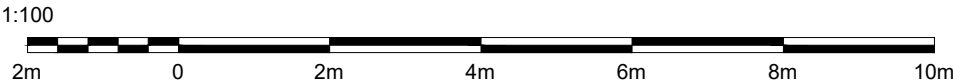

Client Name Adams Planning & Development		Revisions	
Drawing Title Proposed Barn Plans		A	Manure storage area, concrete plinth details and wc & sink added
Job Proposed Barn Meadow View farm Kerry Hill Stoke		07/05/21	
THE LAKELAND BUILDING GROUP			
Drawn By LW	Date 04/12/20	© The Lakeland Building Group Ltd Unit 9 Westmorland Business Park, Kendal, Cumbria, LA9 6NS Tel 01539 724657 e: info@lakelandbuildinggroup.co.uk	
Checked By -	Scale @A3 1:100		
Drawing Number A04-2115-03			
		Revision A	