




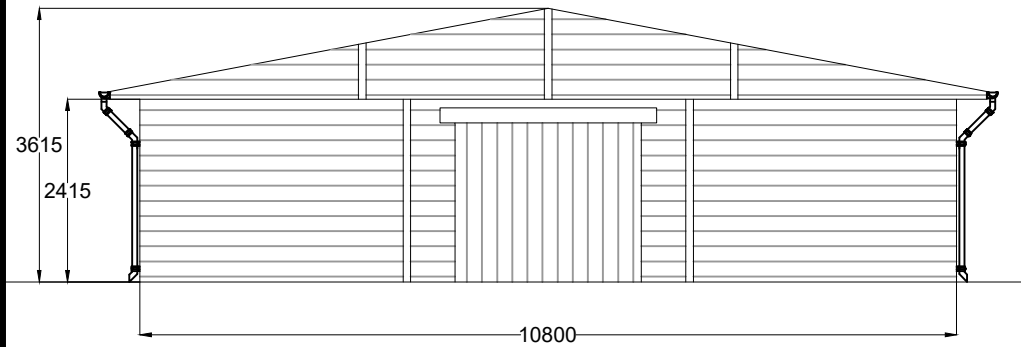


Front (East) Elevation

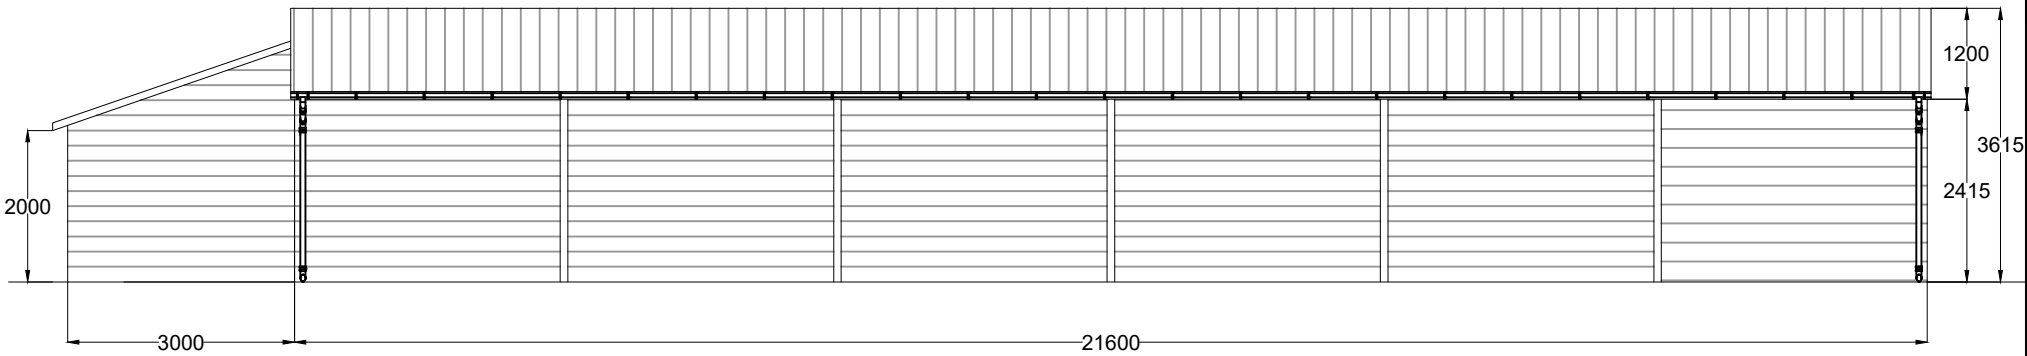

Side (North) Elevation 1

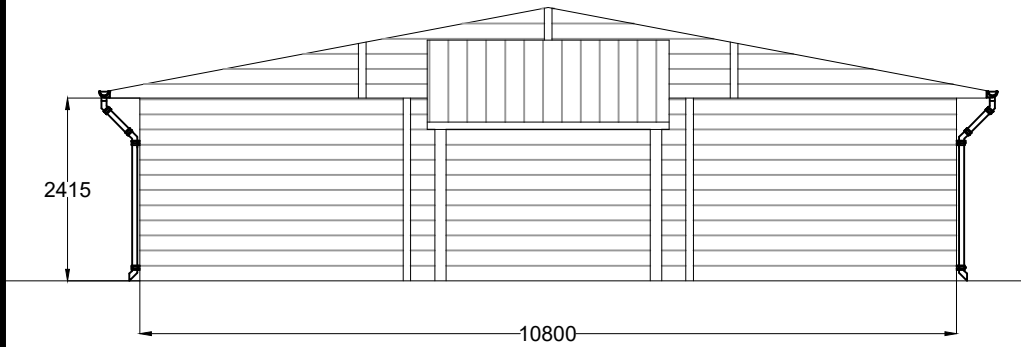


Rear (West) Elevation

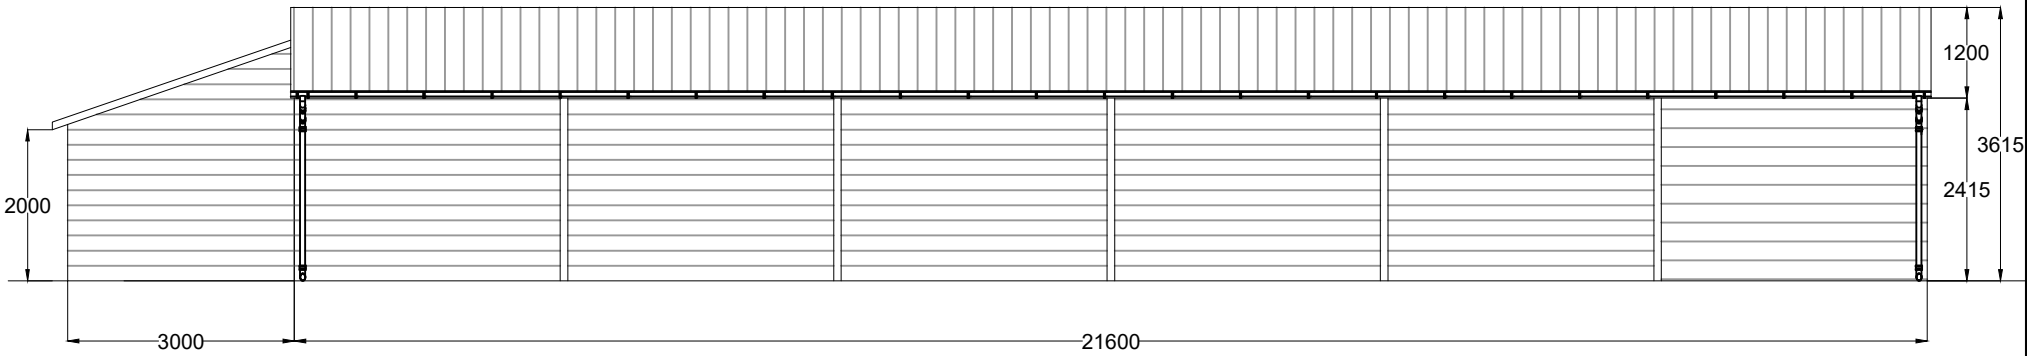

Side (South) Elevation 2

Barn Materials - Walls - Timber Painted Dark Green
Roof - Anthracite Corrugated Cement Sheets

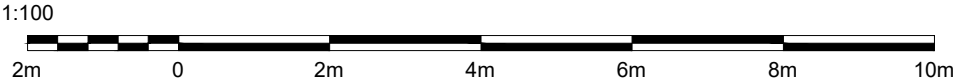

Client Name			Revisions		
Adams Planning & Development			A	Manure storage area added	07/05/21
Drawing Title					
Proposed Barn Elevations					
Job					
Proposed Barn Meadow View farm Kerry Hill Stoke			THE LAKELAND BUILDING GROUP		
Drawn By LW		Date 04/12/20		© The Lakeland Building Group Ltd Unit 9 Westmorland Business Park, Kendal, Cumbria, LA9 6NS Tel 01539 724657 e: info@lakelandbuildinggroup.co.uk	
Checked By -		Scale @A3 1:100			
Drawing Number A04-2115-04		Revision A			