MINOR INACCURACIES MAY OCCUR DUE TO PRINTING PROCESSES. ALL WRITTEN / SCALED DIMENSIONS & FLOOR AREAS ARE SUBJECT TO VERIFICATION BY CONTRACTOR(S) ON SITE.



Proposed Front Elevation

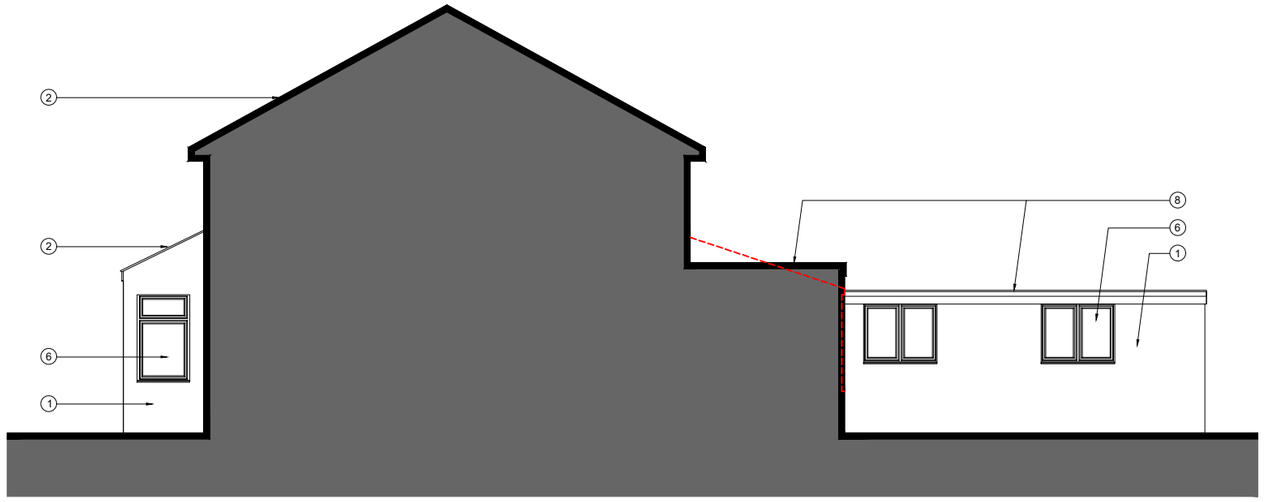

Proposed Side Elevation

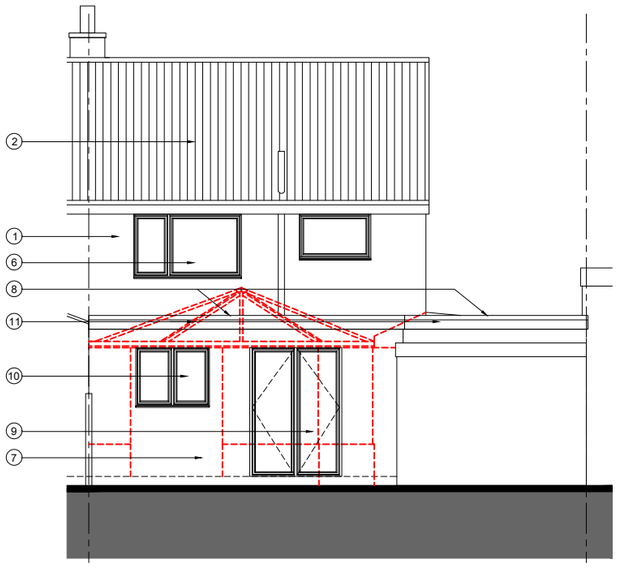

Proposed Rear Elevation

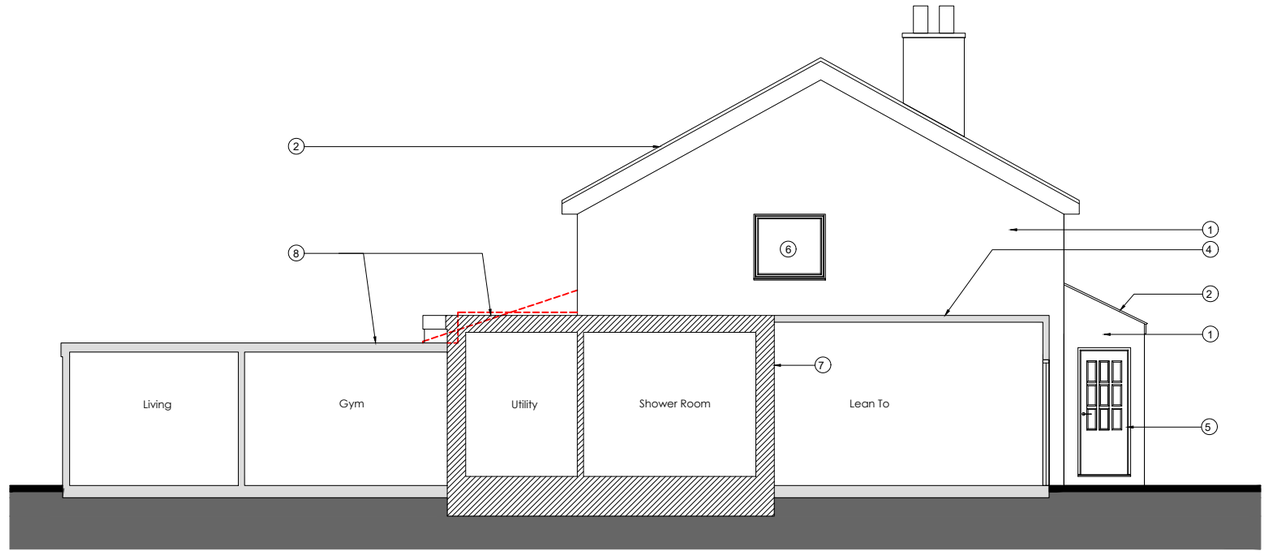

Proposed Side Elevation

0m 2m 4m 6m 8m 10m

1:100@A3

LEGEND

1. Existing brickwork
2. Roof tiles to dwelling roof
3. Existing horizontal timber cladding
4. Existing uPVC roof panels
5. uPVC doors
6. uPVC windows
7. Brickwork to match existing dwelling
8. Single ply membrane flat roof
9. uPVC doors to match existing dwelling
10. uPVC windows to match existing dwelling
11. RWP, fascias & gutters to match existing dwelling

Rev	Amendment	Date	Drn	Chk
A	Updated to clients comments	08.03.21	DB	DB

Site: Proposed Extension at 17 Birchendale Close, Lower Tean, Stoke-On-Trent, ST10 4LT

Client: Mr & Mrs Harding

Title: Proposed Elevations

Date: February 2021

Scale: 1:100 Paper Size: A3

Dwg No: **20** Rev: **A**