




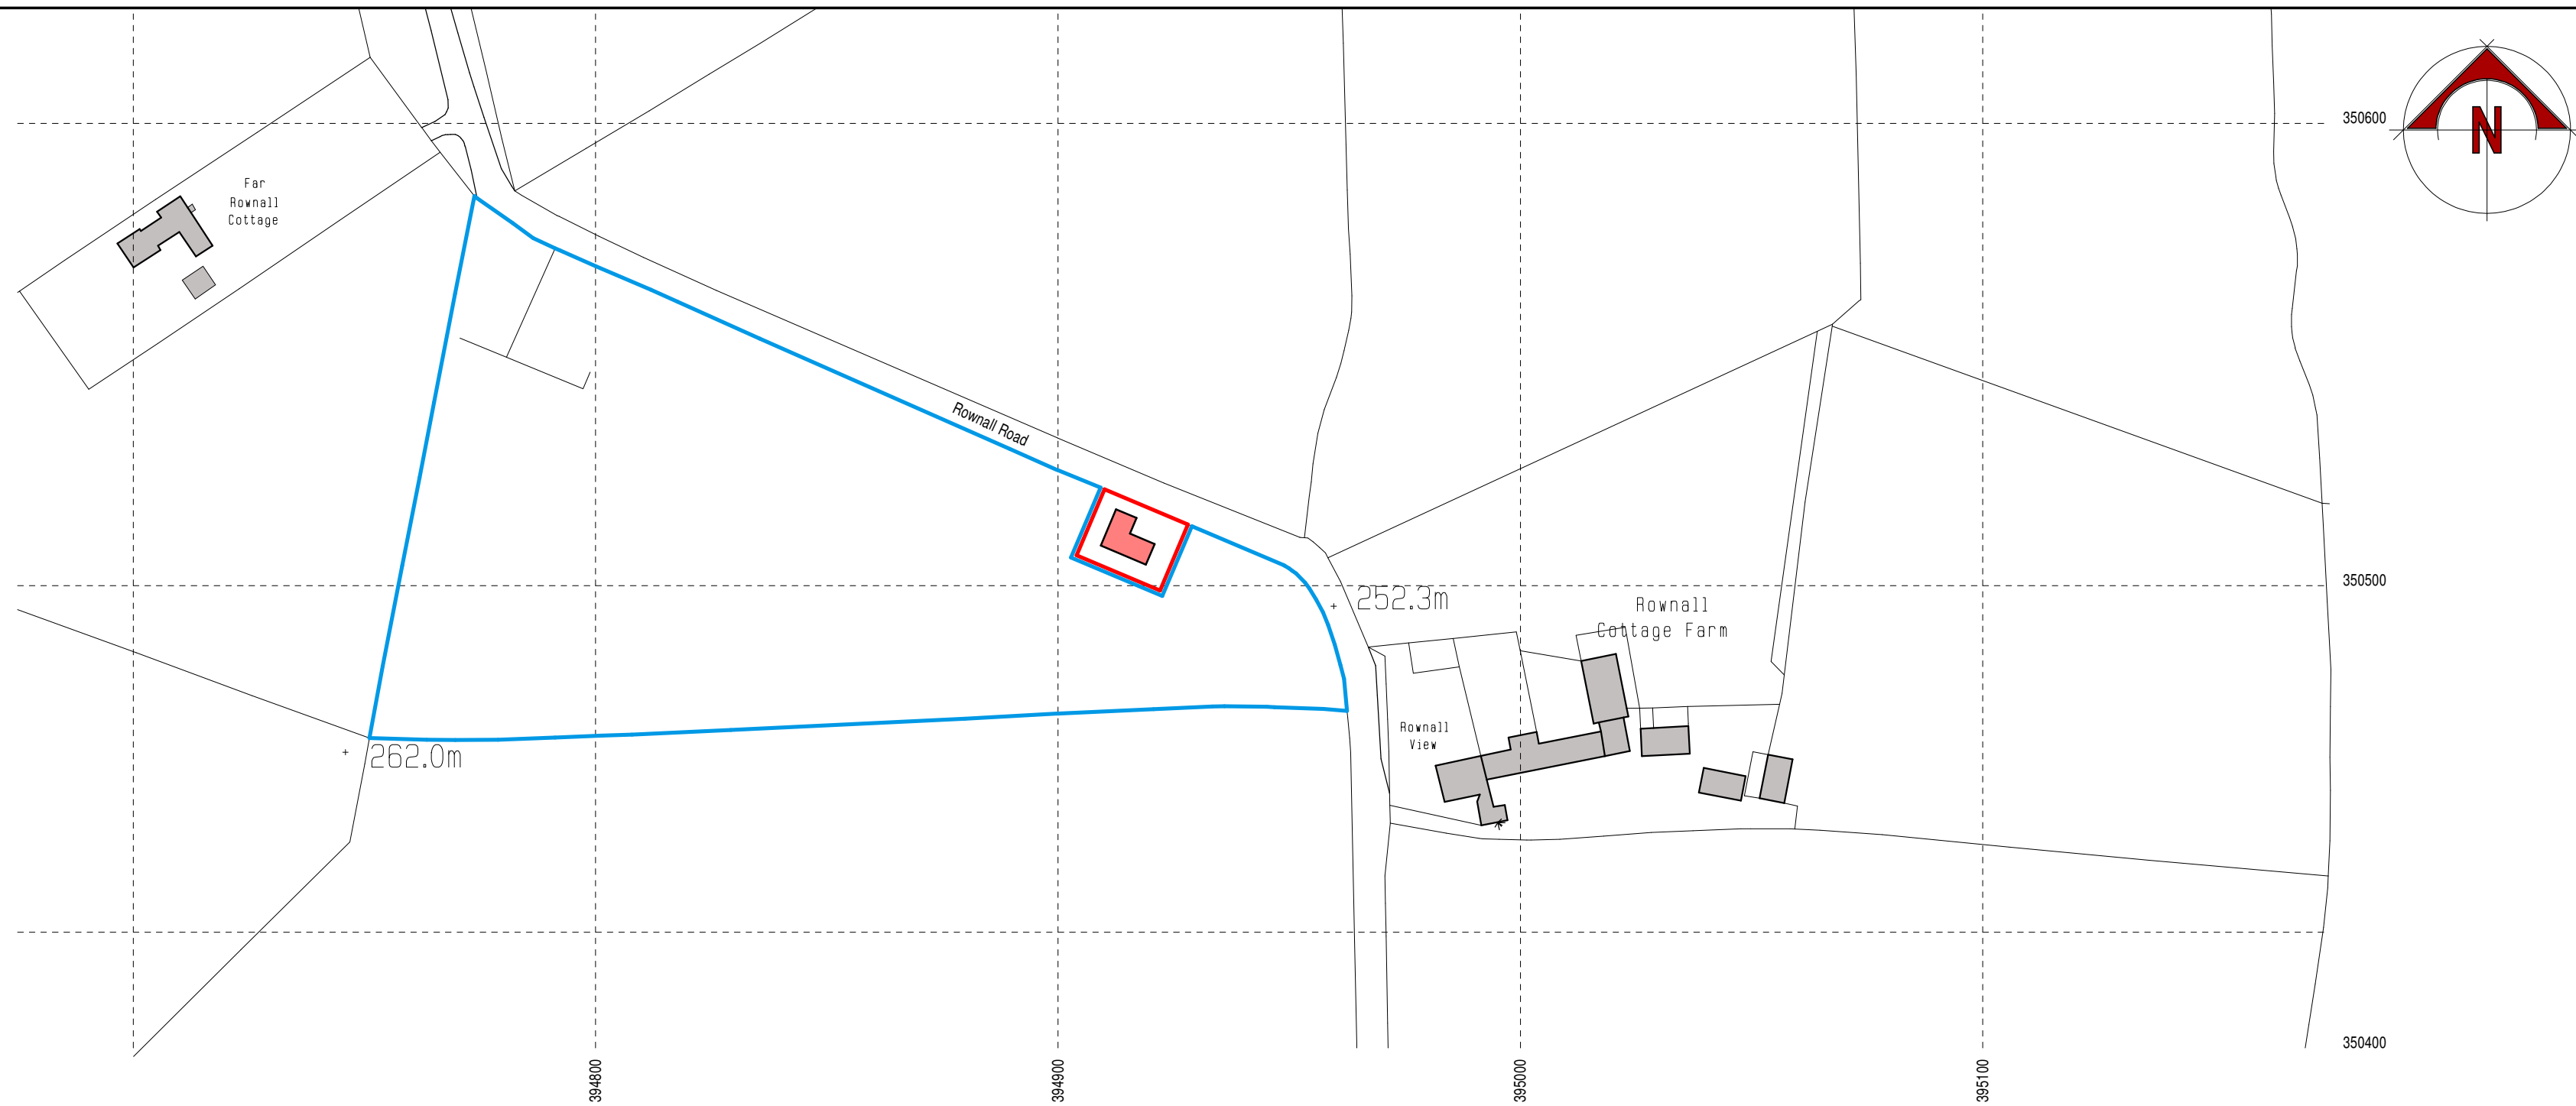


LOCATION PLAN

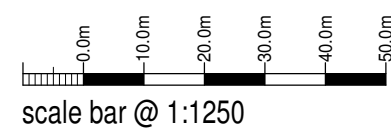

scale bar @ 1:1250

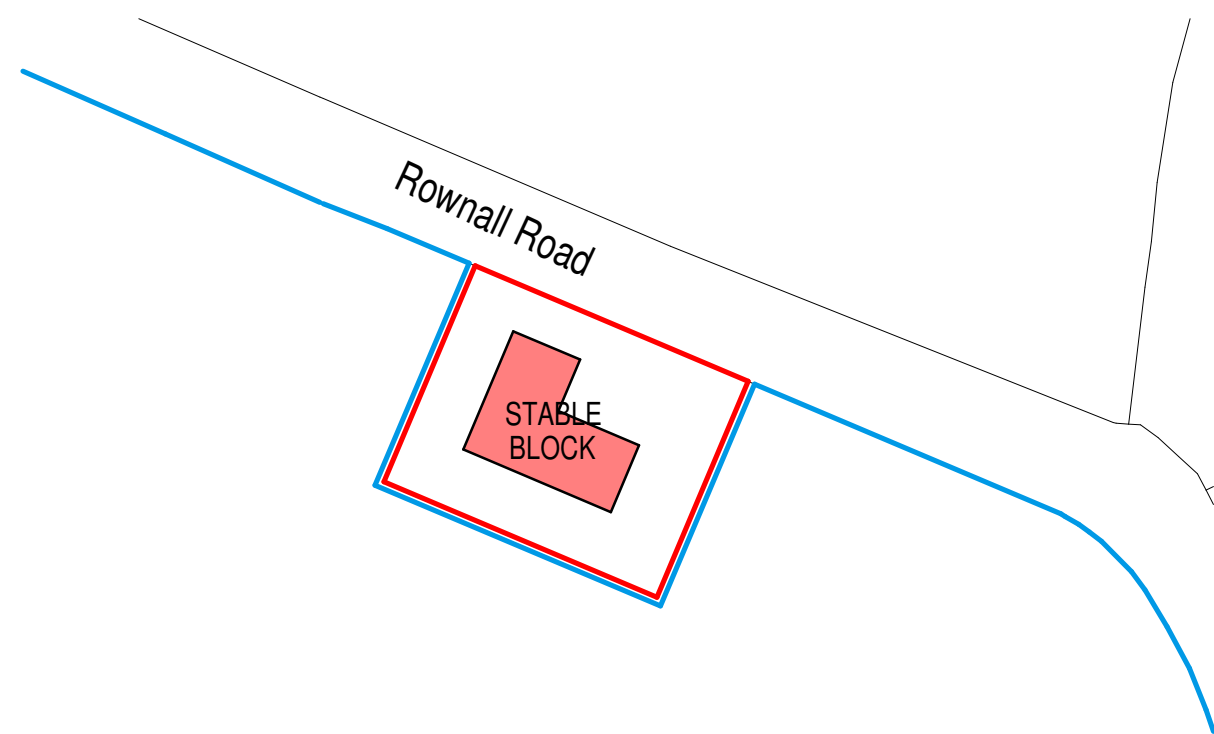

BLOCK PLAN

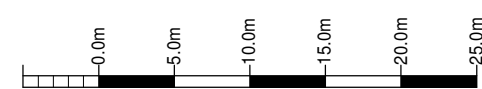

scale bar @ 1:500

© Crown Copyright 2009. All rights reserved.
Licence number 100020449

Mr P Slinn

Retrospective Planning Application
of Stable Block
Rownall View, Rownall Road,
Wetley Rocks, Stoke-On-Trent,
ST9 0BT

Location + Block Plan

Date	Sheet	Scale
April 2021	A2	1:1250 + 1:500
Drp No.	Rev.	Drawn
2021-2601-02	A	NAW

A - 30/04/2021 - BLUE EDGE AMENDED TO SUIT



10 Cawdry Buildings, Fountain Street, Leek. ST13 6JP
Telephone: 01538 386002
E-mail: info@sammonsltd.co.uk
Web: www.sammonsltd.co.uk

This drawing is copyright.
All dimensions must be checked prior to commencement.