



Copyright of this drawing is vested in the Architect and it must not be copied or reproduced without consent. Figure dimensions only are to be taken from the drawings and not from the printed drawings. The Architect is not responsible for checking all dimensions relative to their work. Hewitt&Carr Architects Ltd are to be advised to CLARIFY DIMENSIONS WITH THE ARCHITECT PRIOR TO SETTING OUT.

Rev. | Down | Comments

Date

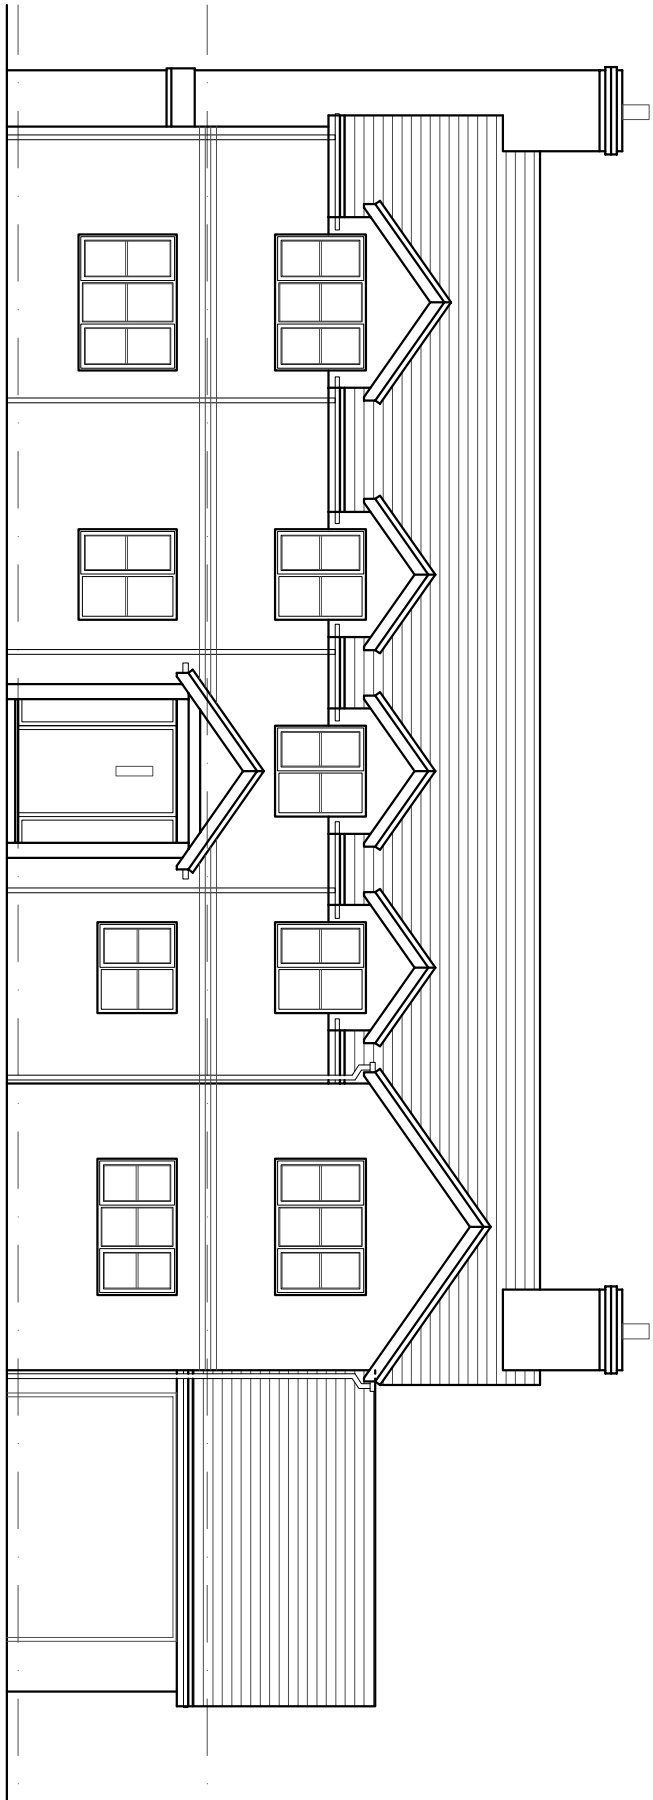


Front Elevation 1:100

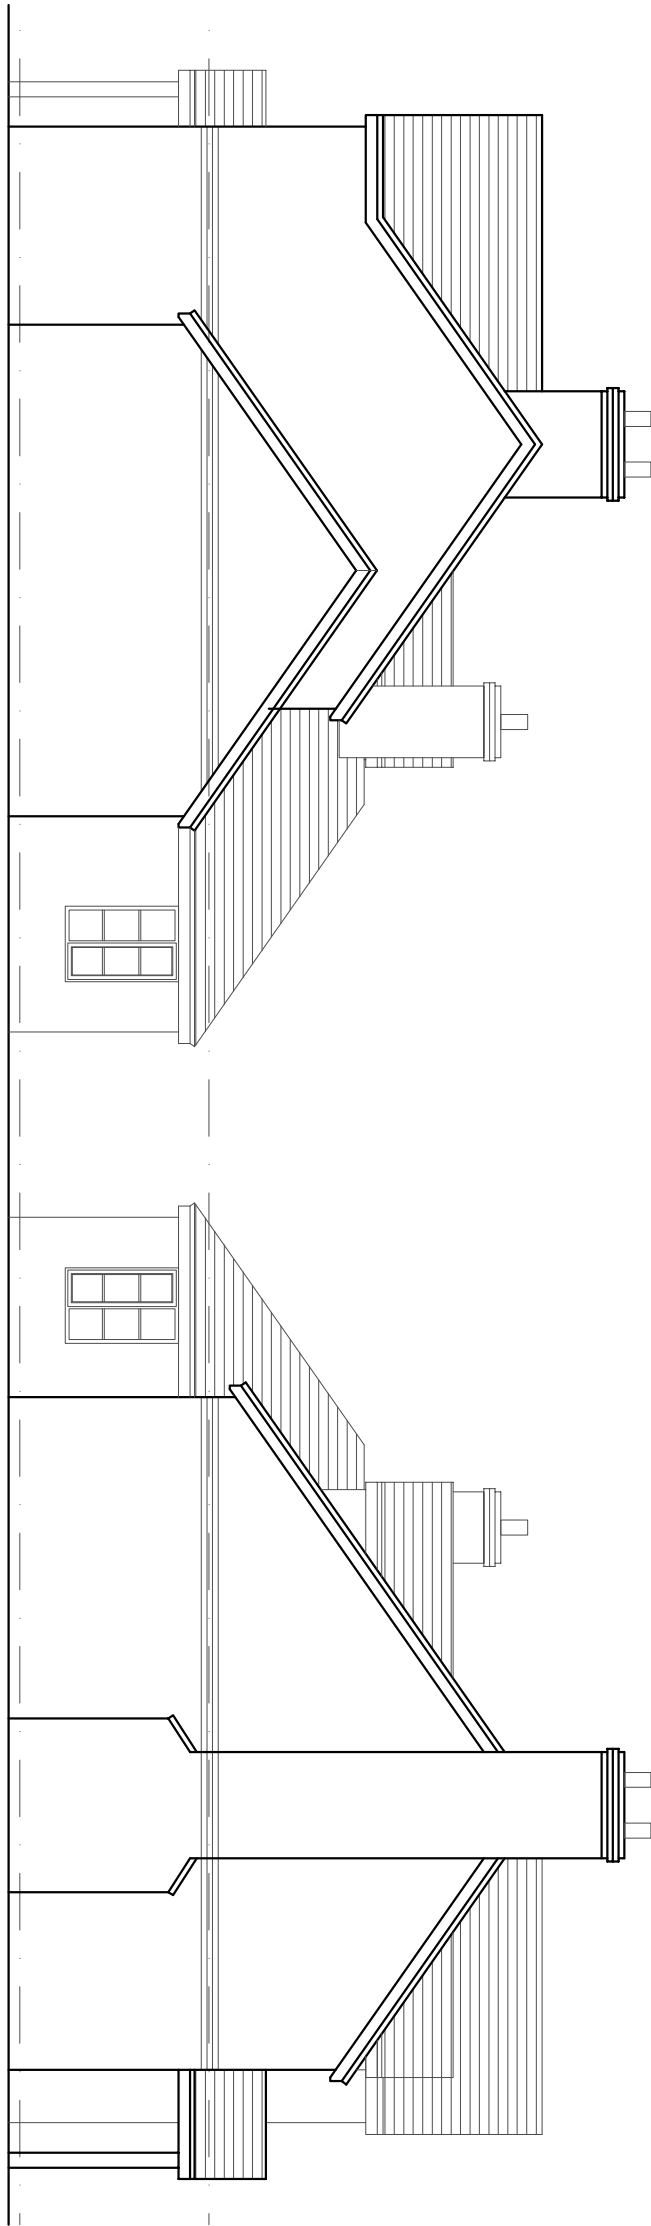


Side Elevation 1:100


Side Elevation 1:100

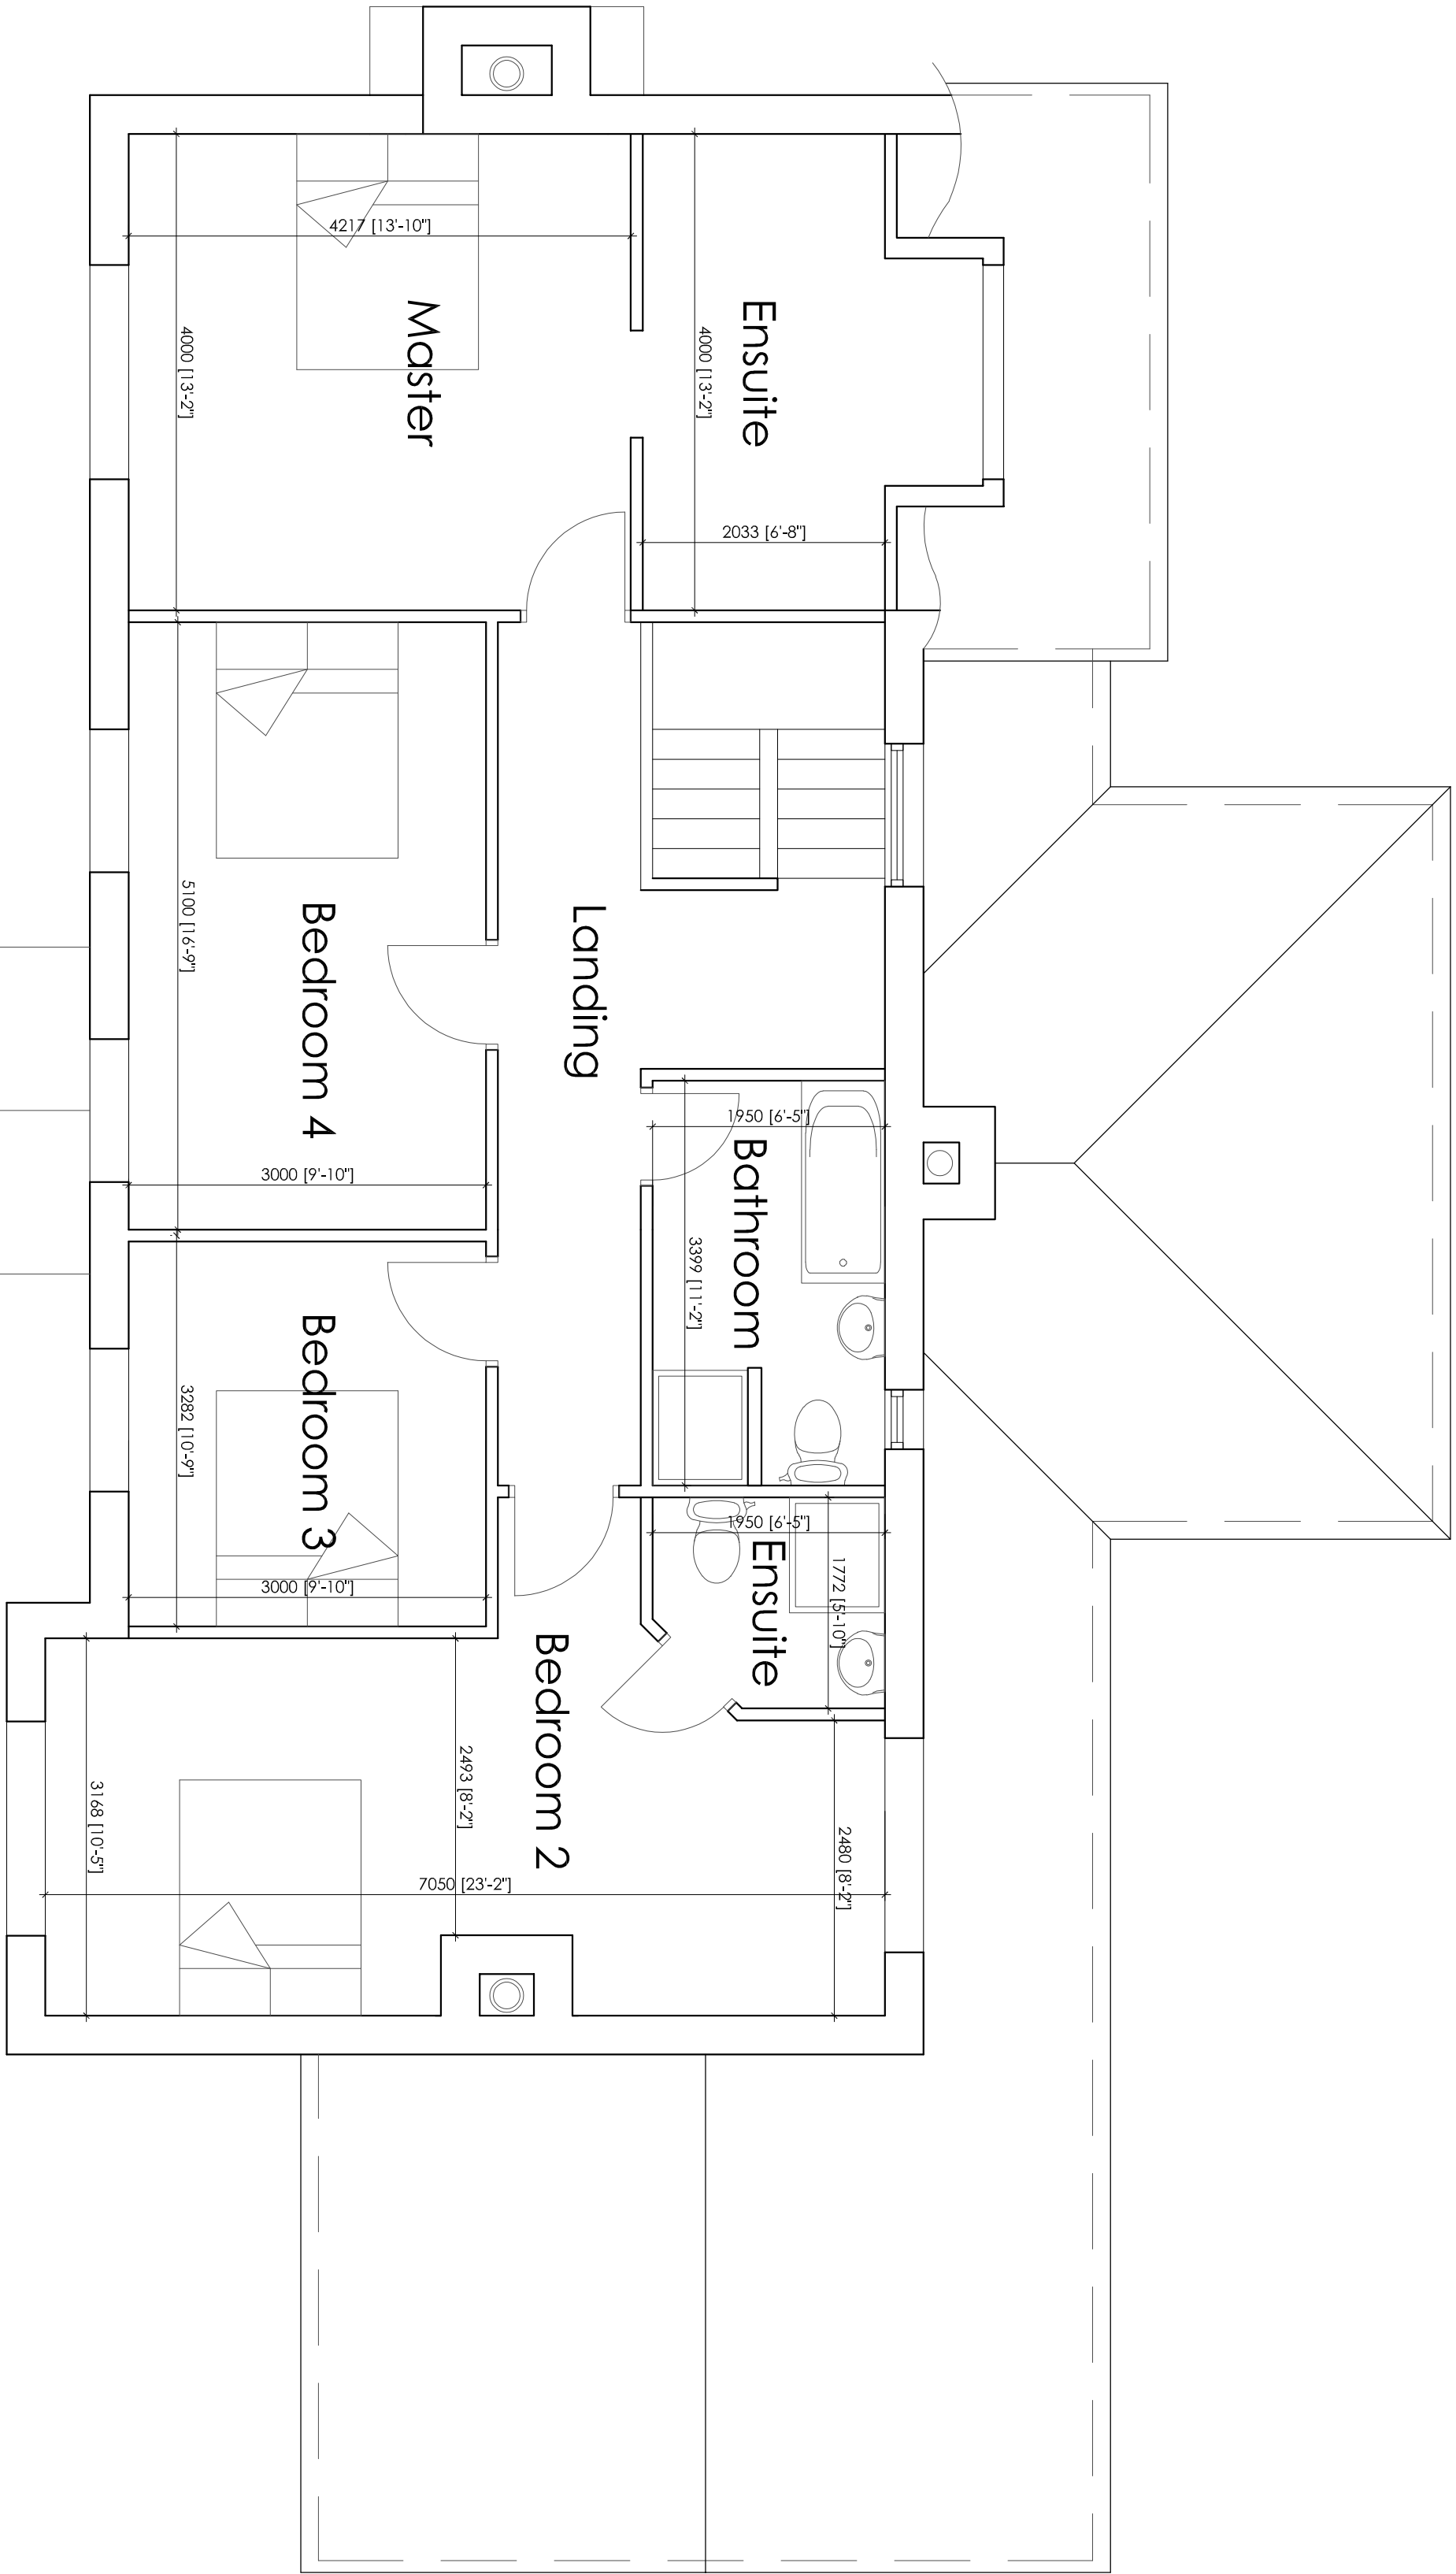


First Floor Plan 1:50

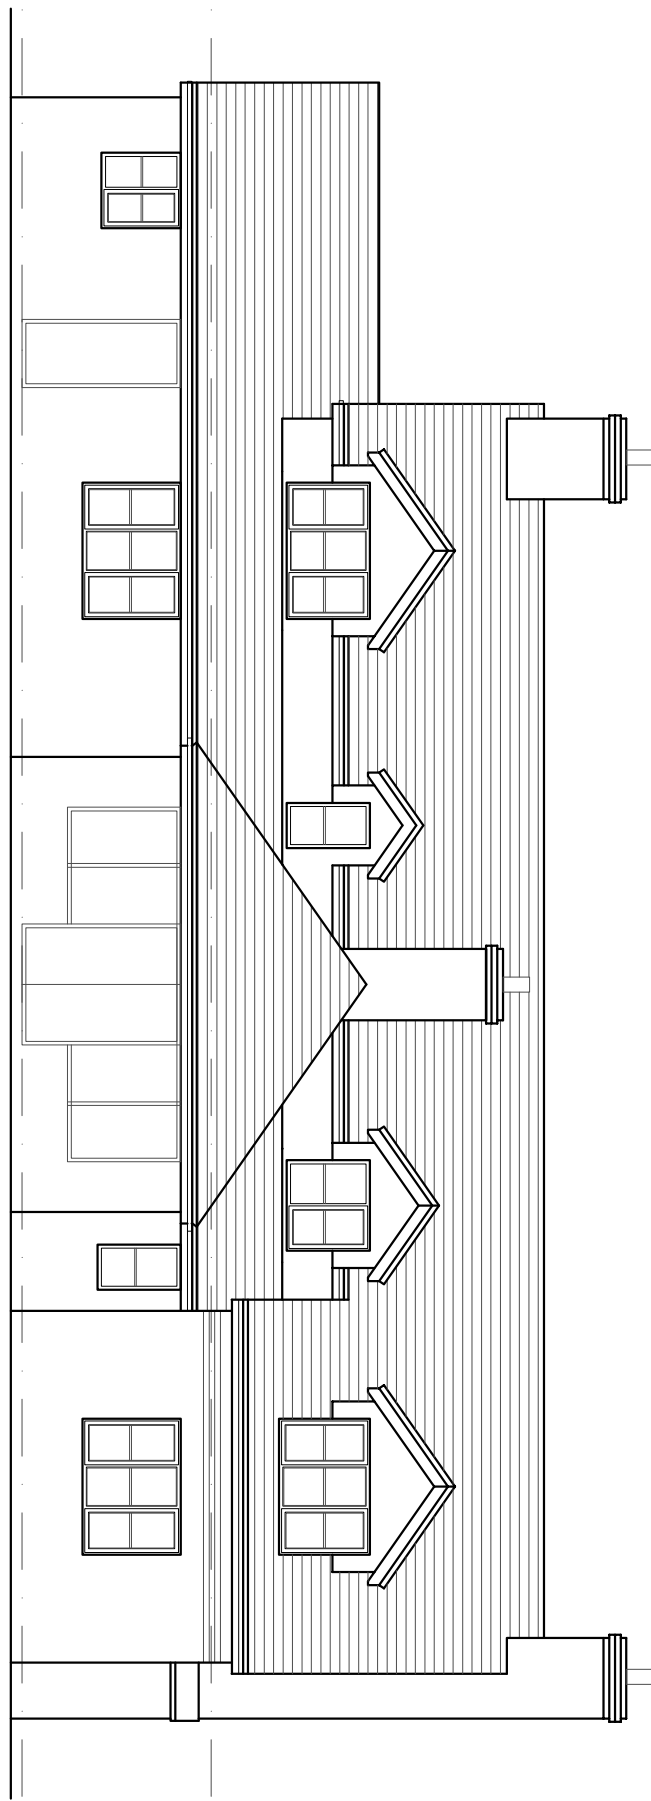

Rear Elevation 1:100

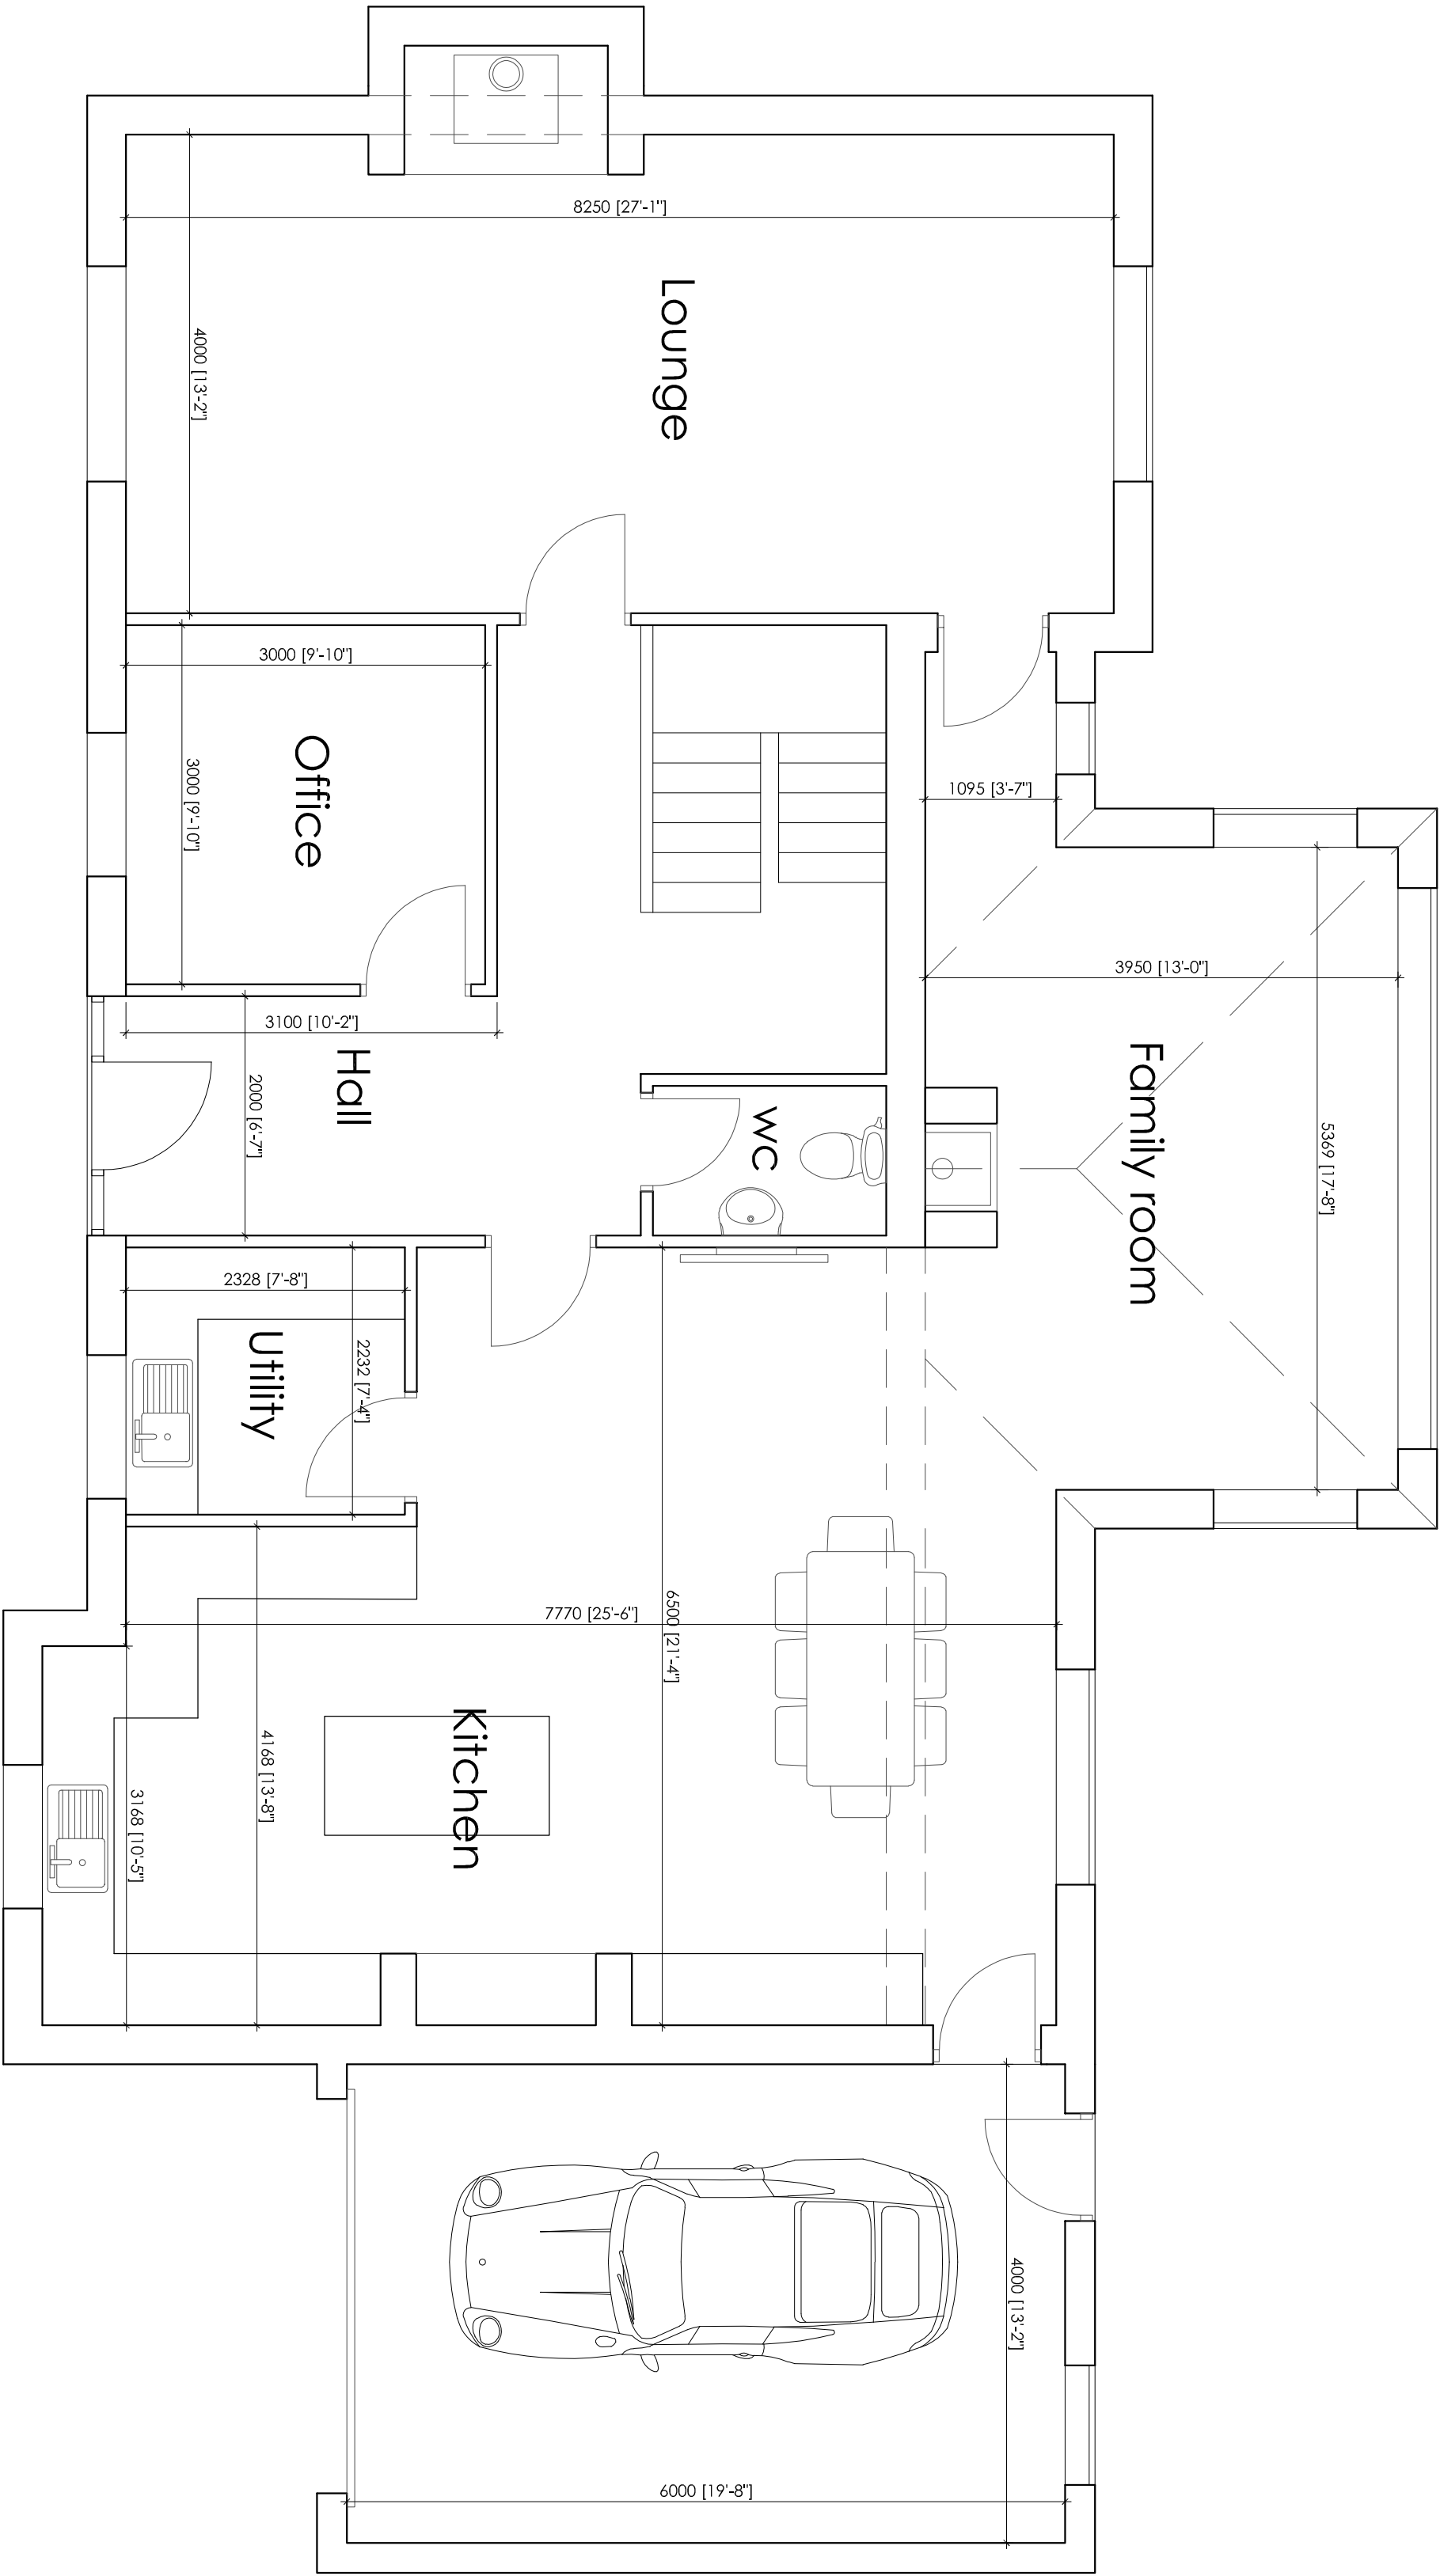

Ground Floor Plan 1:50

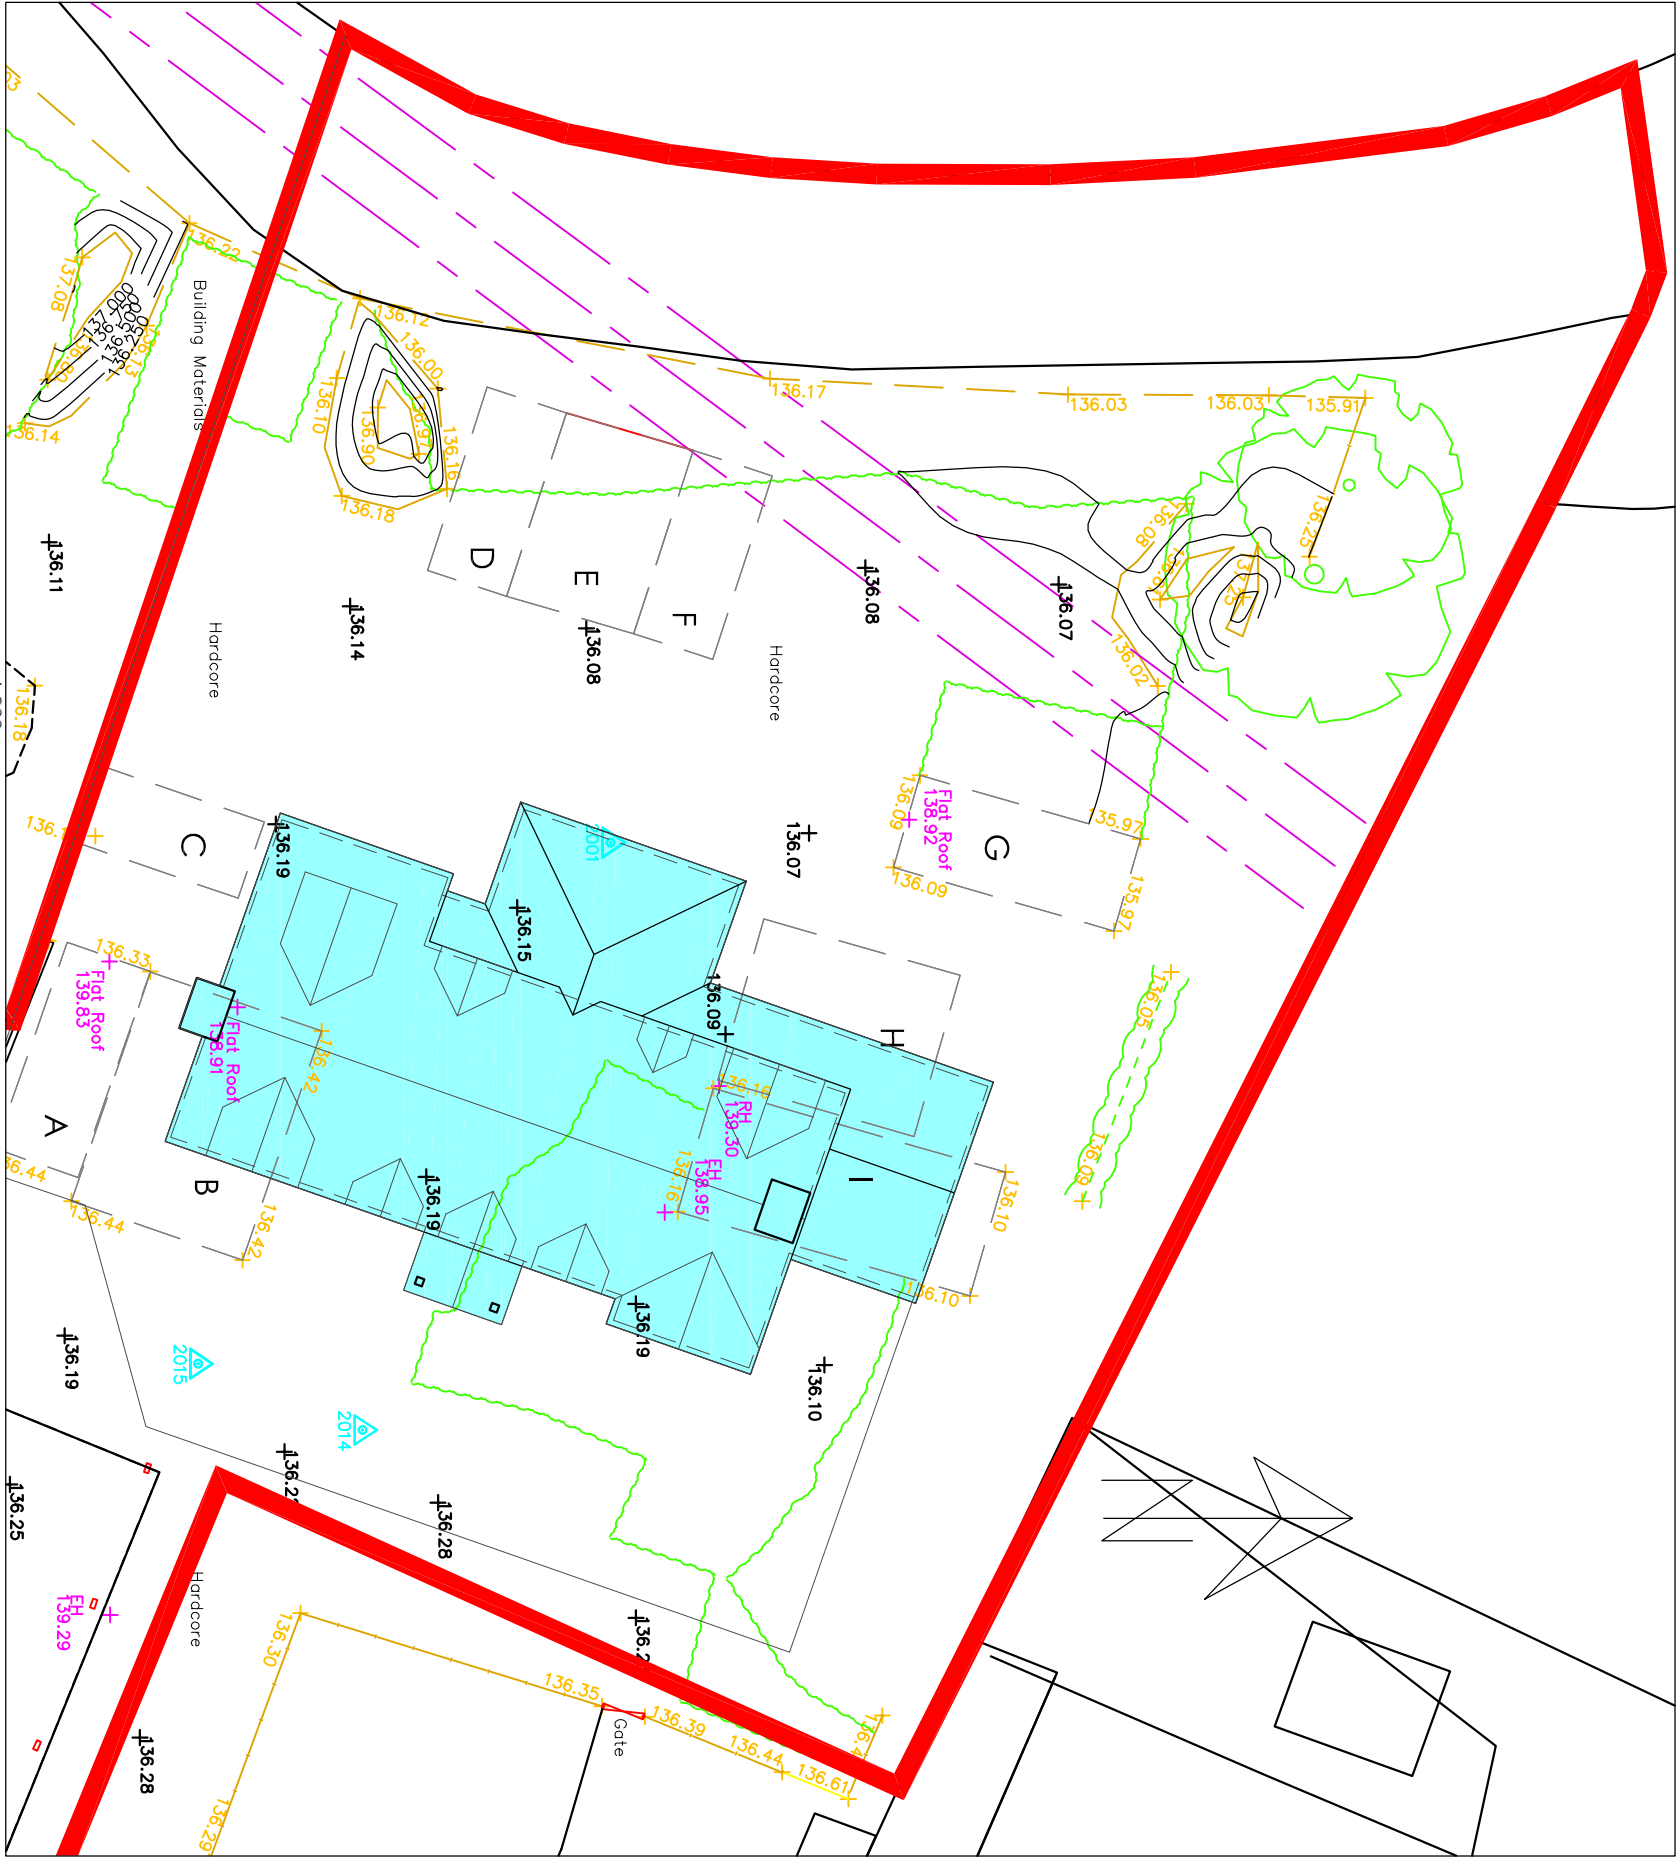

Site Location Plan 1:200

Hewitt&Carr Architects
2-4 Cross Street | Cheddle | Staffordshire ST10 1NP
T: 01593 725888
E: enquiries@hccarchitects.co.uk
W: www.hccarchitects.co.uk

Client
Mr Jake Wilsnaw

Project
Proposed new dwelling on land to rear of Tecroft Mill, Tecroft, Staffs

Title
site location and layout plan
Plans and Elevations as Proposed

Status
Planning

Date
Nov 2020

Scale
8A/1 As noted

Project No.
01025 AL(0)02

Rev
A

Drawn
MJC

Checked

File Ref: H:\REF