



Copyright of this drawing is vested in the Architect and it must not be copied or reproduced without consent. Figured dimensions only are to be taken from the drawing and not from the model. The Architect is not responsible for checking all dimensions relative to their work. Hewitt&Carr Architects Ltd are to be taken as the Architect for the purposes of the Building Regulations Act 1991. ADVISED TO CLARIFY DIMENSIONS WITH THE ARCHITECT PRIOR TO SETTING OUT.


Rev	Down	Comments	Date
-----	------	----------	------

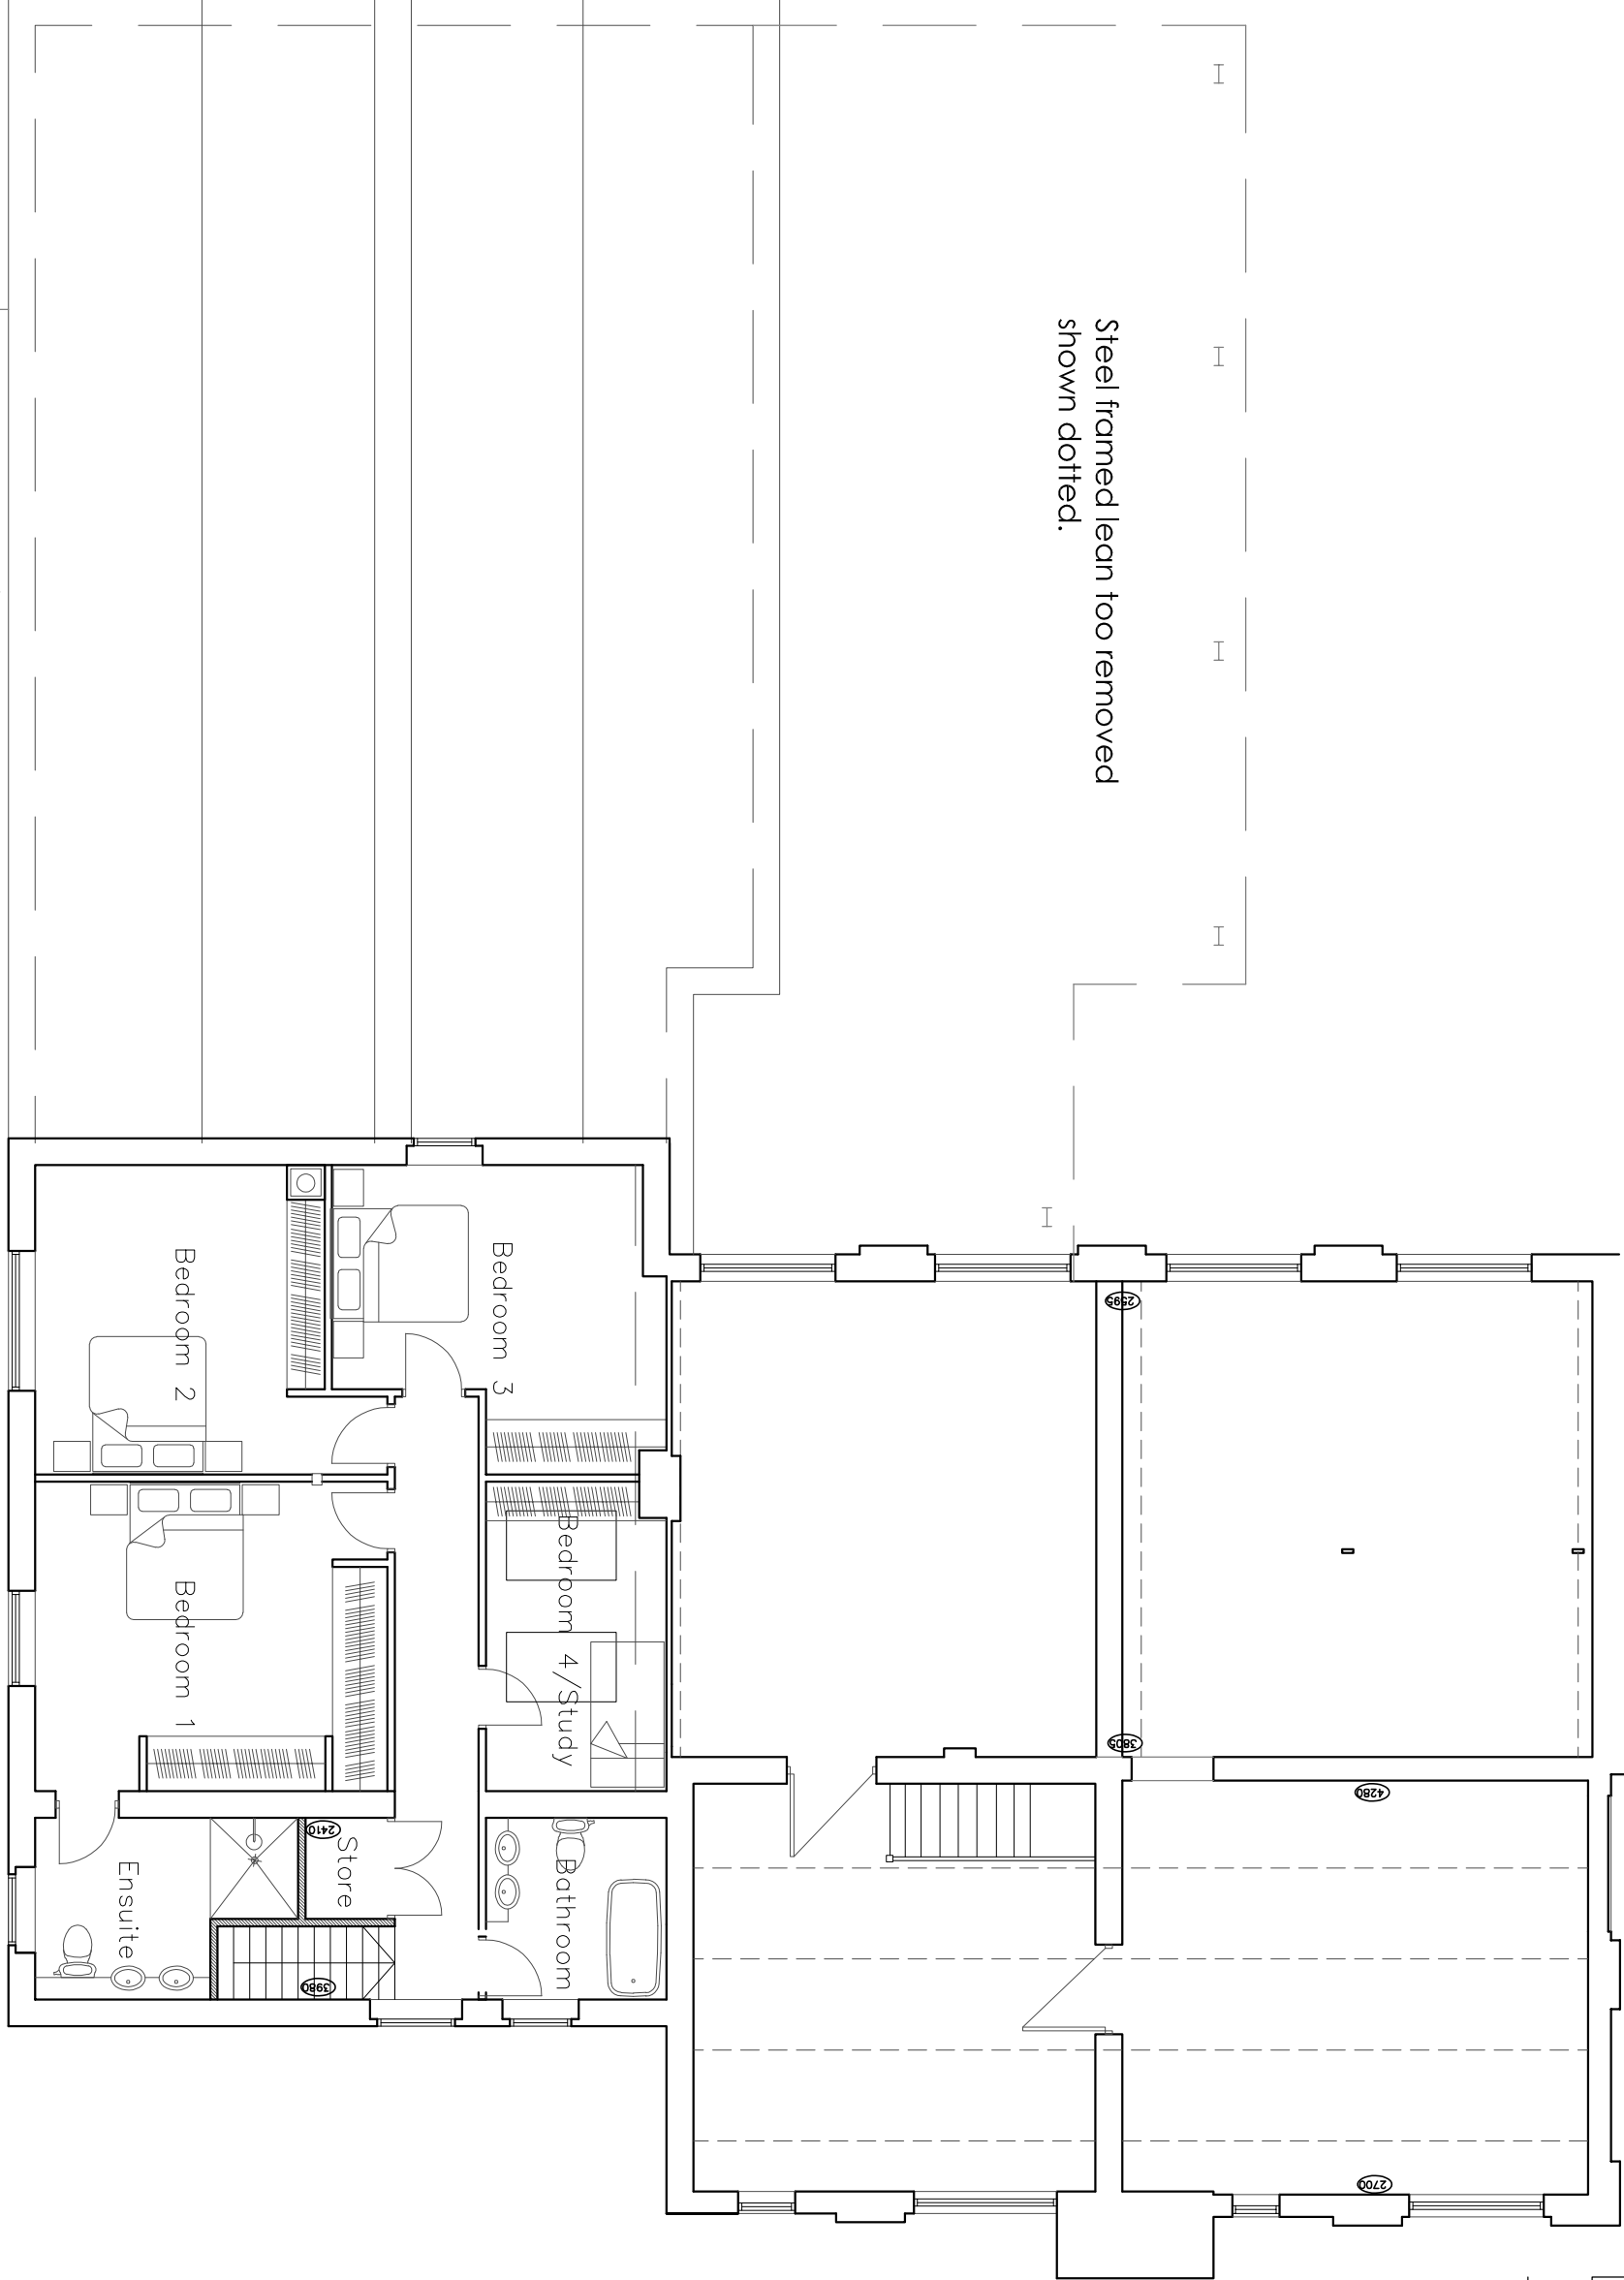


Section of existing building to be demolished to accommodate the new vehicular access

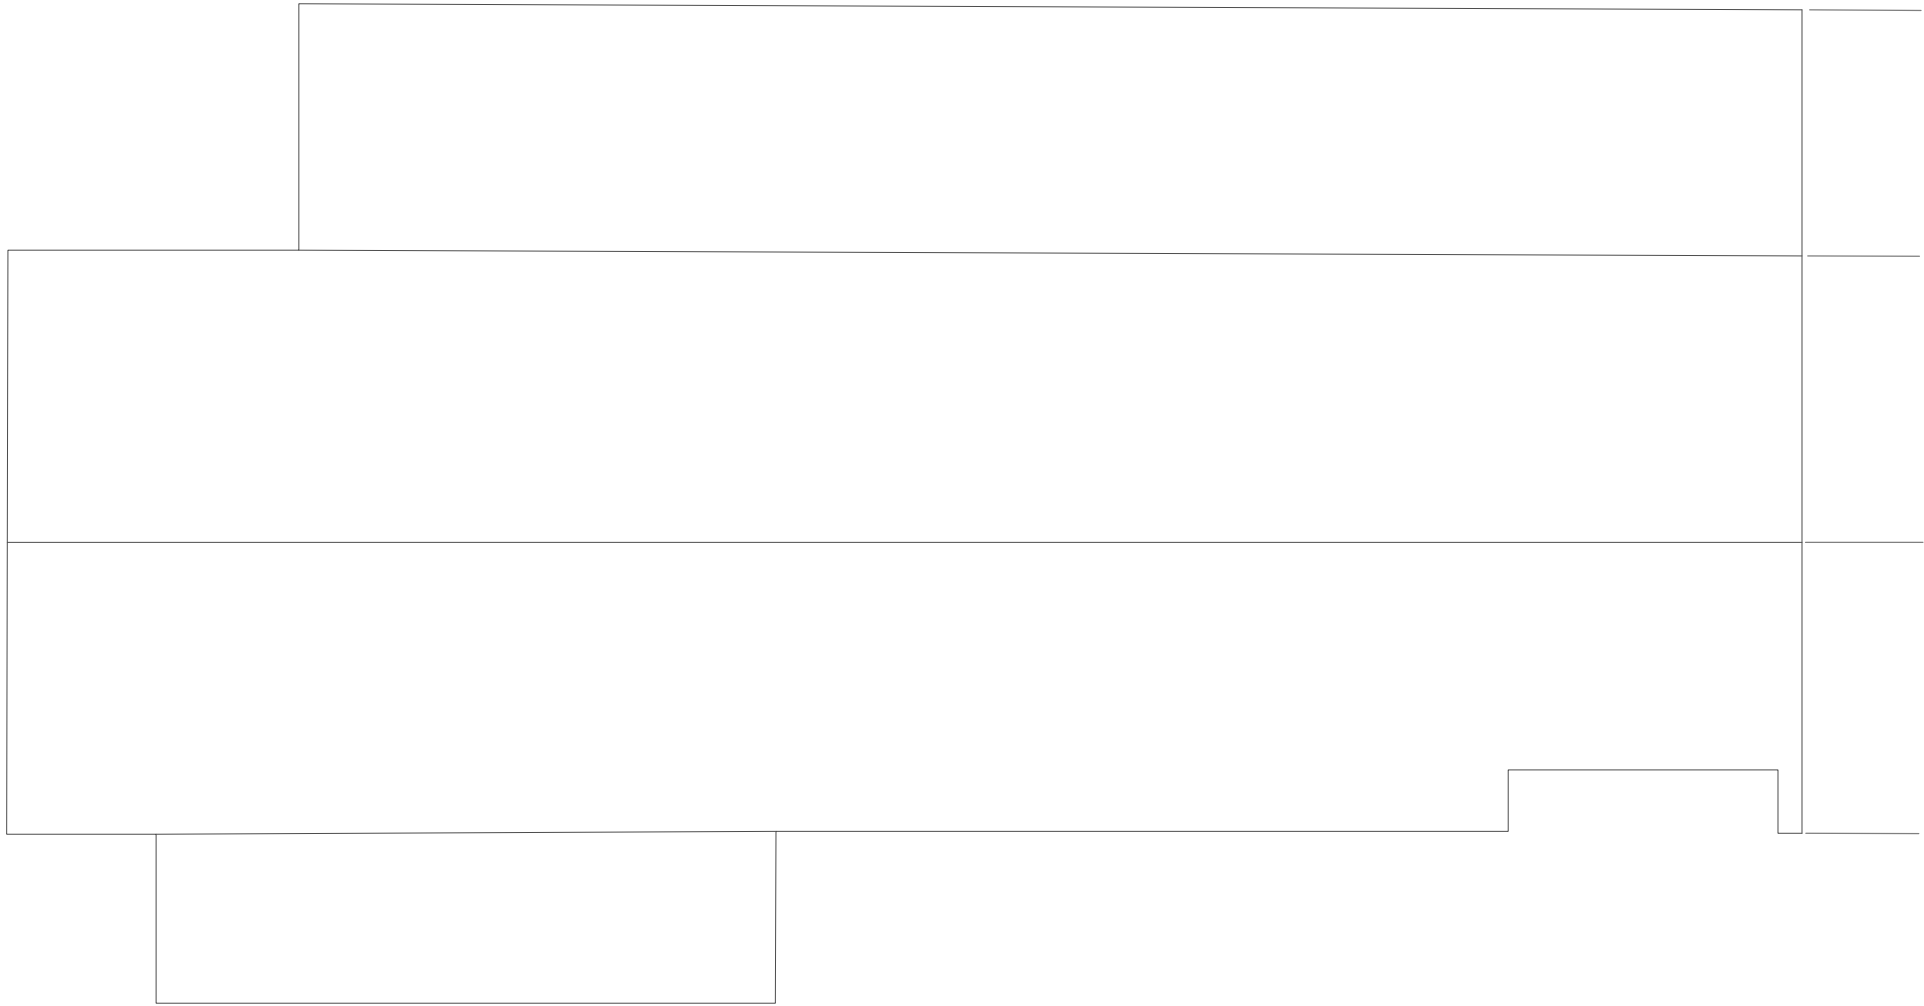


First Floor Plan 1:100

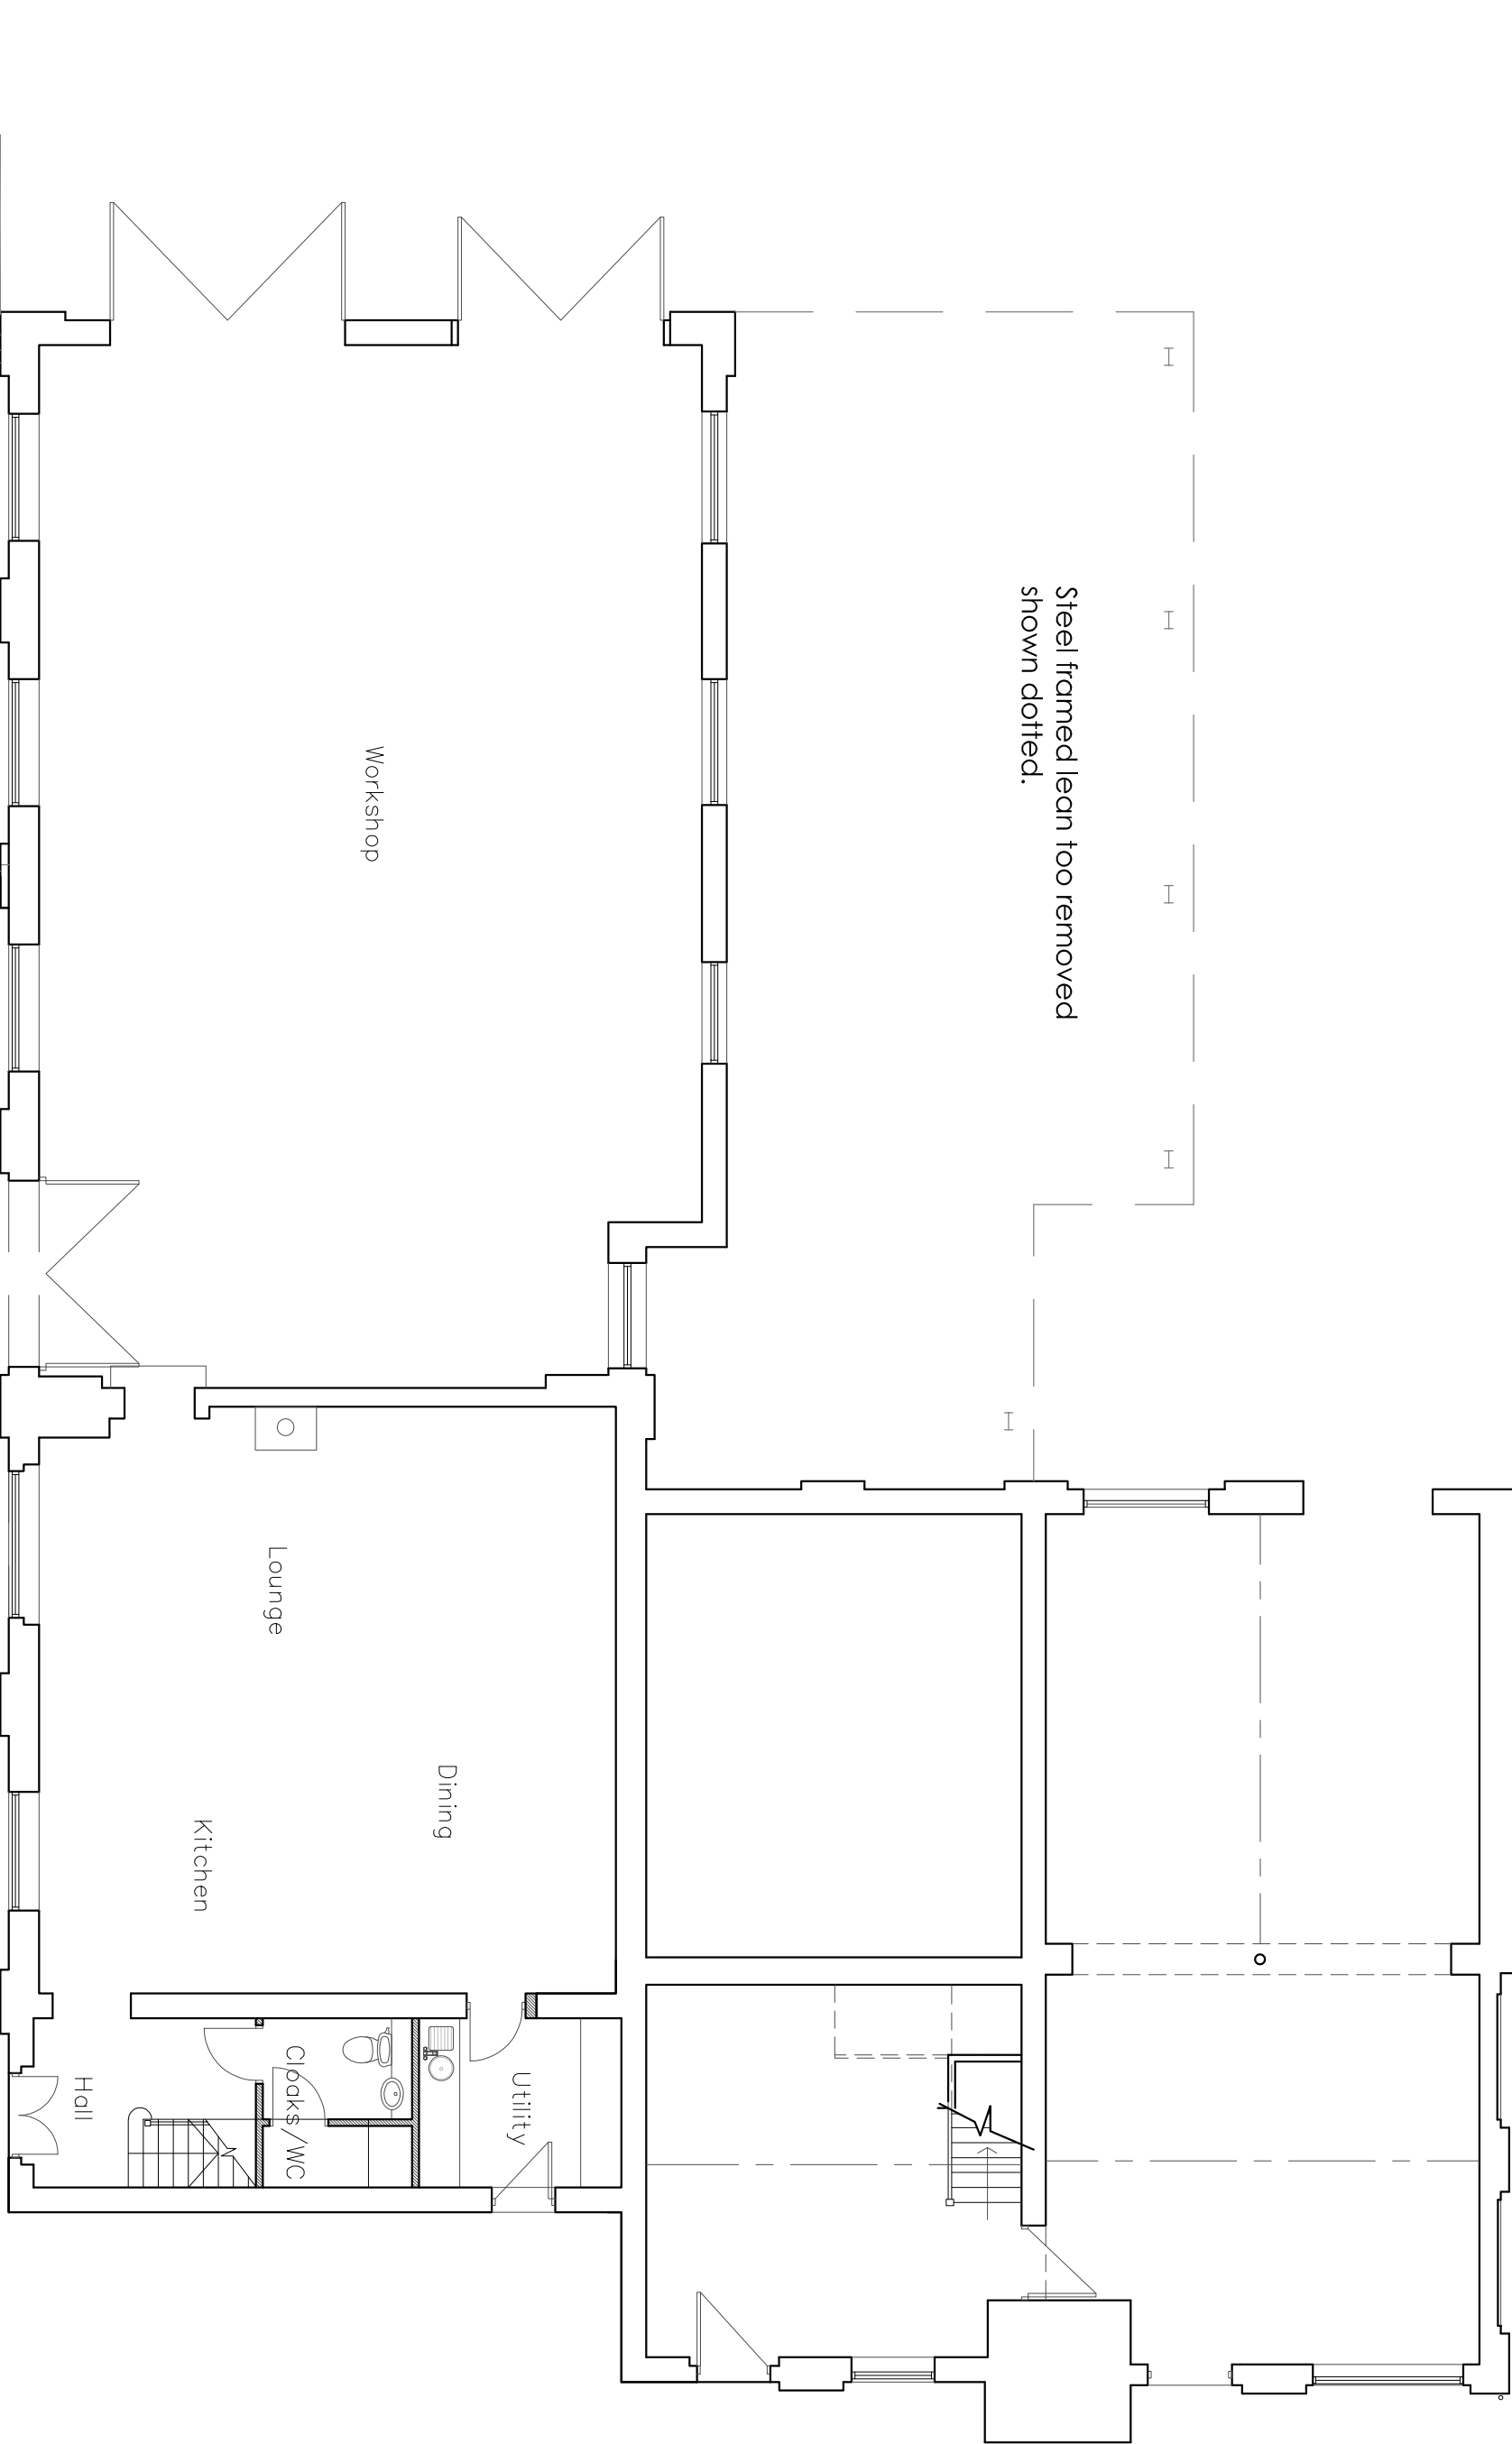

Section of existing building to be demolished to accommodate the new vehicular access

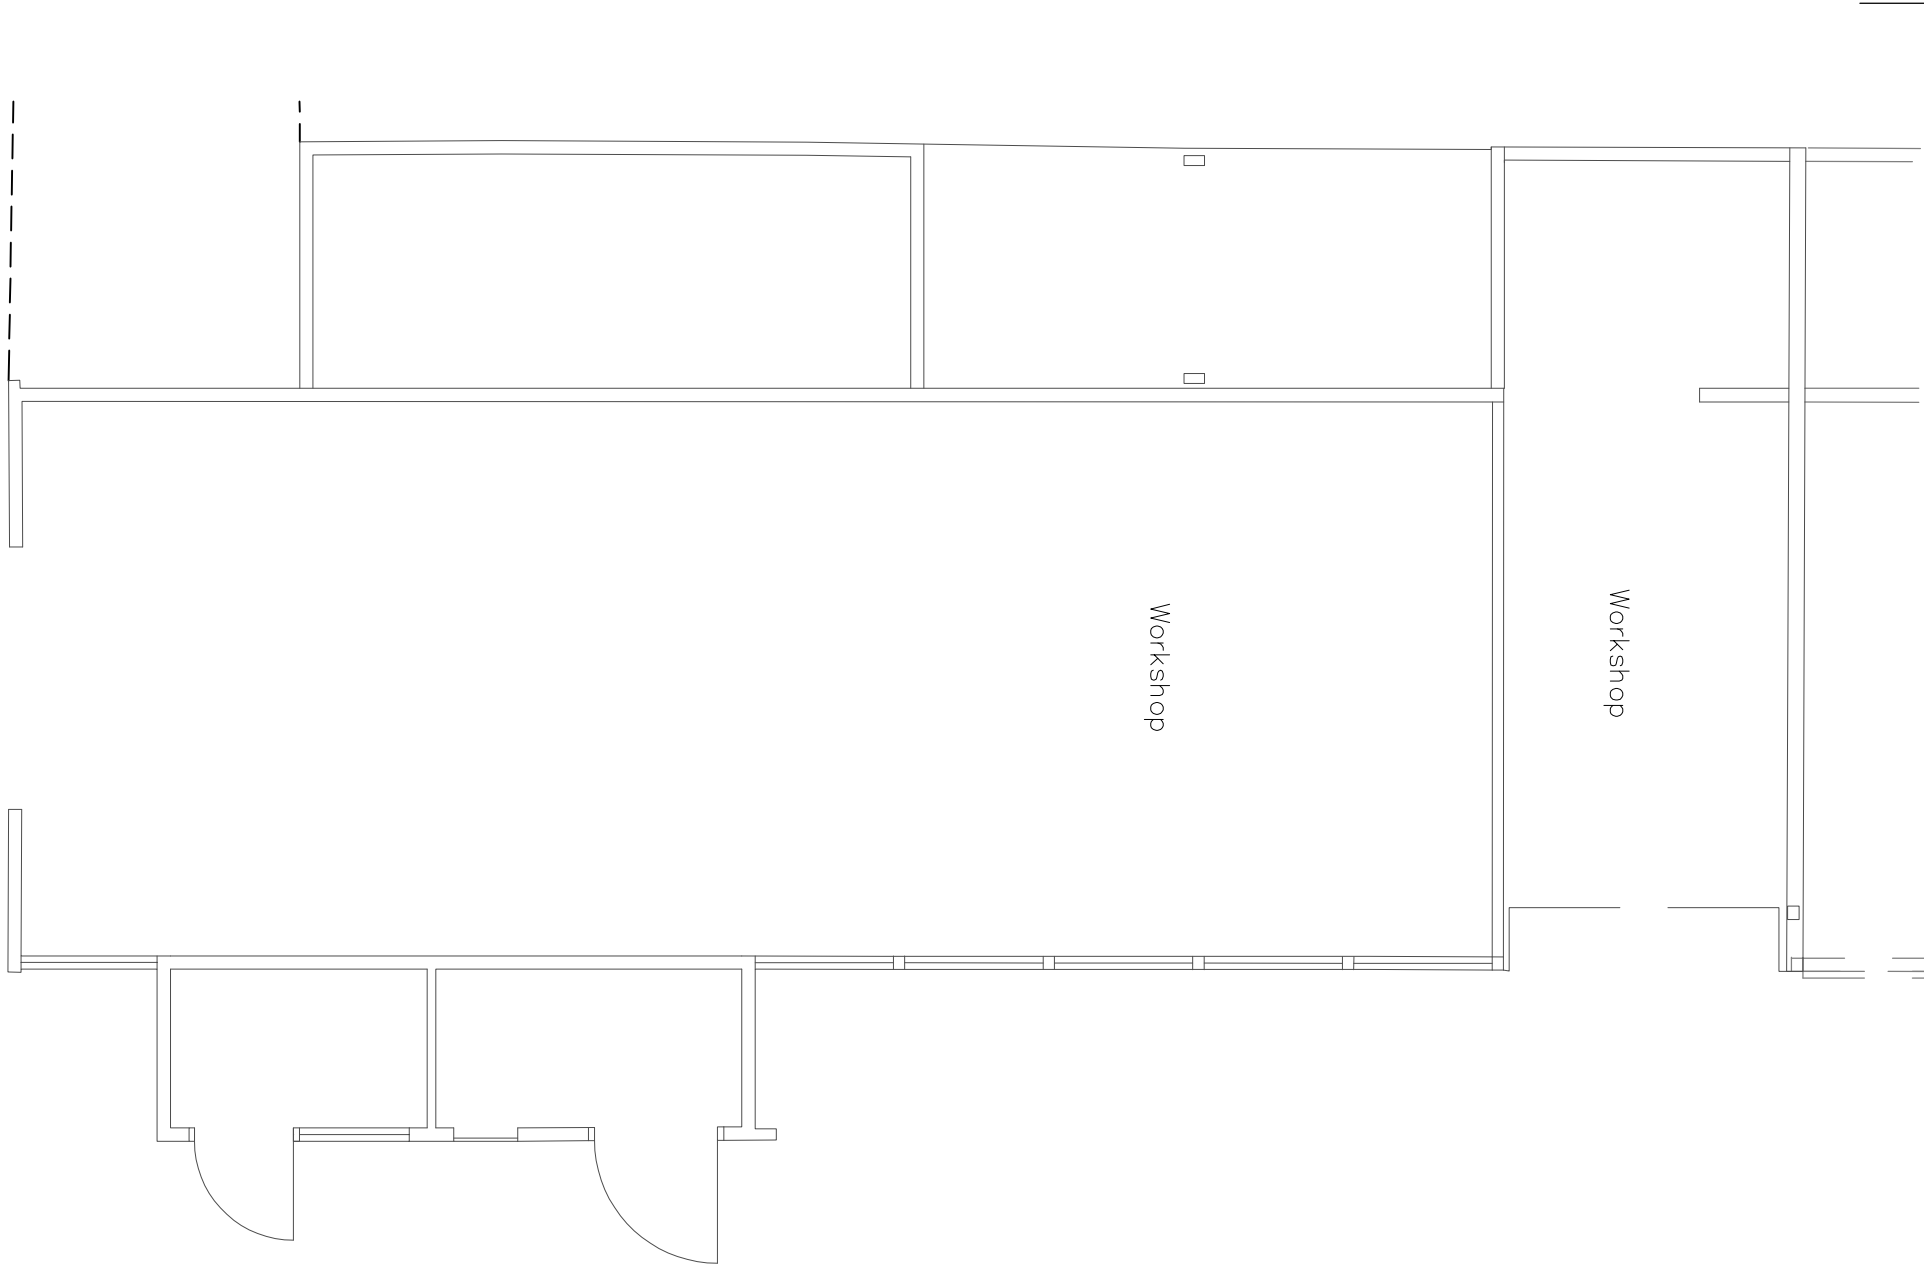

Ground Floor Plan 1:100

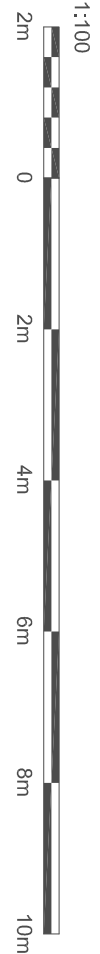

Hewitt&Carr Architects
2-4 Cross Street | Chichester | West Sussex | PO19 1NP
T: 01243 775588
E: enquiries@hccarchitects.co.uk
W: www.hccarchitects.co.uk

Client
Mr Jake Wishaw

Project
Proposed new dwelling on land to rear of Teanford Mill, Teanford, Staffs

Title
Existing buildings/demolition Plans as Proposed

Status
Planning
Date
Nov 2020
Scale
A1 As noted

Project No.
01025 AL(0)04

Rev
A