

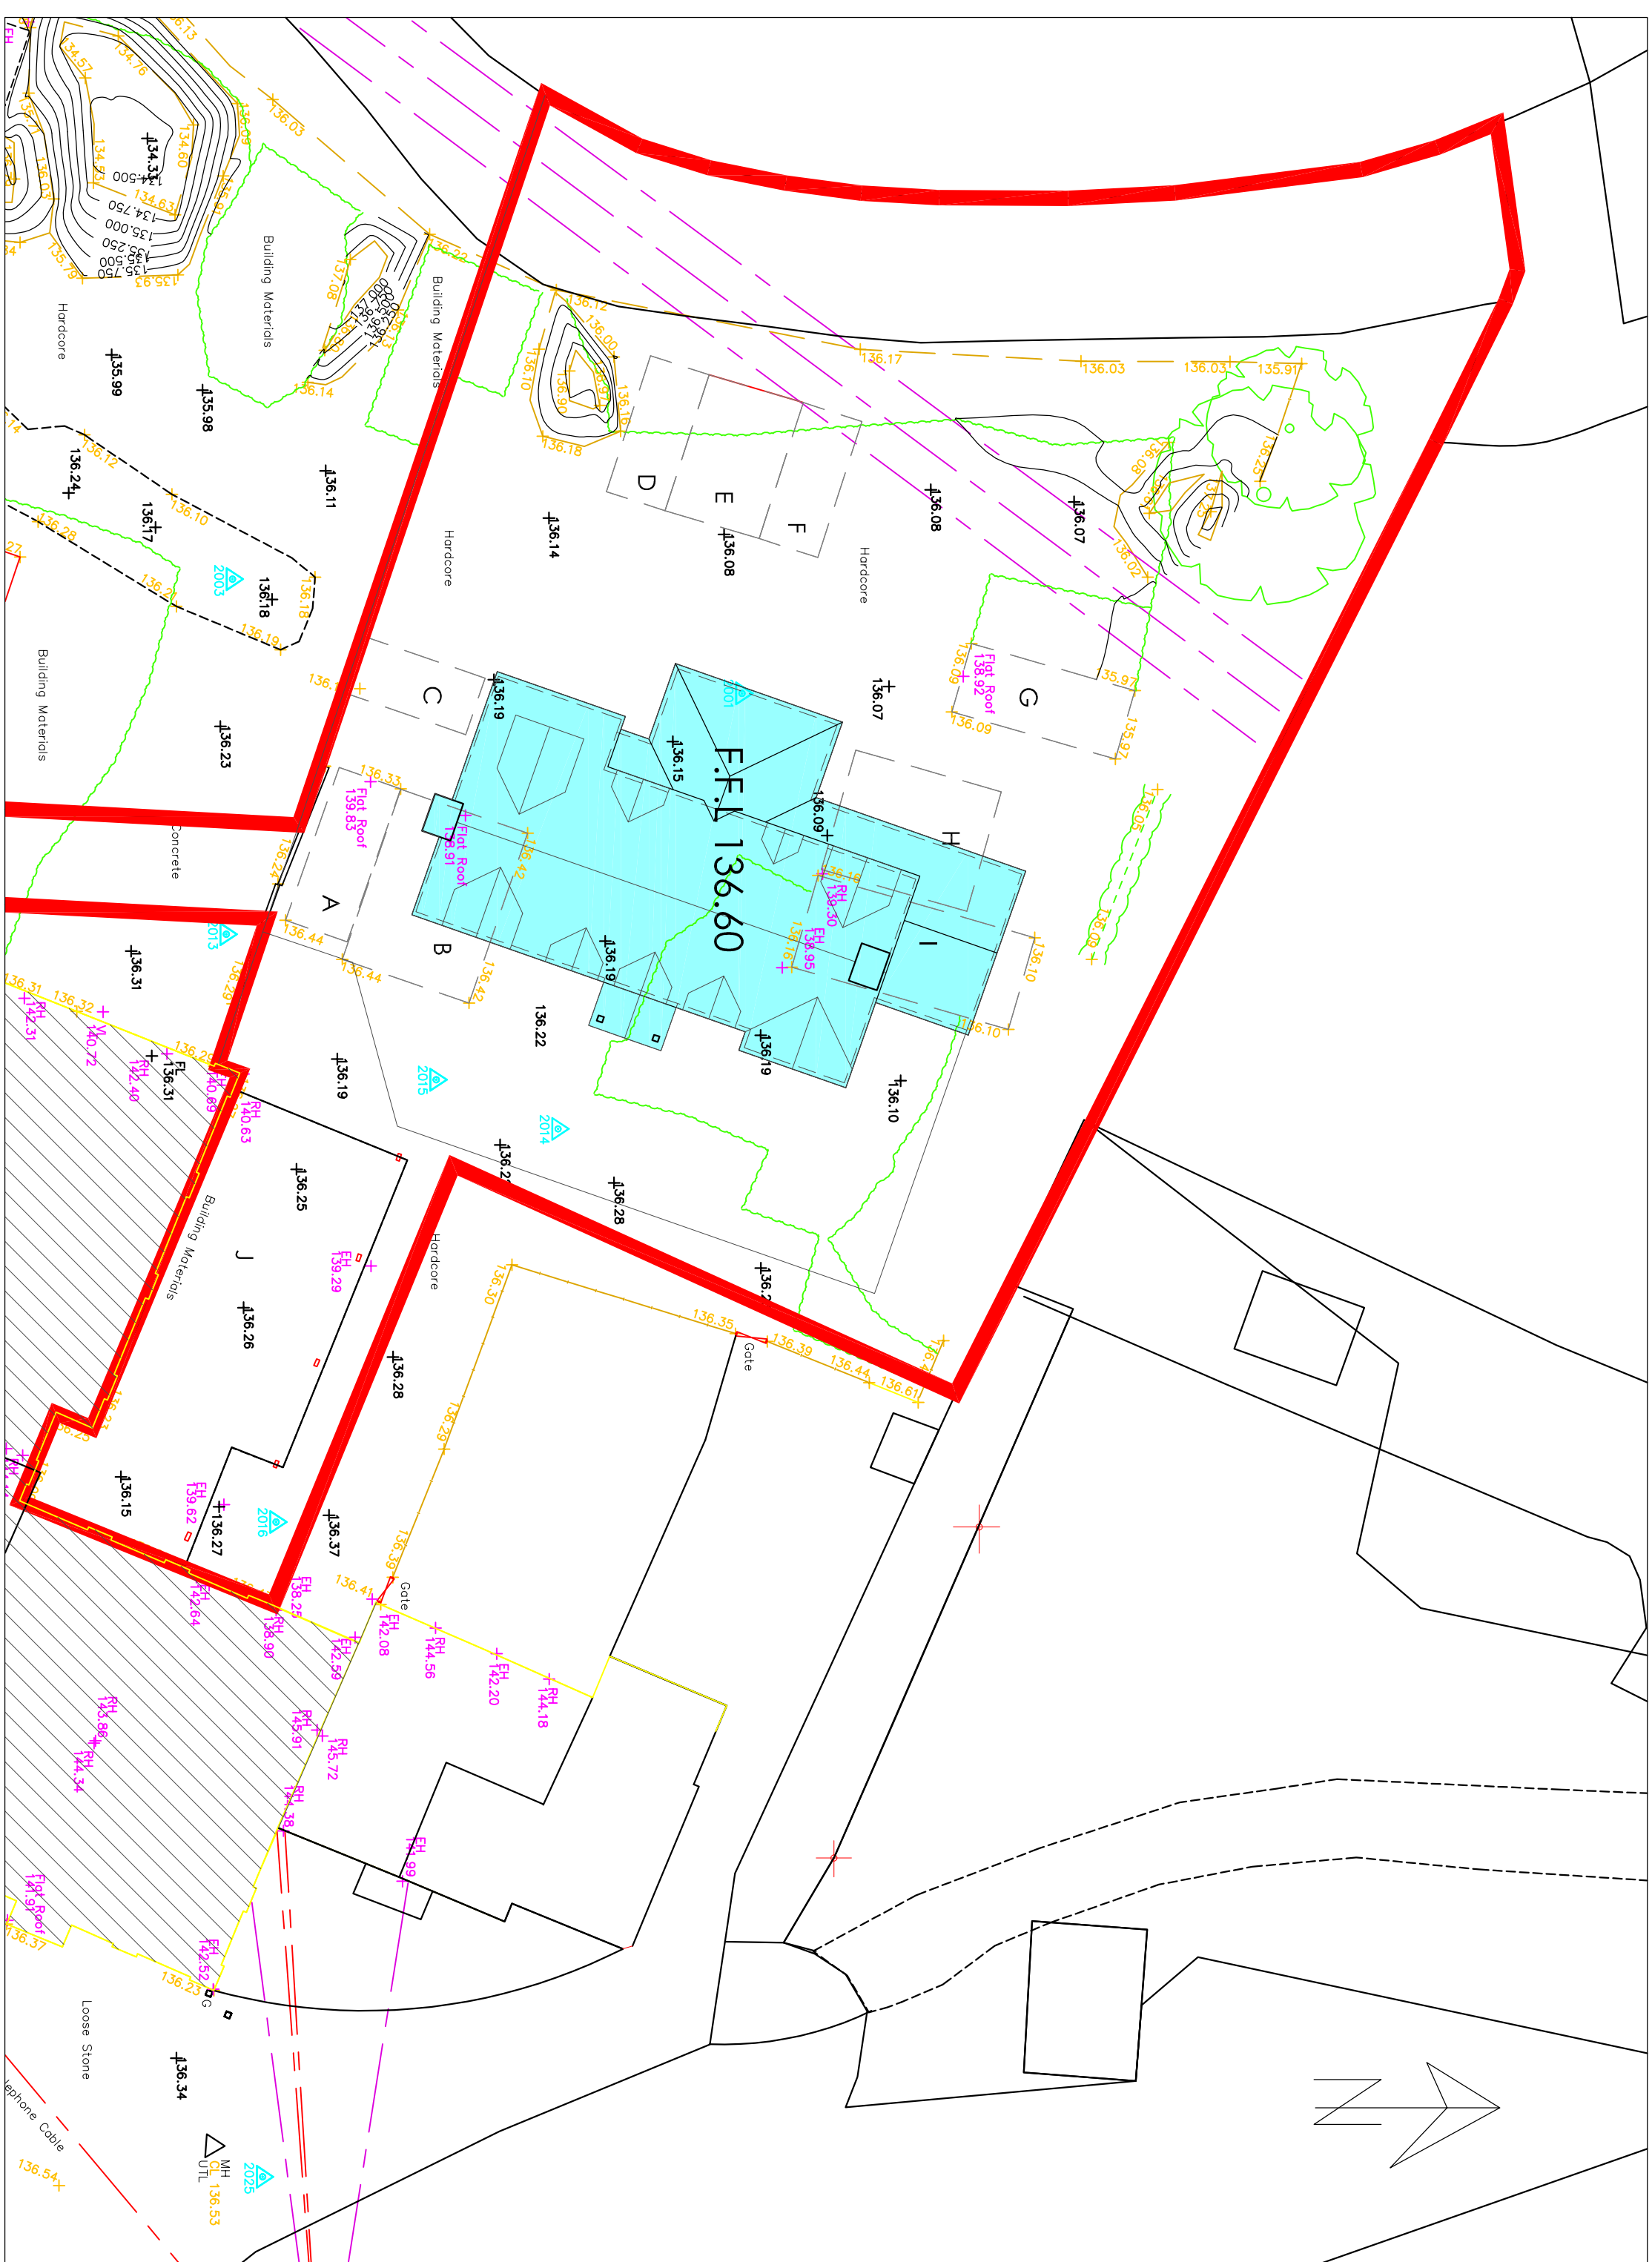


Copyright in this drawing is vested in the Architect and must not be copied or reproduced without consent. Figured dimensions only are to be taken from this drawing. All contractors must visit the site and be responsible for taking and checking all dimensions relative to that work. Hemmick-Carr Architects Ltd is to be advised of any variation between drawings and site conditions. THIS DRAWING IS FOR PLANNING PURPOSES ONLY AND CLIENTS/CONTRACTORS ARE ADVISED TO CLARIFY DIMENSIONS WITH THE ARCHITECT PRIOR TO SETTING OUT.


Rev.	Drawn	Comments	Date
------	-------	----------	------

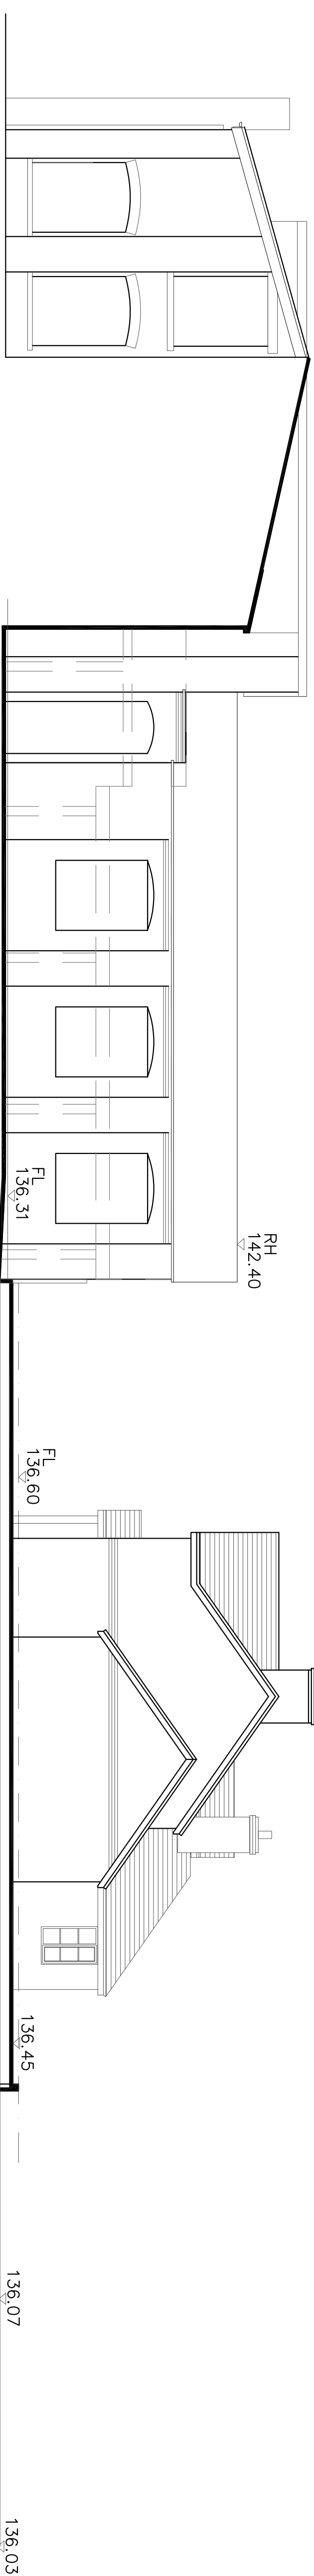

Site Location Plan 1:200

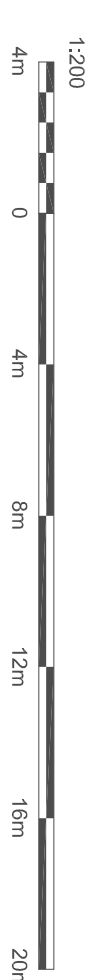

Site Section as Proposed 1:50

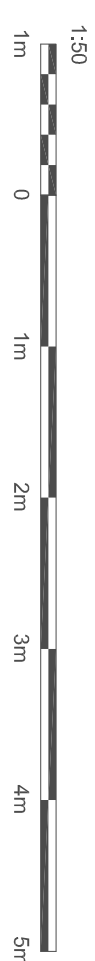

Hewitt&Carr Architects
A: 2-4 Cross Street | Cheadle | Staffordshire | ST10 1NP
T: 01538 755688
E: enquiries@hccarchitects.co.uk
W: www.hccarchitects.co.uk

A: 2-4 Cross Street | Cheadle | Sta
T: 01538 756888
E: enquiries@hcarchitects.co.uk
W: www.hcarchitects.co.uk

Client
Mr Jake Wilshaw

Project
Proposed new dwelling on land to rear
of Teanford Mill, Teanford, Staffs

Title
site layout plan and site section
as Proposed

Status
planning

Date Nov 2020

Scale @A1 As noted

Checked

Project No. Drawing No.
01025 AL(0)08

A
Rev