


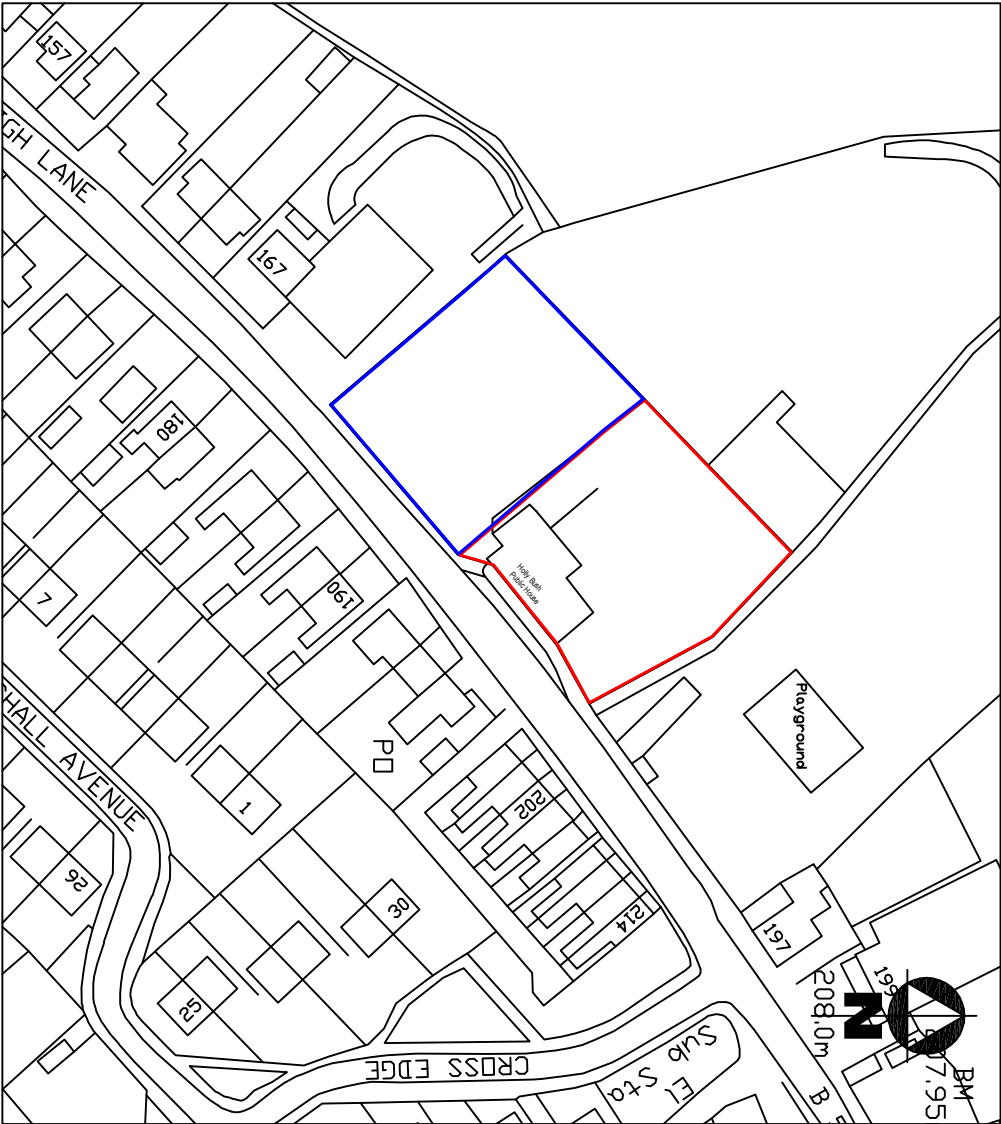

LOCATION PLAN (SCALE 1:1250)

Ordnance Survey © Crown Copyright 2002 All rights reserved.
Licence number: 100049806

Rev.	
Project:	Planning Submission Retaining Wall, at: Holly Bush P.H., High Lane, Brown Edge, Stoke on Trent, Staffs.

Title:	
Location Plan.	

Client:	Peacock Group SLP, St Matthews Business Centre, Gower Street, Leicester, LE1 3LJ.
---------	--

Date:	May 2021	Scale:	1:1250 @ A4	Drawing No.	1399/ A4/02	Rev	
-------	----------	--------	----------------	-------------	----------------	-----	--