




Front Elevation (North)

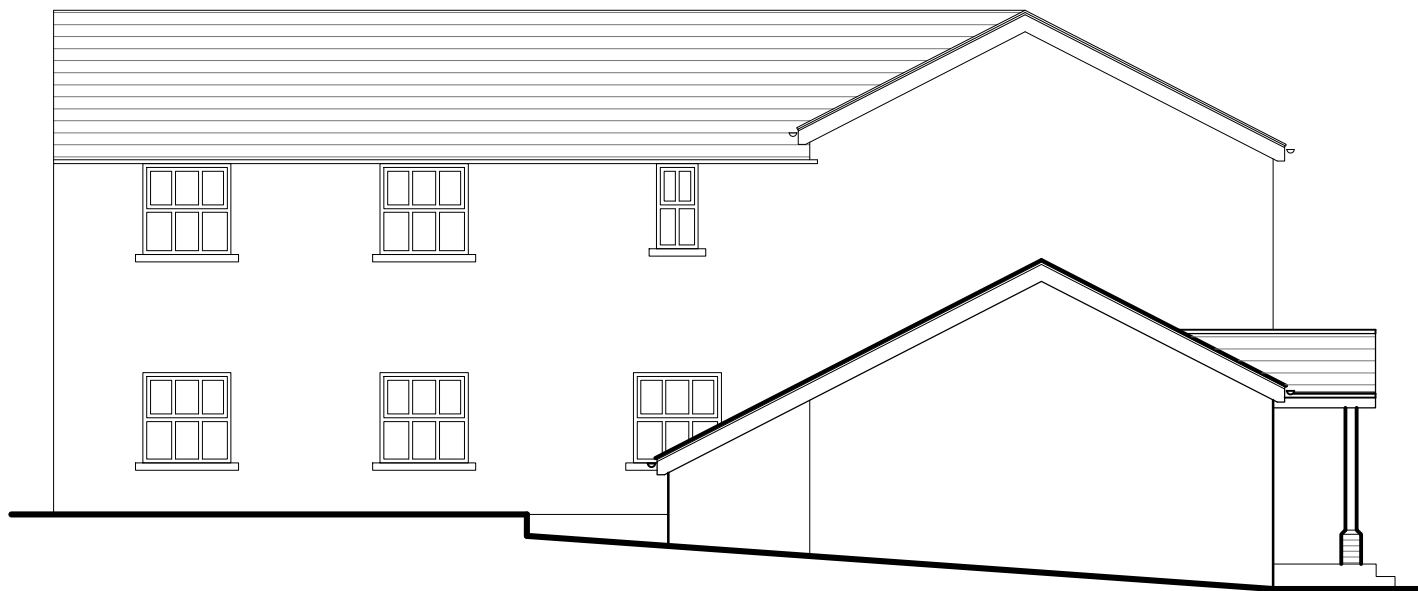

Side Elevation (East)




Side Elevation (West)

NOTES



.	.	.

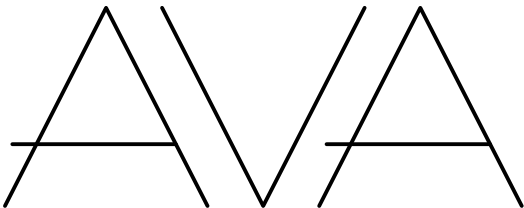

ADDED VALUE ARCHITECTURE

Registered Office:
Added Value Architecture Ltd.
Grosvenor House, 3 Chapel St.
Congleton, CW12 4AB

Company No: 11124740
e. architect@ava-ltd.com
t. 01782 248 524 / 07801 44 03 11
www.ava-ltd.com

X
X
For X

Elevations as Existing

Scale:	1:100 @A3	
Date:	XXX	
Ref:	XXXX(EX)003	revision -