




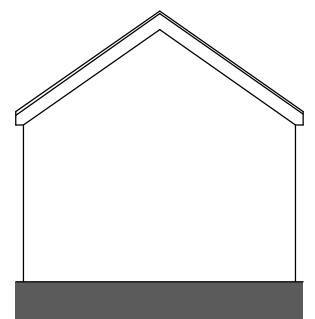

REAR ELEVATION

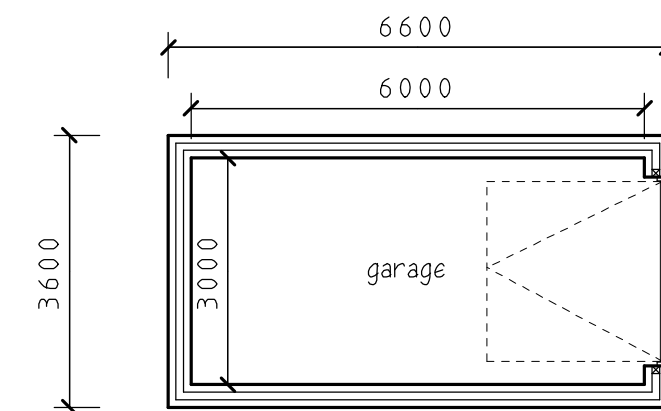

SIDE ELEVATION

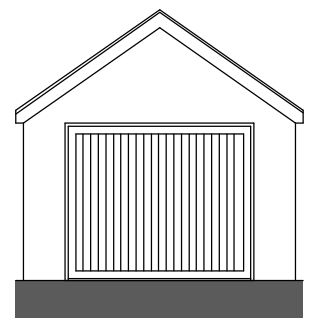


GARAGE PLANS


garage materials to match proposed house




FRONT ELEVATION - STREET SCENE

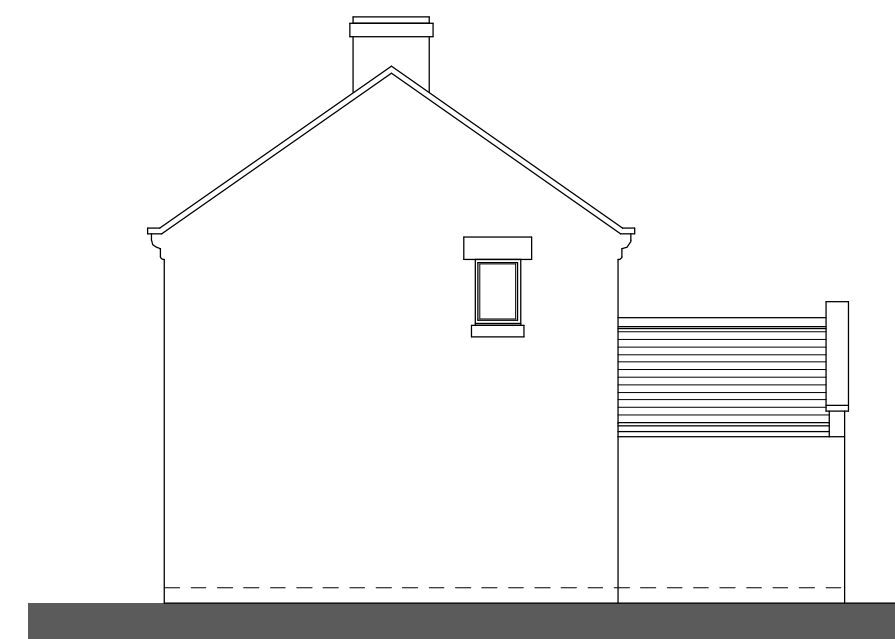

SIDE ELEVATION

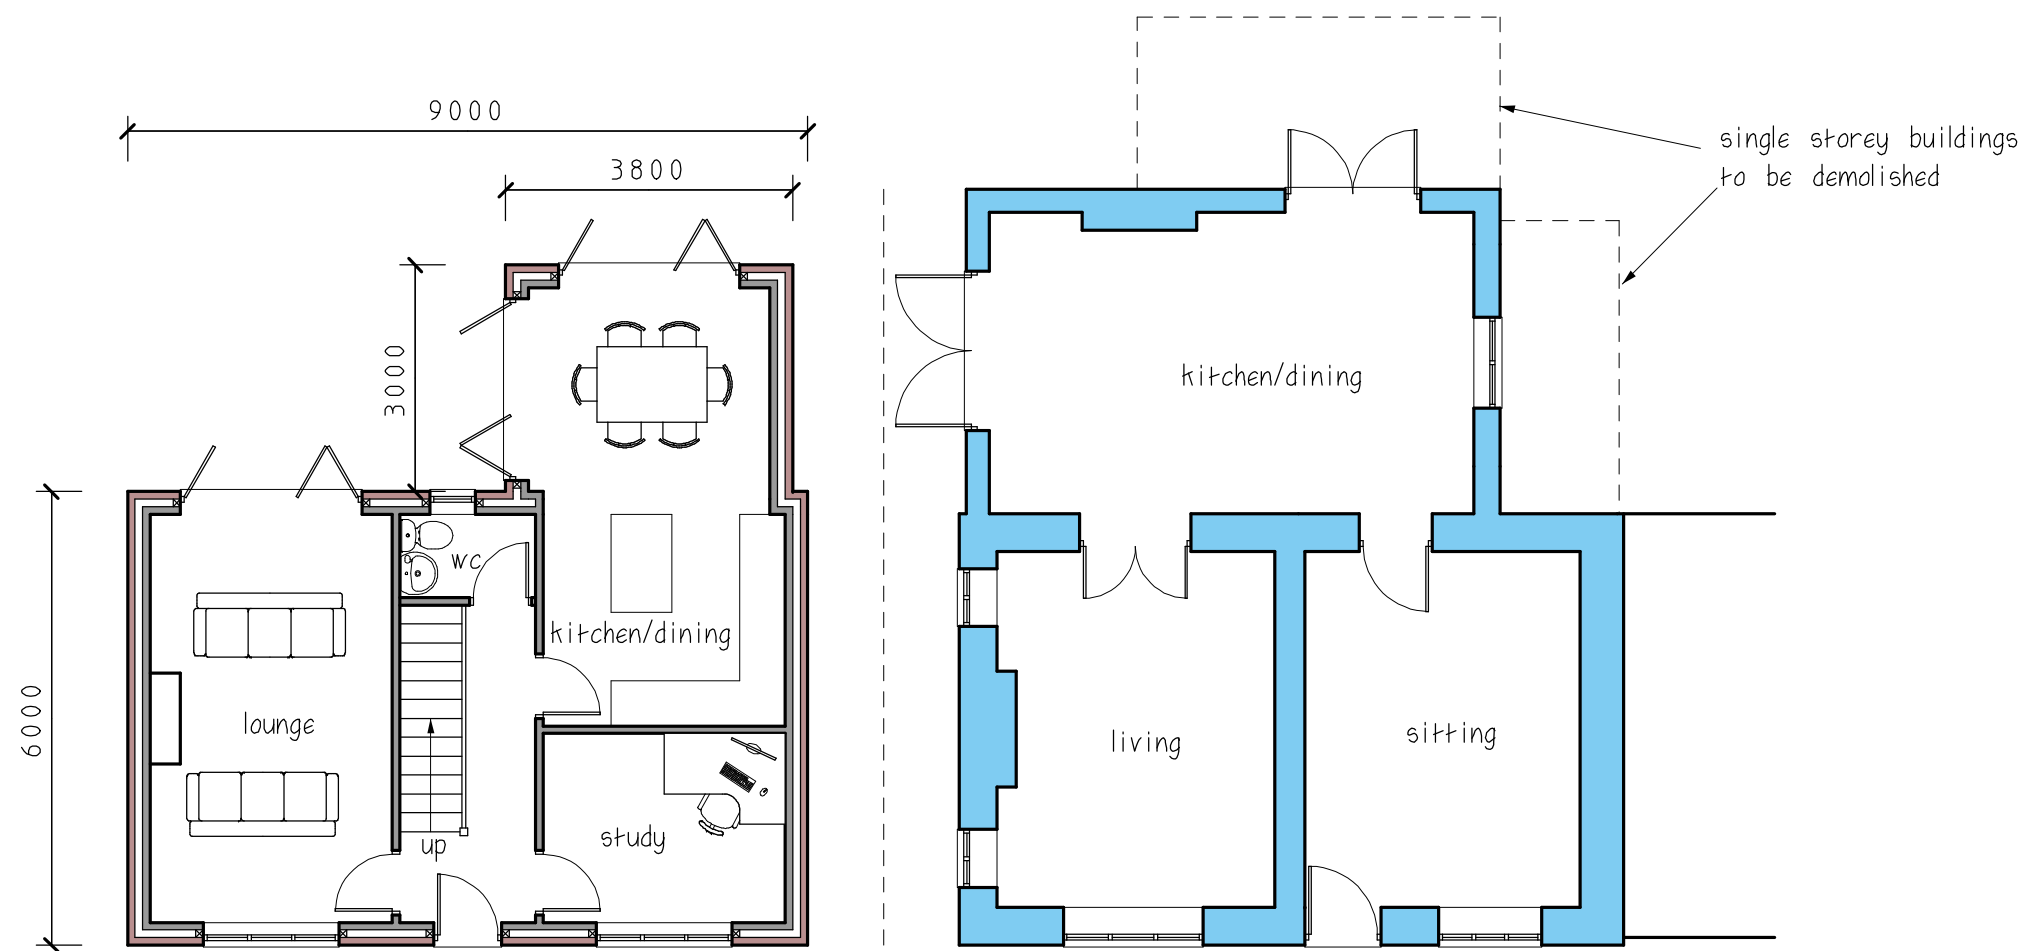

GROUND FLOOR PLAN

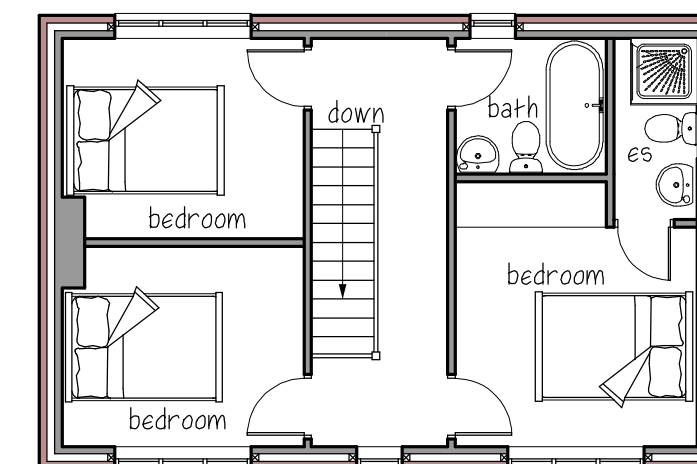

FIRST FLOOR PLAN

Design Consultants Chartered Surveying and Architectural Services Hallycombs Farm, Red Lane, Sutton, Macclesfield, Cheshire, SK11 0NA Tel: 01260 253 500 Mob: 07766 200 209	
Clients:	Mr & Mrs Vernon
Job:	New Dwelling
Address:	Holly House Sugar Street Rushton Spencer
Dwg:	Proposed Plans & Elevations
Scale:	1:100 @ A2
Date:	28/02/16
Job No:	CSD-1454-04B
Revision:	-