


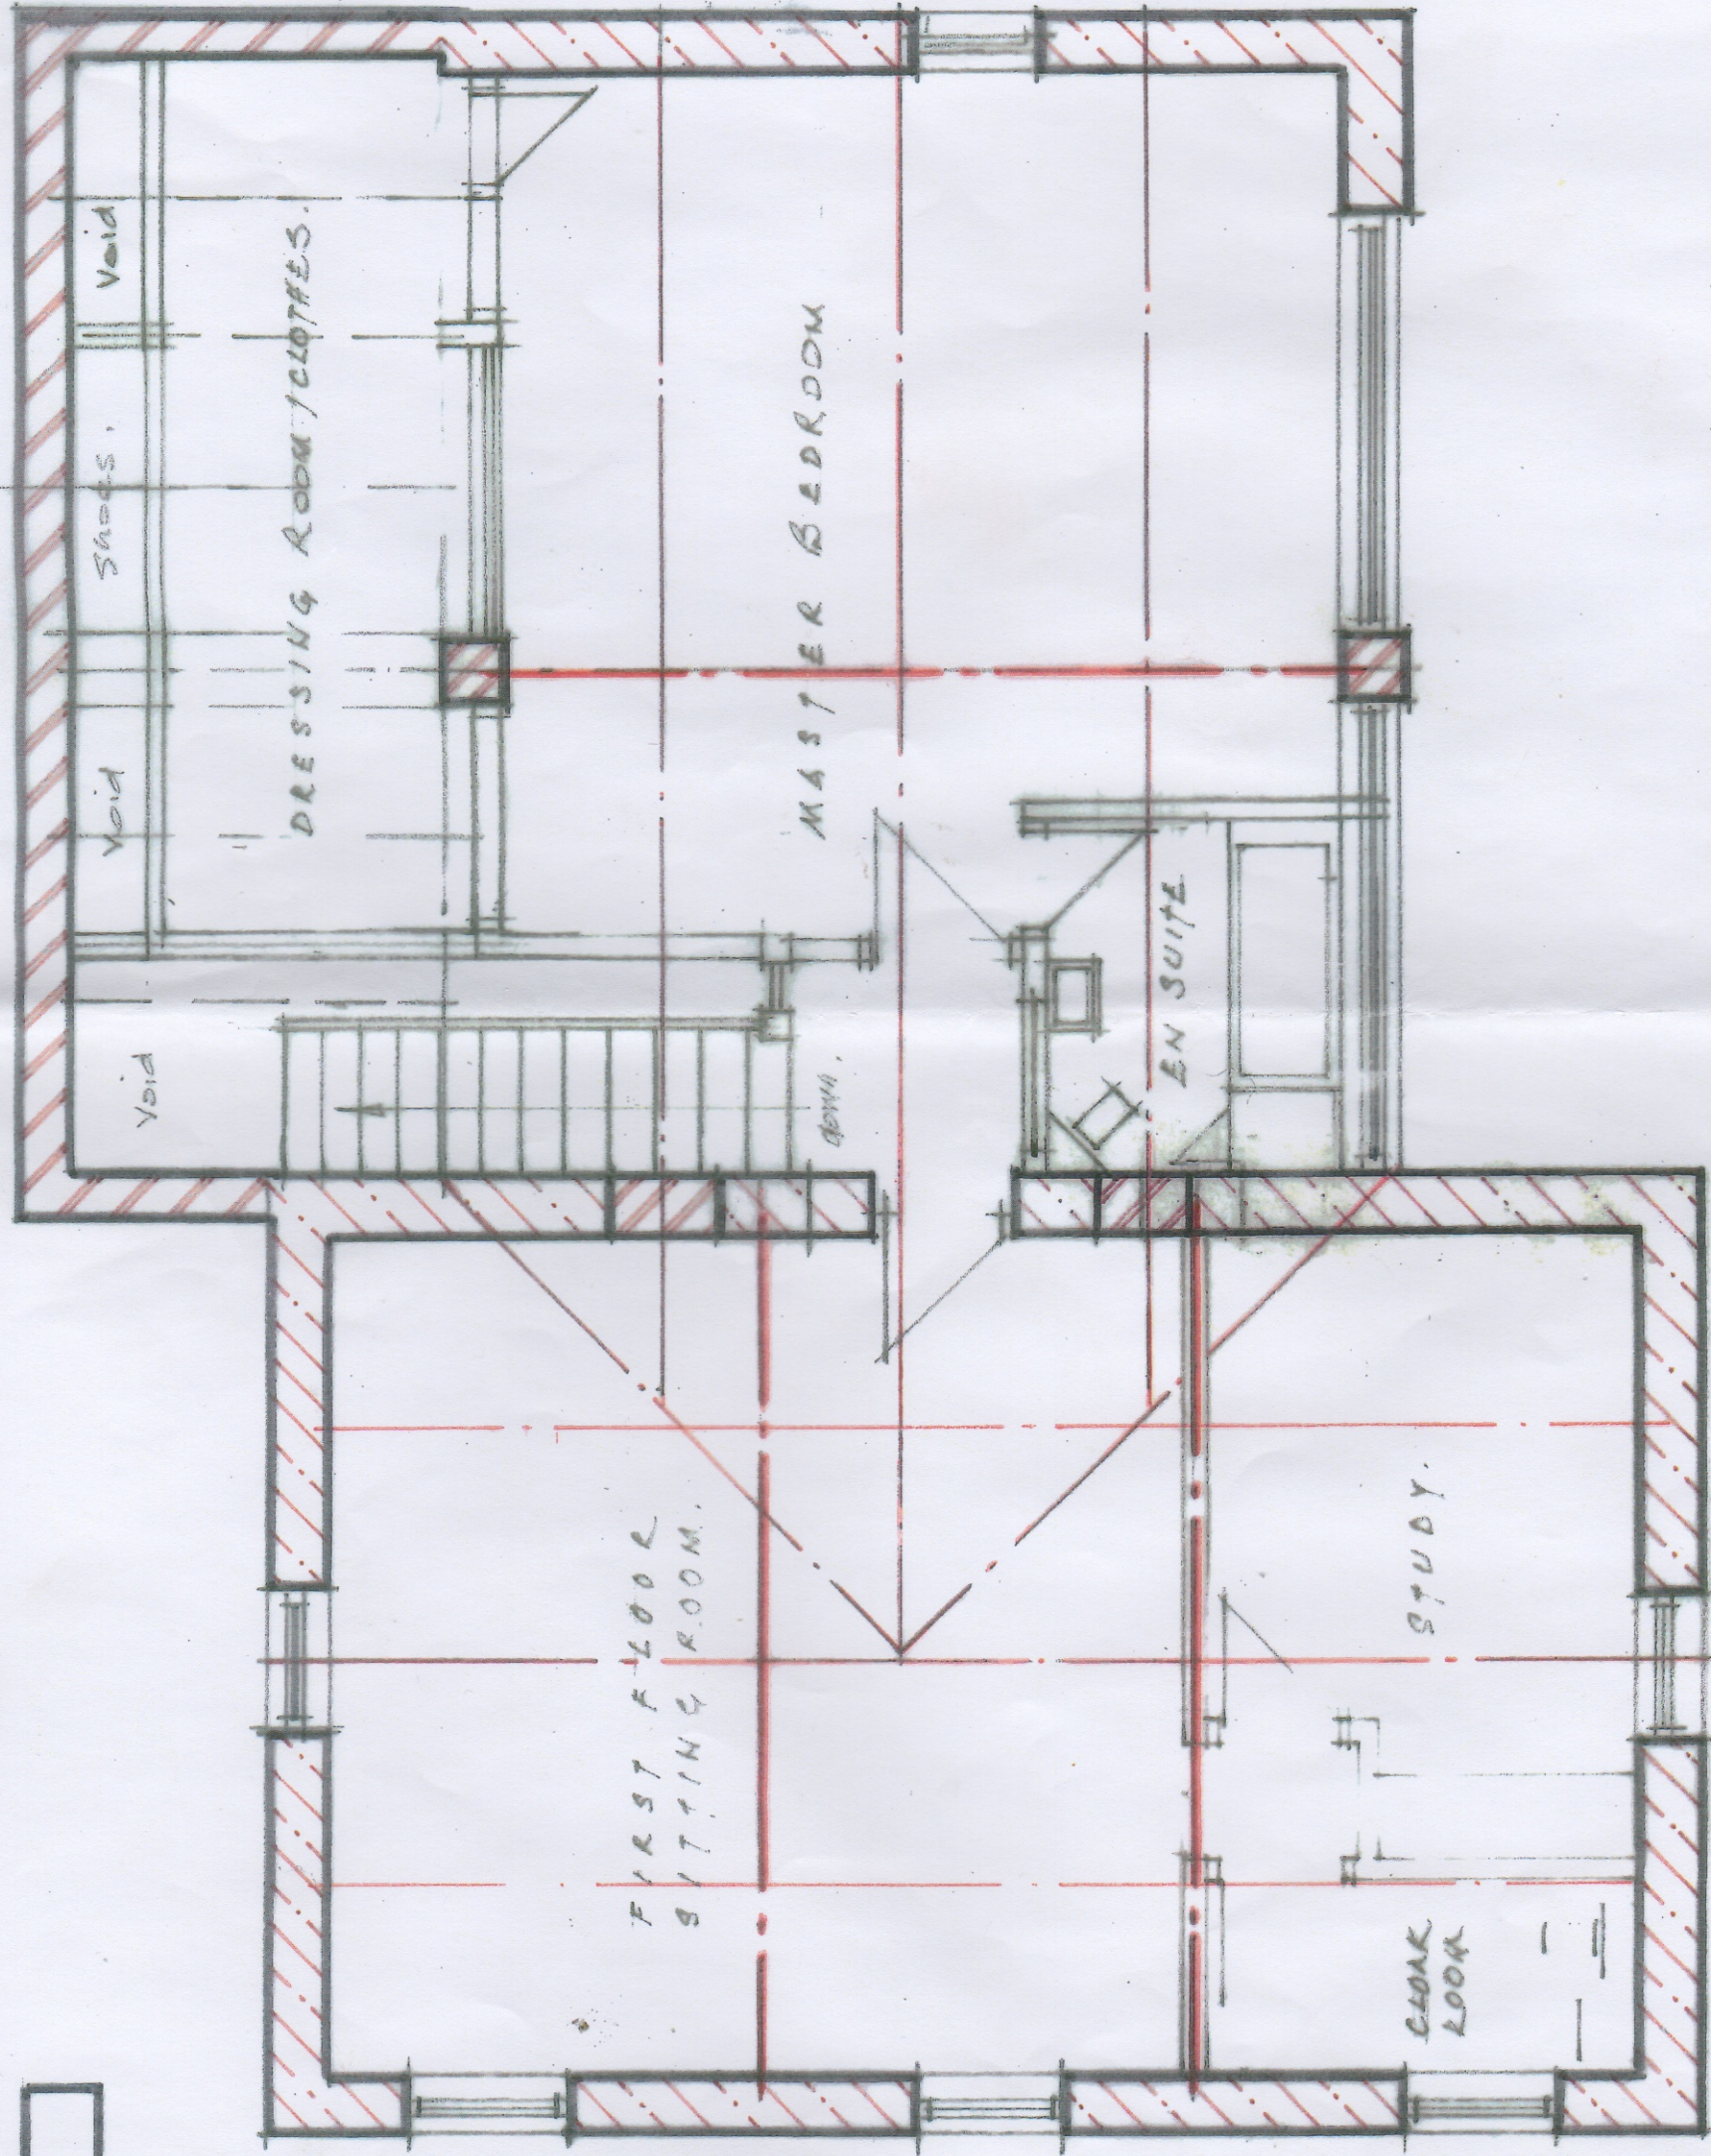

PLAN AT FIRST FLOOR LEVEL. 1:50

Client: J. T. Horton

EXISTING BUILDING AT
TOWN HEAD FARM
FORT. STAFFS

Oct 2020

