


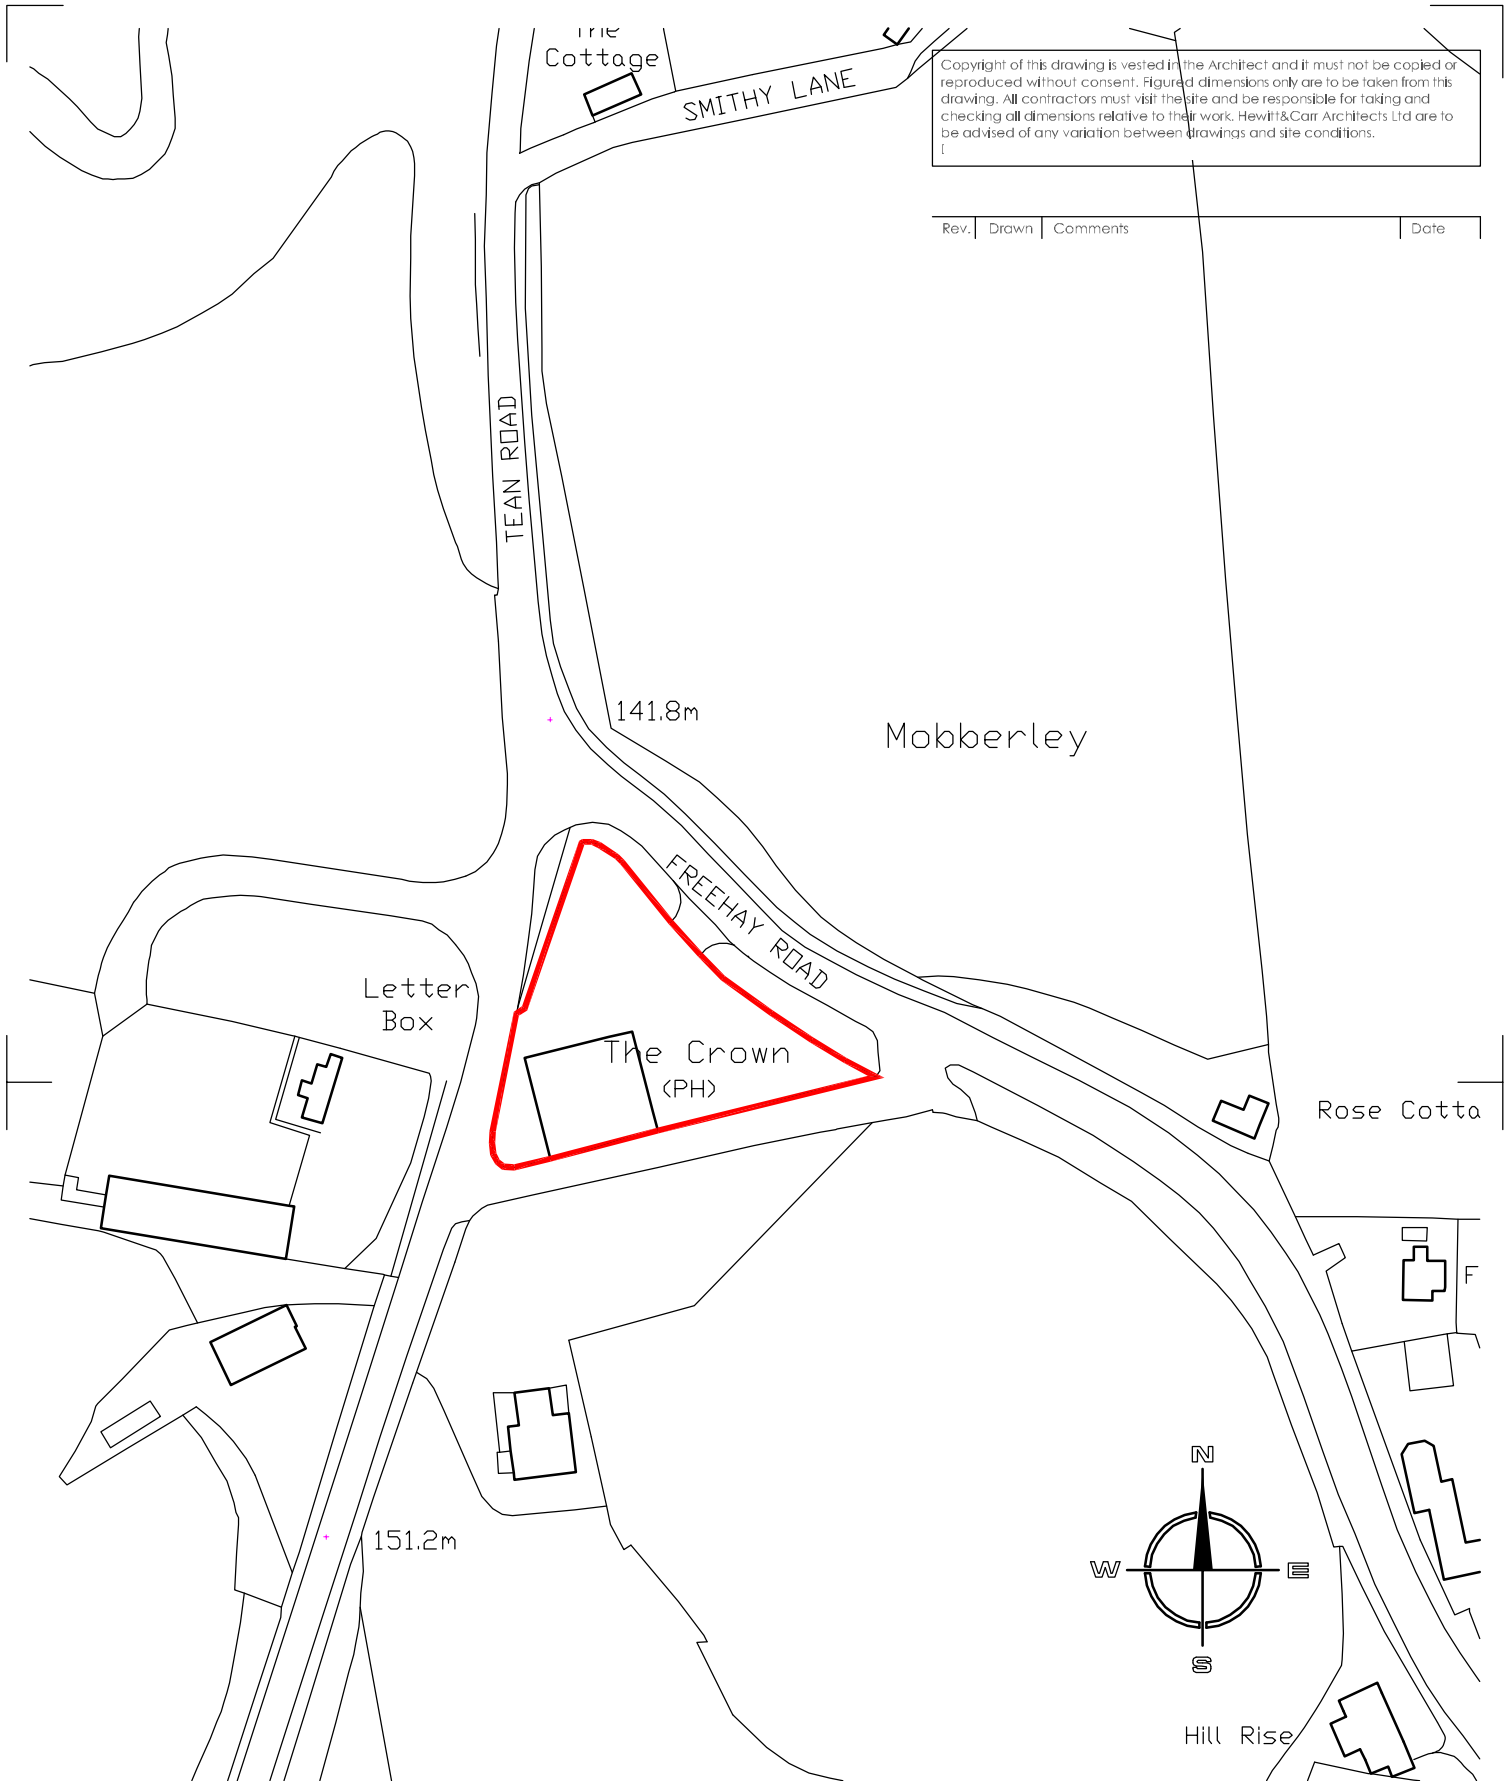

Rev.	Drawn	Comments	Date
------	-------	----------	------

Client AA Silencers
Project The Former Crown PH at Mobberley
Title Site Location Plan

Status Planning
Date May 2016
Scale @A4 1:1250

Project No Drawing No.

00417_AL(0)01

Rev A

Drawn NJH

Checked

Hewitt&CarrArchitects

A: 2-4 Cross Street | Cheadle | Staffordshire | ST10 1NP

T: 01538 756888

E: enquiries@hcarchitects.co.uk

W: www.hcarchitects.co.uk