© Philip Kelsall Associates

The use of these plans and specifications is restricted to the original site for which they were prepared. Re-use, reproduction or publication by any method in whole or in part is prohibited, unless authorised by Philip Kelsall Associates. Ownership of the design, plans and specifications is solely with Philip Kelsall Associates.

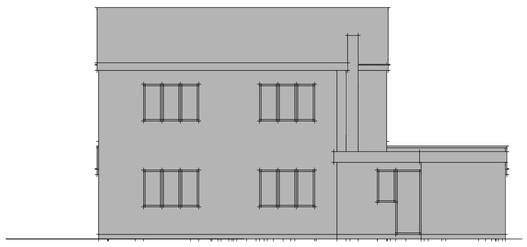

Existing Rear Elevation

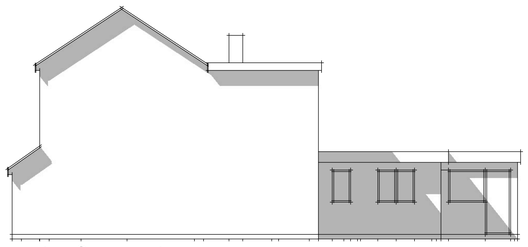

Existing Side Elevation



Existing Front Elevation

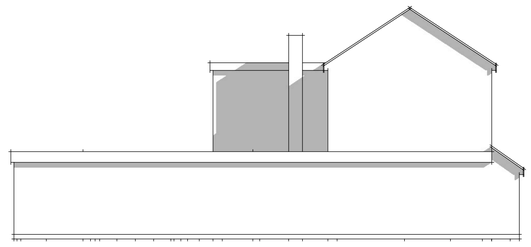

Existing Side Elevation

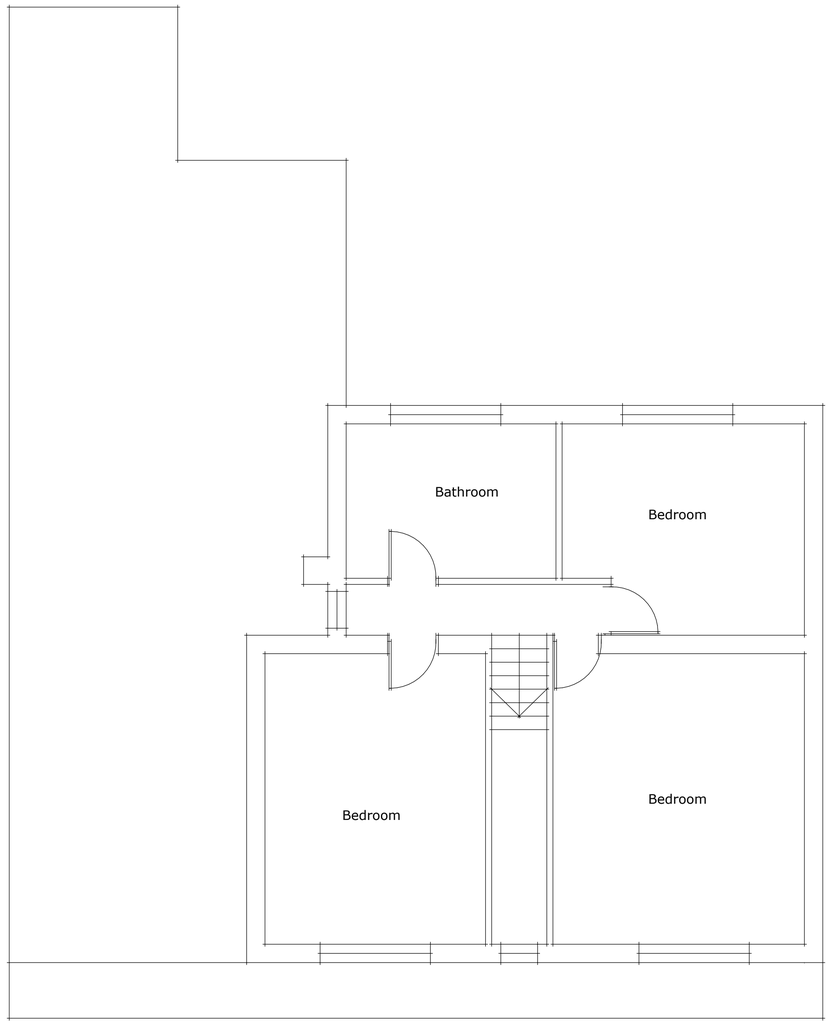

Existing First Floor

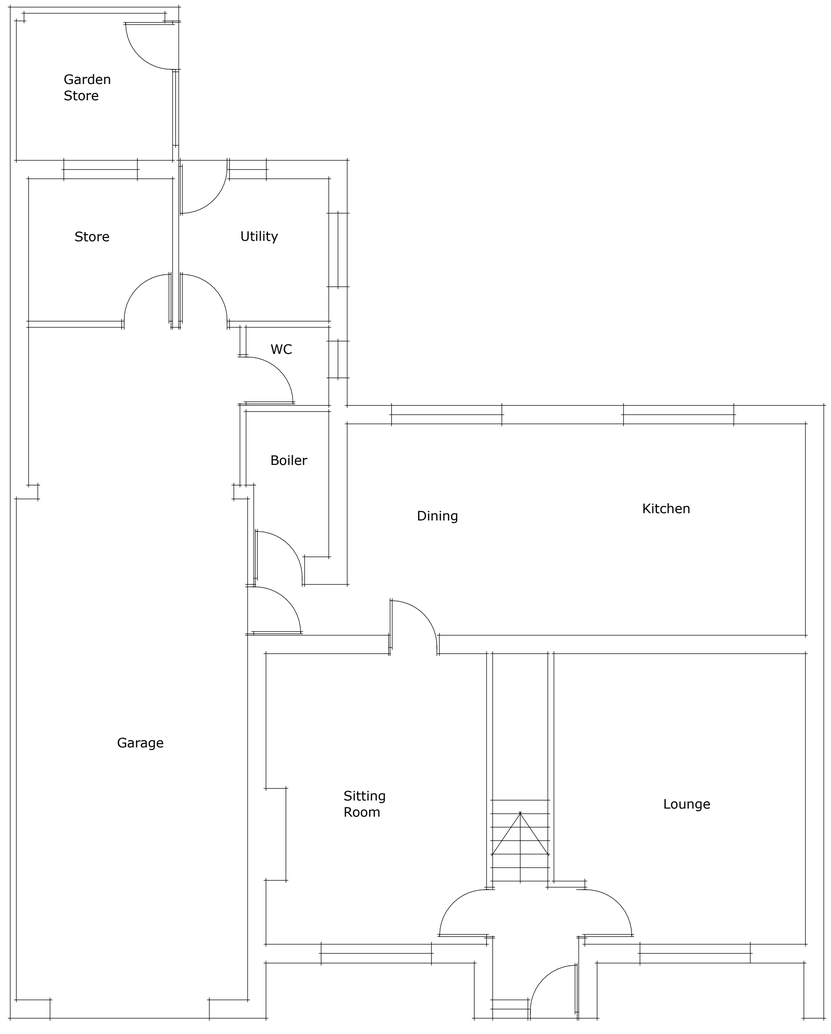

Existing Ground Floor

Rev.	Date	Remark
–	–	–

Site Address
Meadowcroft
The Common Dilhorne

Client : Mr & Mrs Drakeford

Project
First Floor Side Extension

Scale : 1:50 1:100

Drawing No. MC/TC/02

Drawing Title : Survey Plans

PHILIP KELSALL ASSOCIATES
ARCHITECTURAL & BUILDING CONSULTANTS

47 Rockside Mow Cop ST7 4PG
Tel. 07889364105
Email phil@philipkelsall.co.uk