

Proposed Rear Elevation

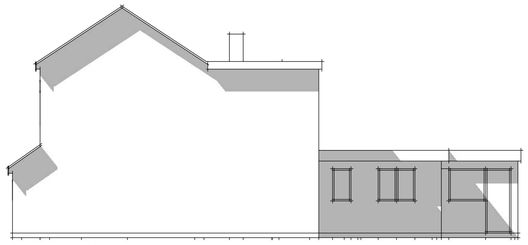

Proposed Side Elevation



Proposed Front Elevation

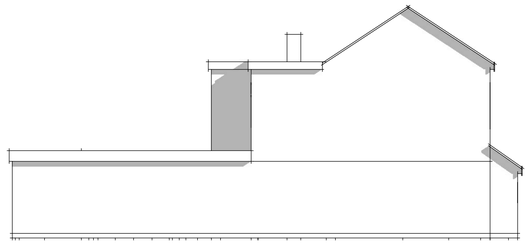

Proposed Side Elevation

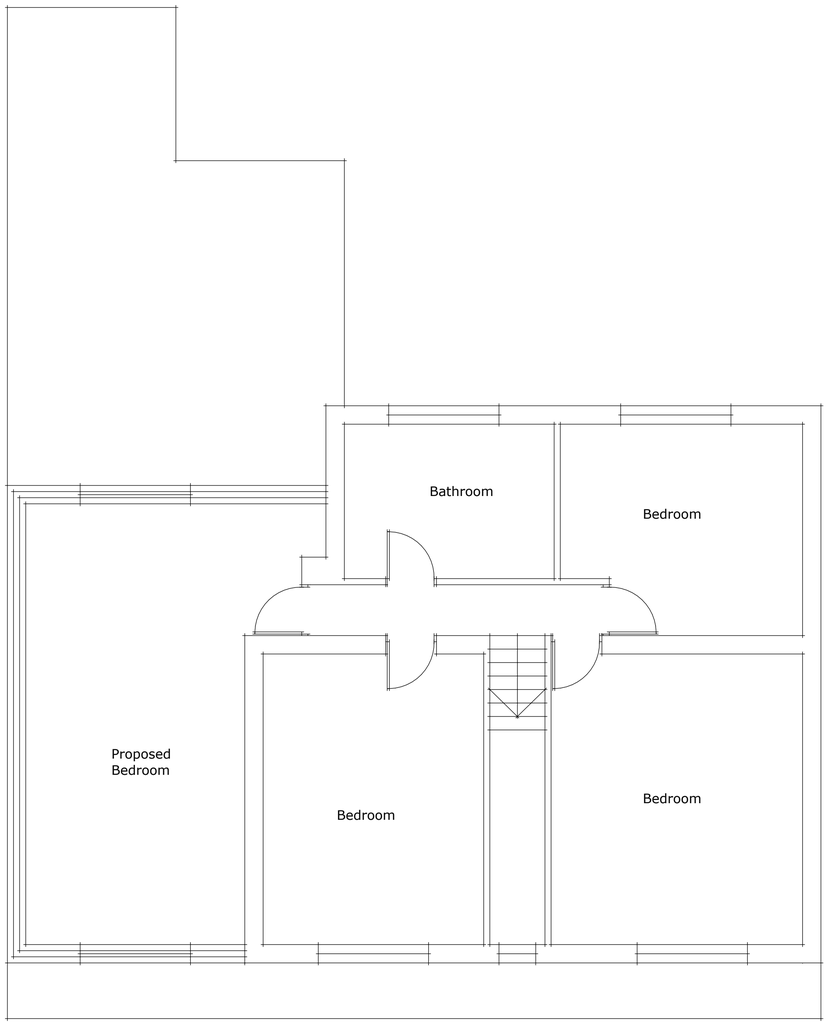

Proposed First Floor

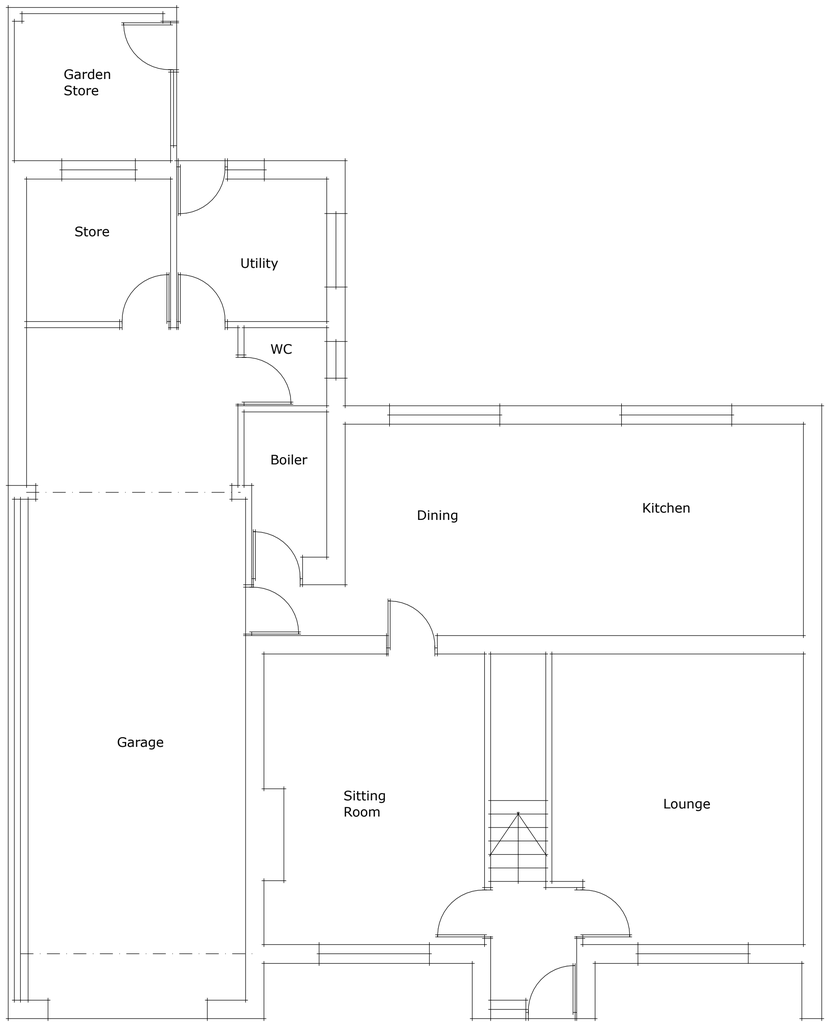

Proposed Ground Floor

© Philip Kelsall Associates

The use of these plans and specifications is restricted to the original site for which they were prepared. Re-use, reproduction or publication by any method in whole or in part is prohibited, unless authorised by Philip Kelsall Associates. Ownership of the design, plans and specifications is solely with Philip Kelsall Associates.

Rev.	Date	Remark
–	–	–

Site Address

Meadowcroft
The Common Dilhorne

Client : Mr & Mrs Drakeford

Project

First Floor Side Extension

Scale : 1:50 1:100

Drawing No. MC/TC/03

Drawing Title : Proposed Plans

PHILIP KELSALL ASSOCIATES
ARCHITECTURAL & BUILDING CONSULTANTS

47 Rockside Mow Cop ST7 4PG
Tel. 07889364105
Email phil@philipkelsall.co.uk