
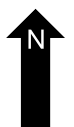
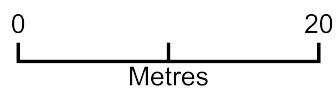


5 Whitegates

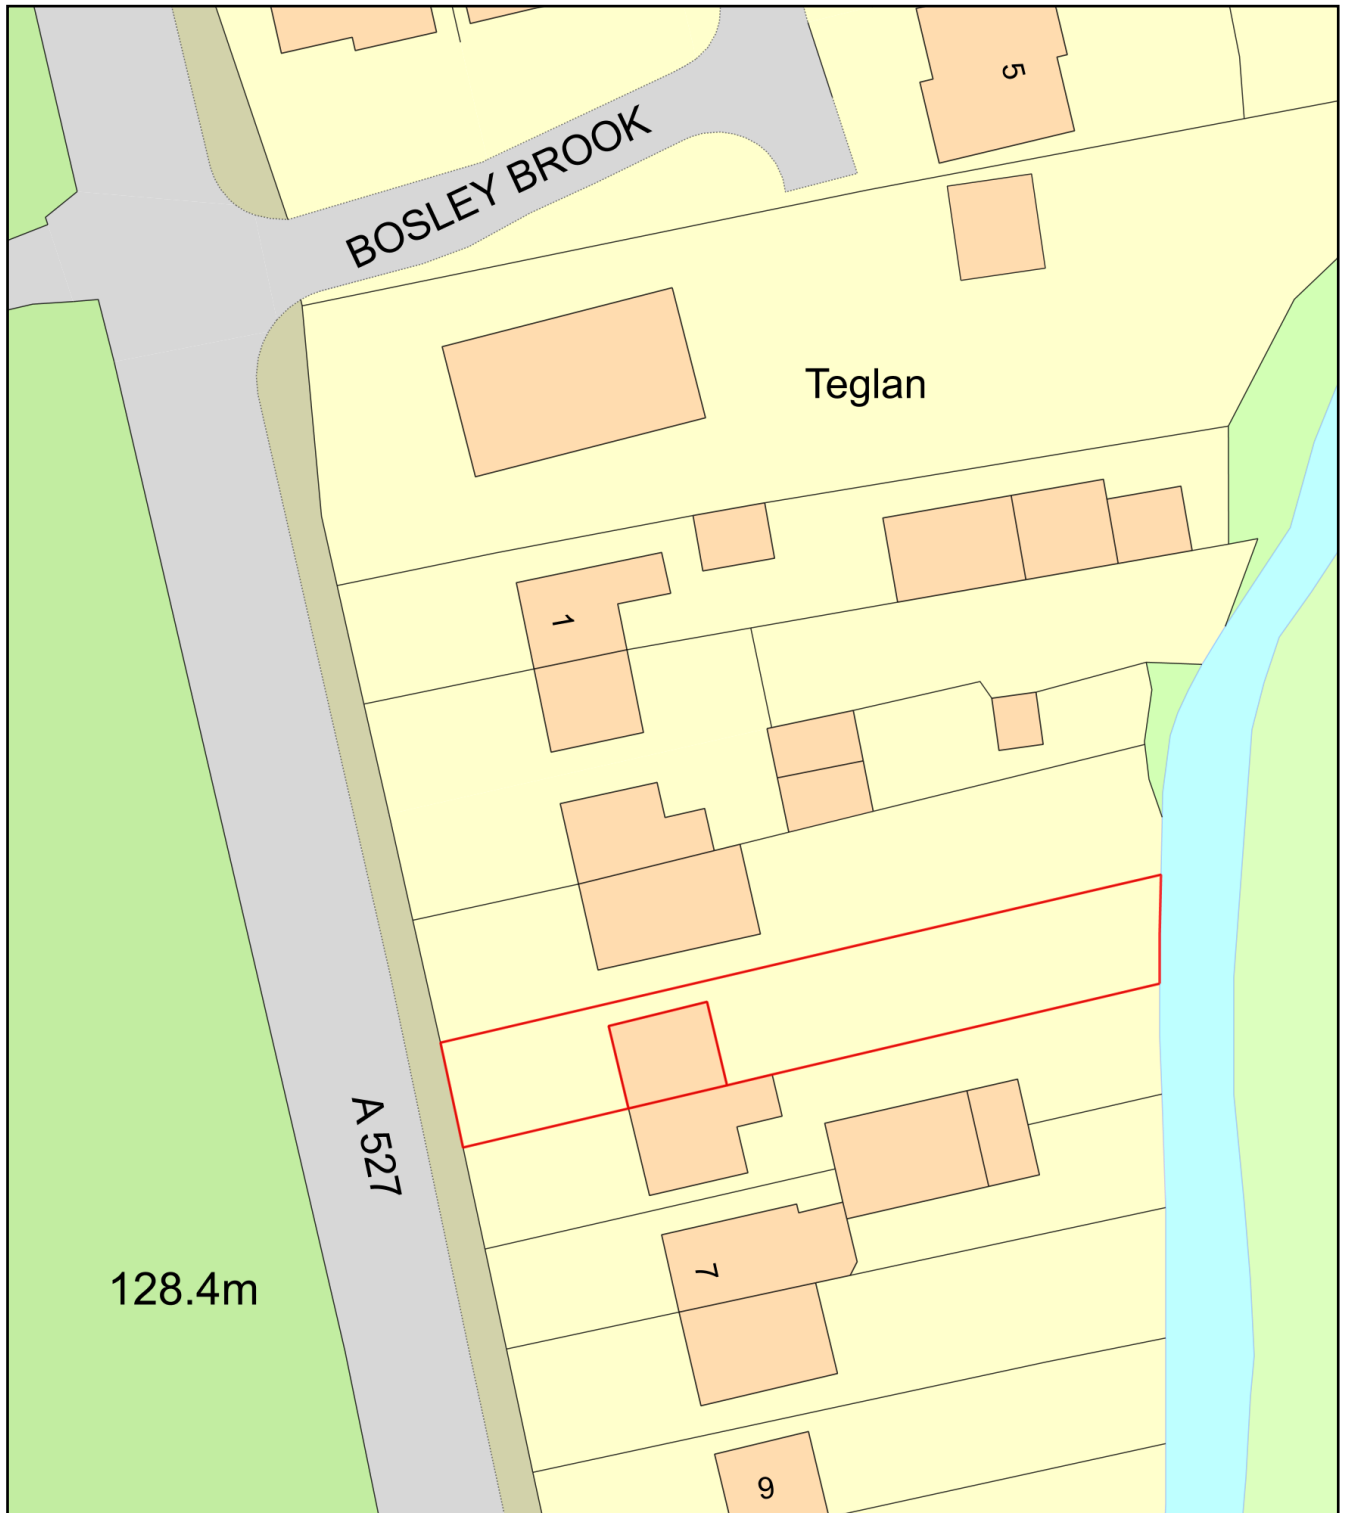

Plan Produced for: Bradley Armitt

Date Produced: 10 May 2021

Plan Reference Number: TQRQM21130201116840

Scale: 1:500 @ A4