



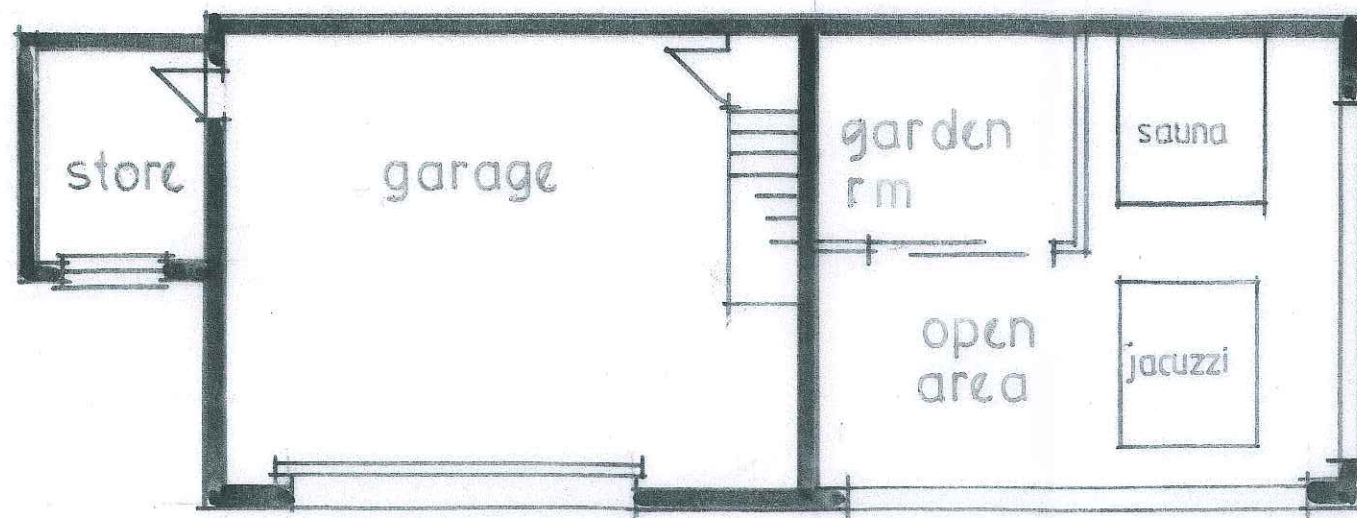


GROUND FLOOR PLAN

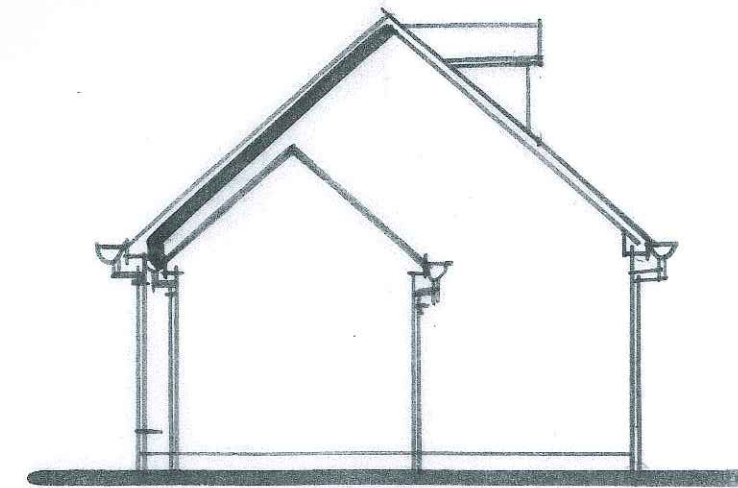


SIDE ELEVATION


1:100 SCALE EXISTING DETAILS OF GARAGE + GARDEN ROOM: WAYSIDE, CLEWLOWS BANK, BAGNALL.

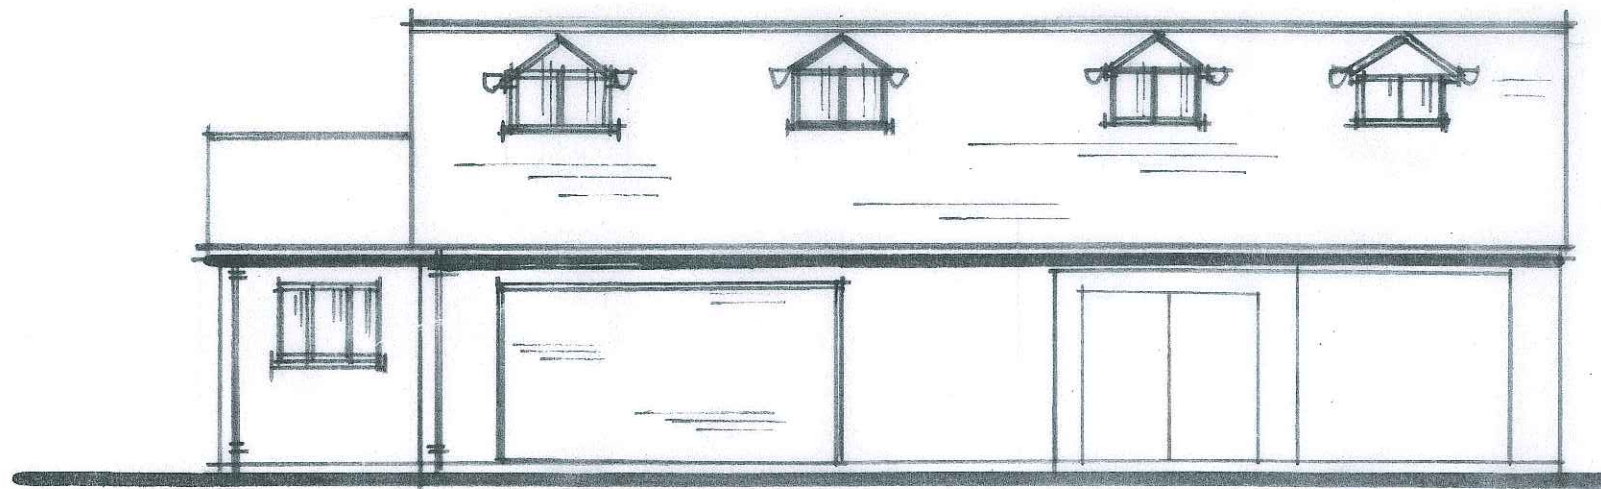


FRONT ELEVATION

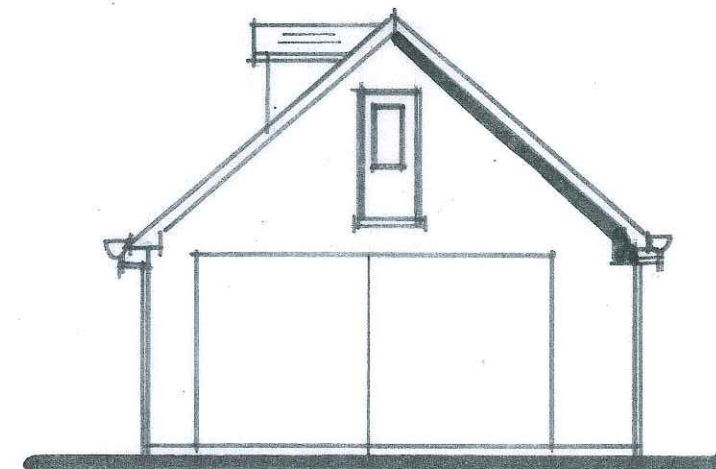

SIDE ELEVATION

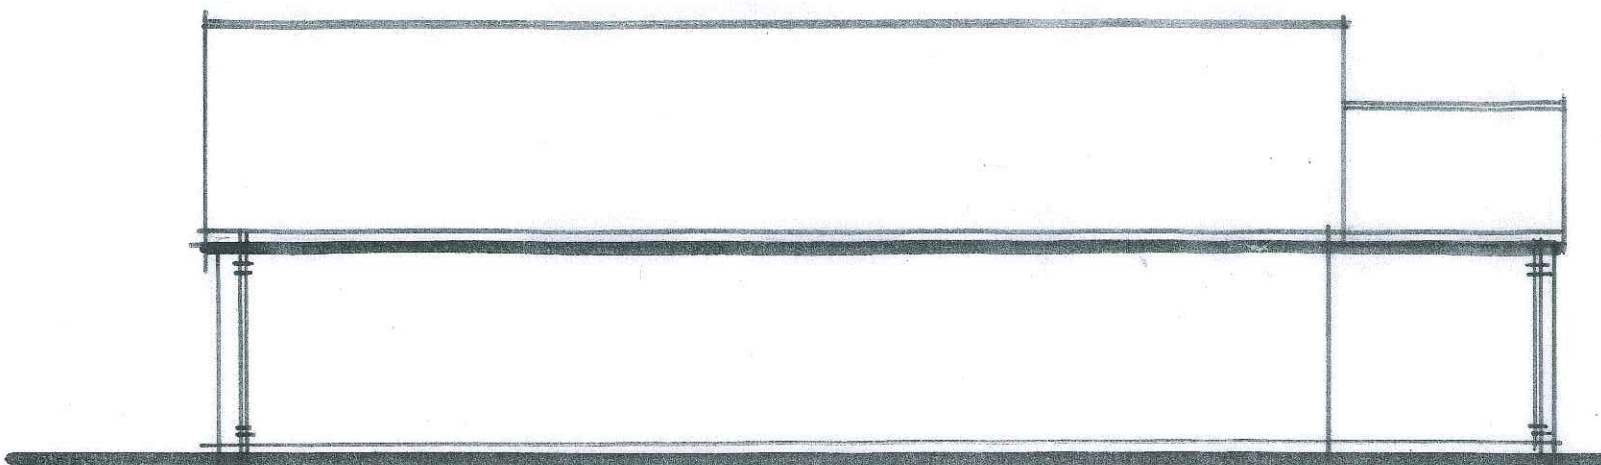

REAR ELEVATION

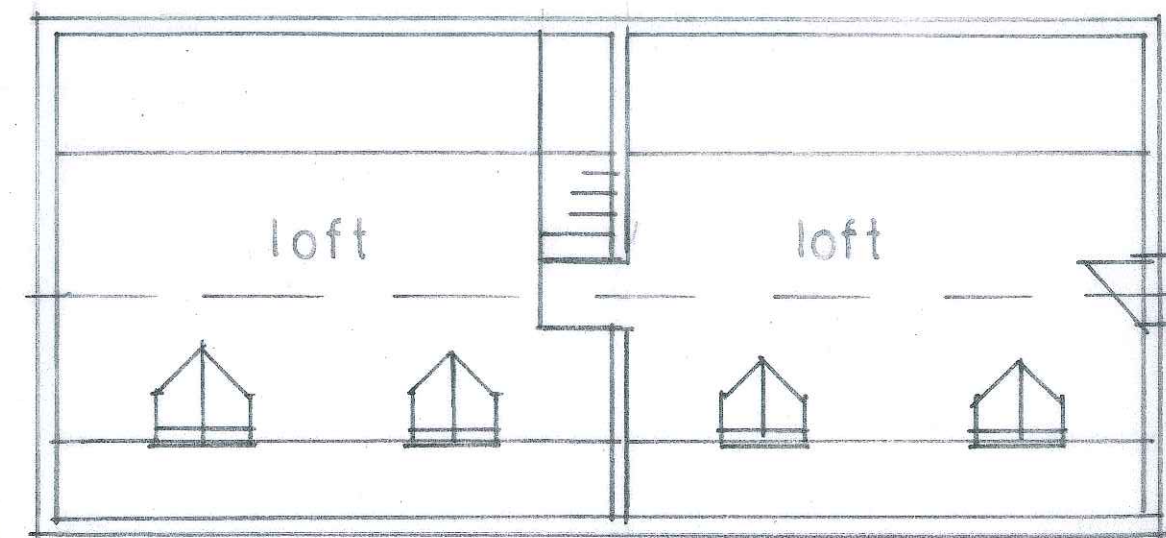

LOFT PLAN