



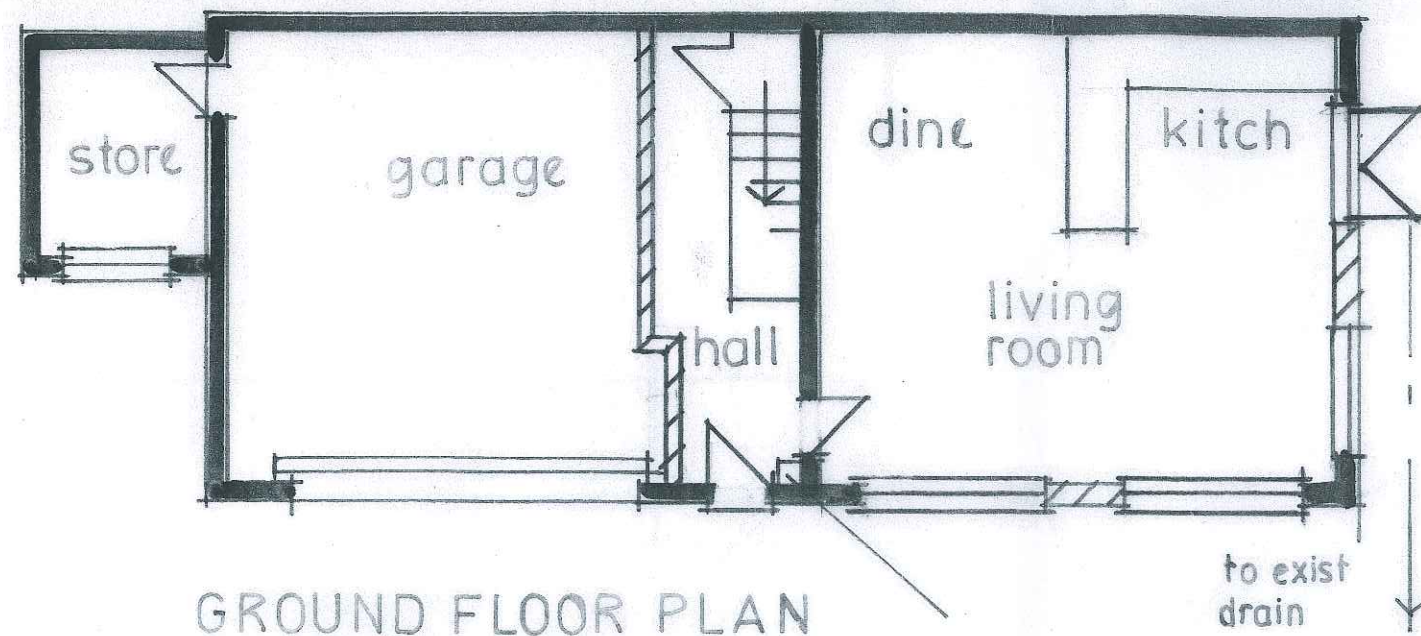


GROUND FLOOR PLAN

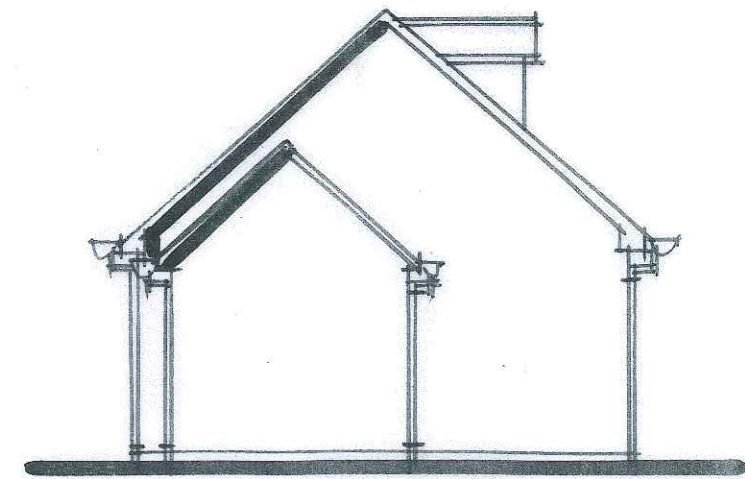


SIDE ELEVATION


1:100 SCALE PROPOSED DETAILS: CONVERT PART GARAGE + LOFT + GARDEN ROOM INTO LIVING ACCOMMODATION.

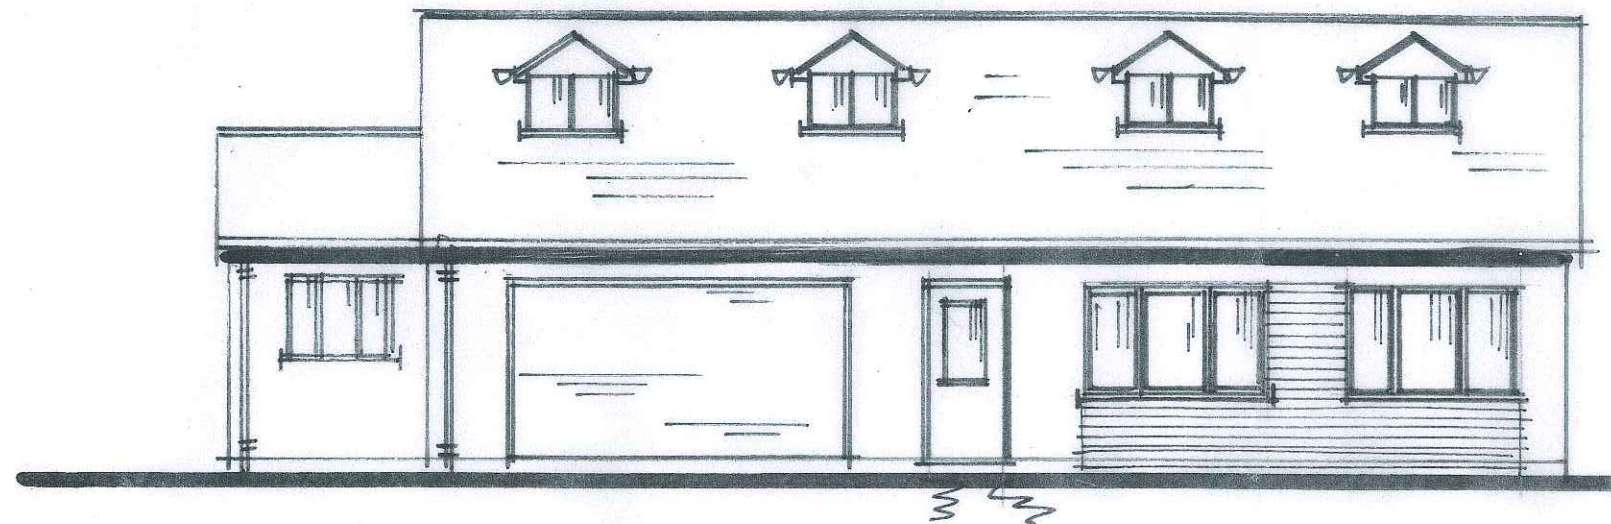


FRONT ELEVATION

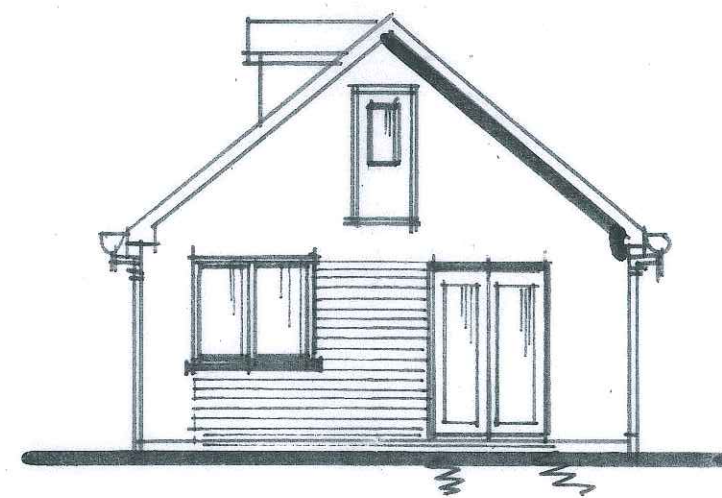

SIDE ELEVATION

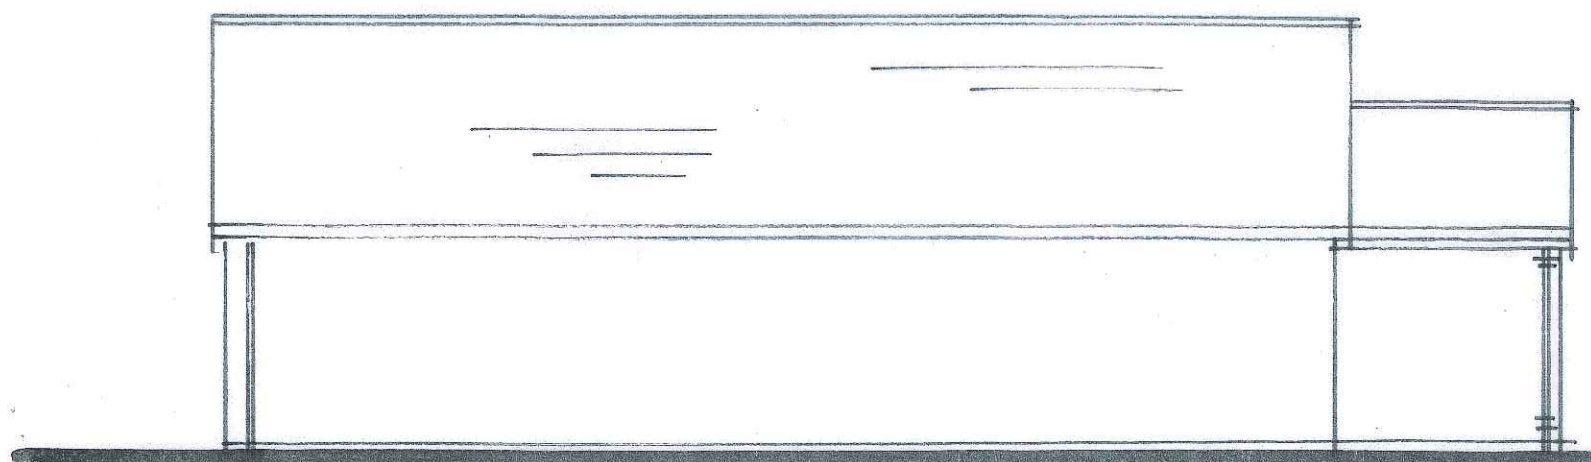

REAR ELEVATION

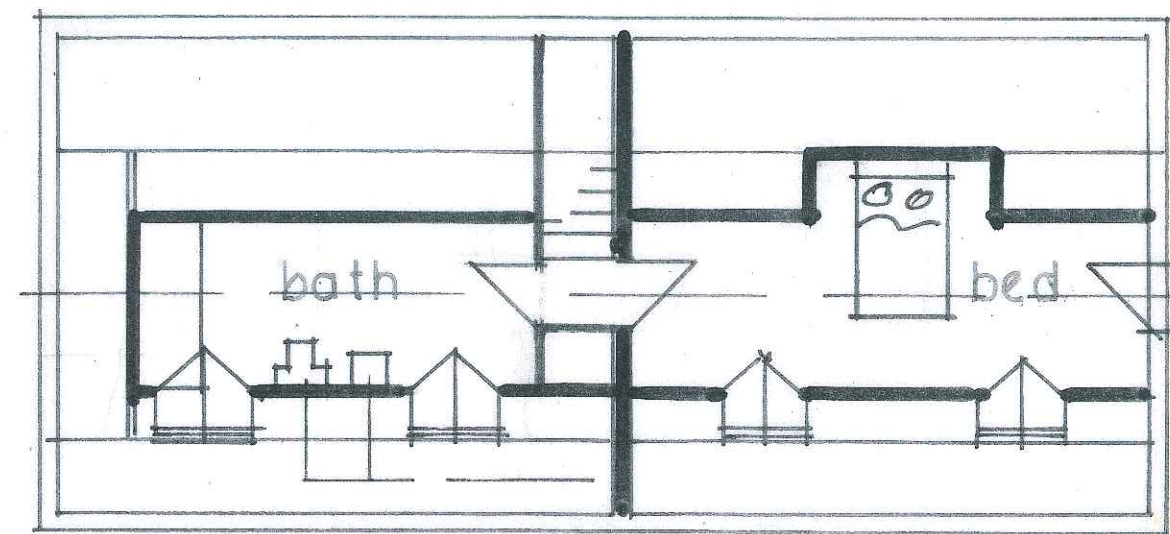

LOFT PLAN